



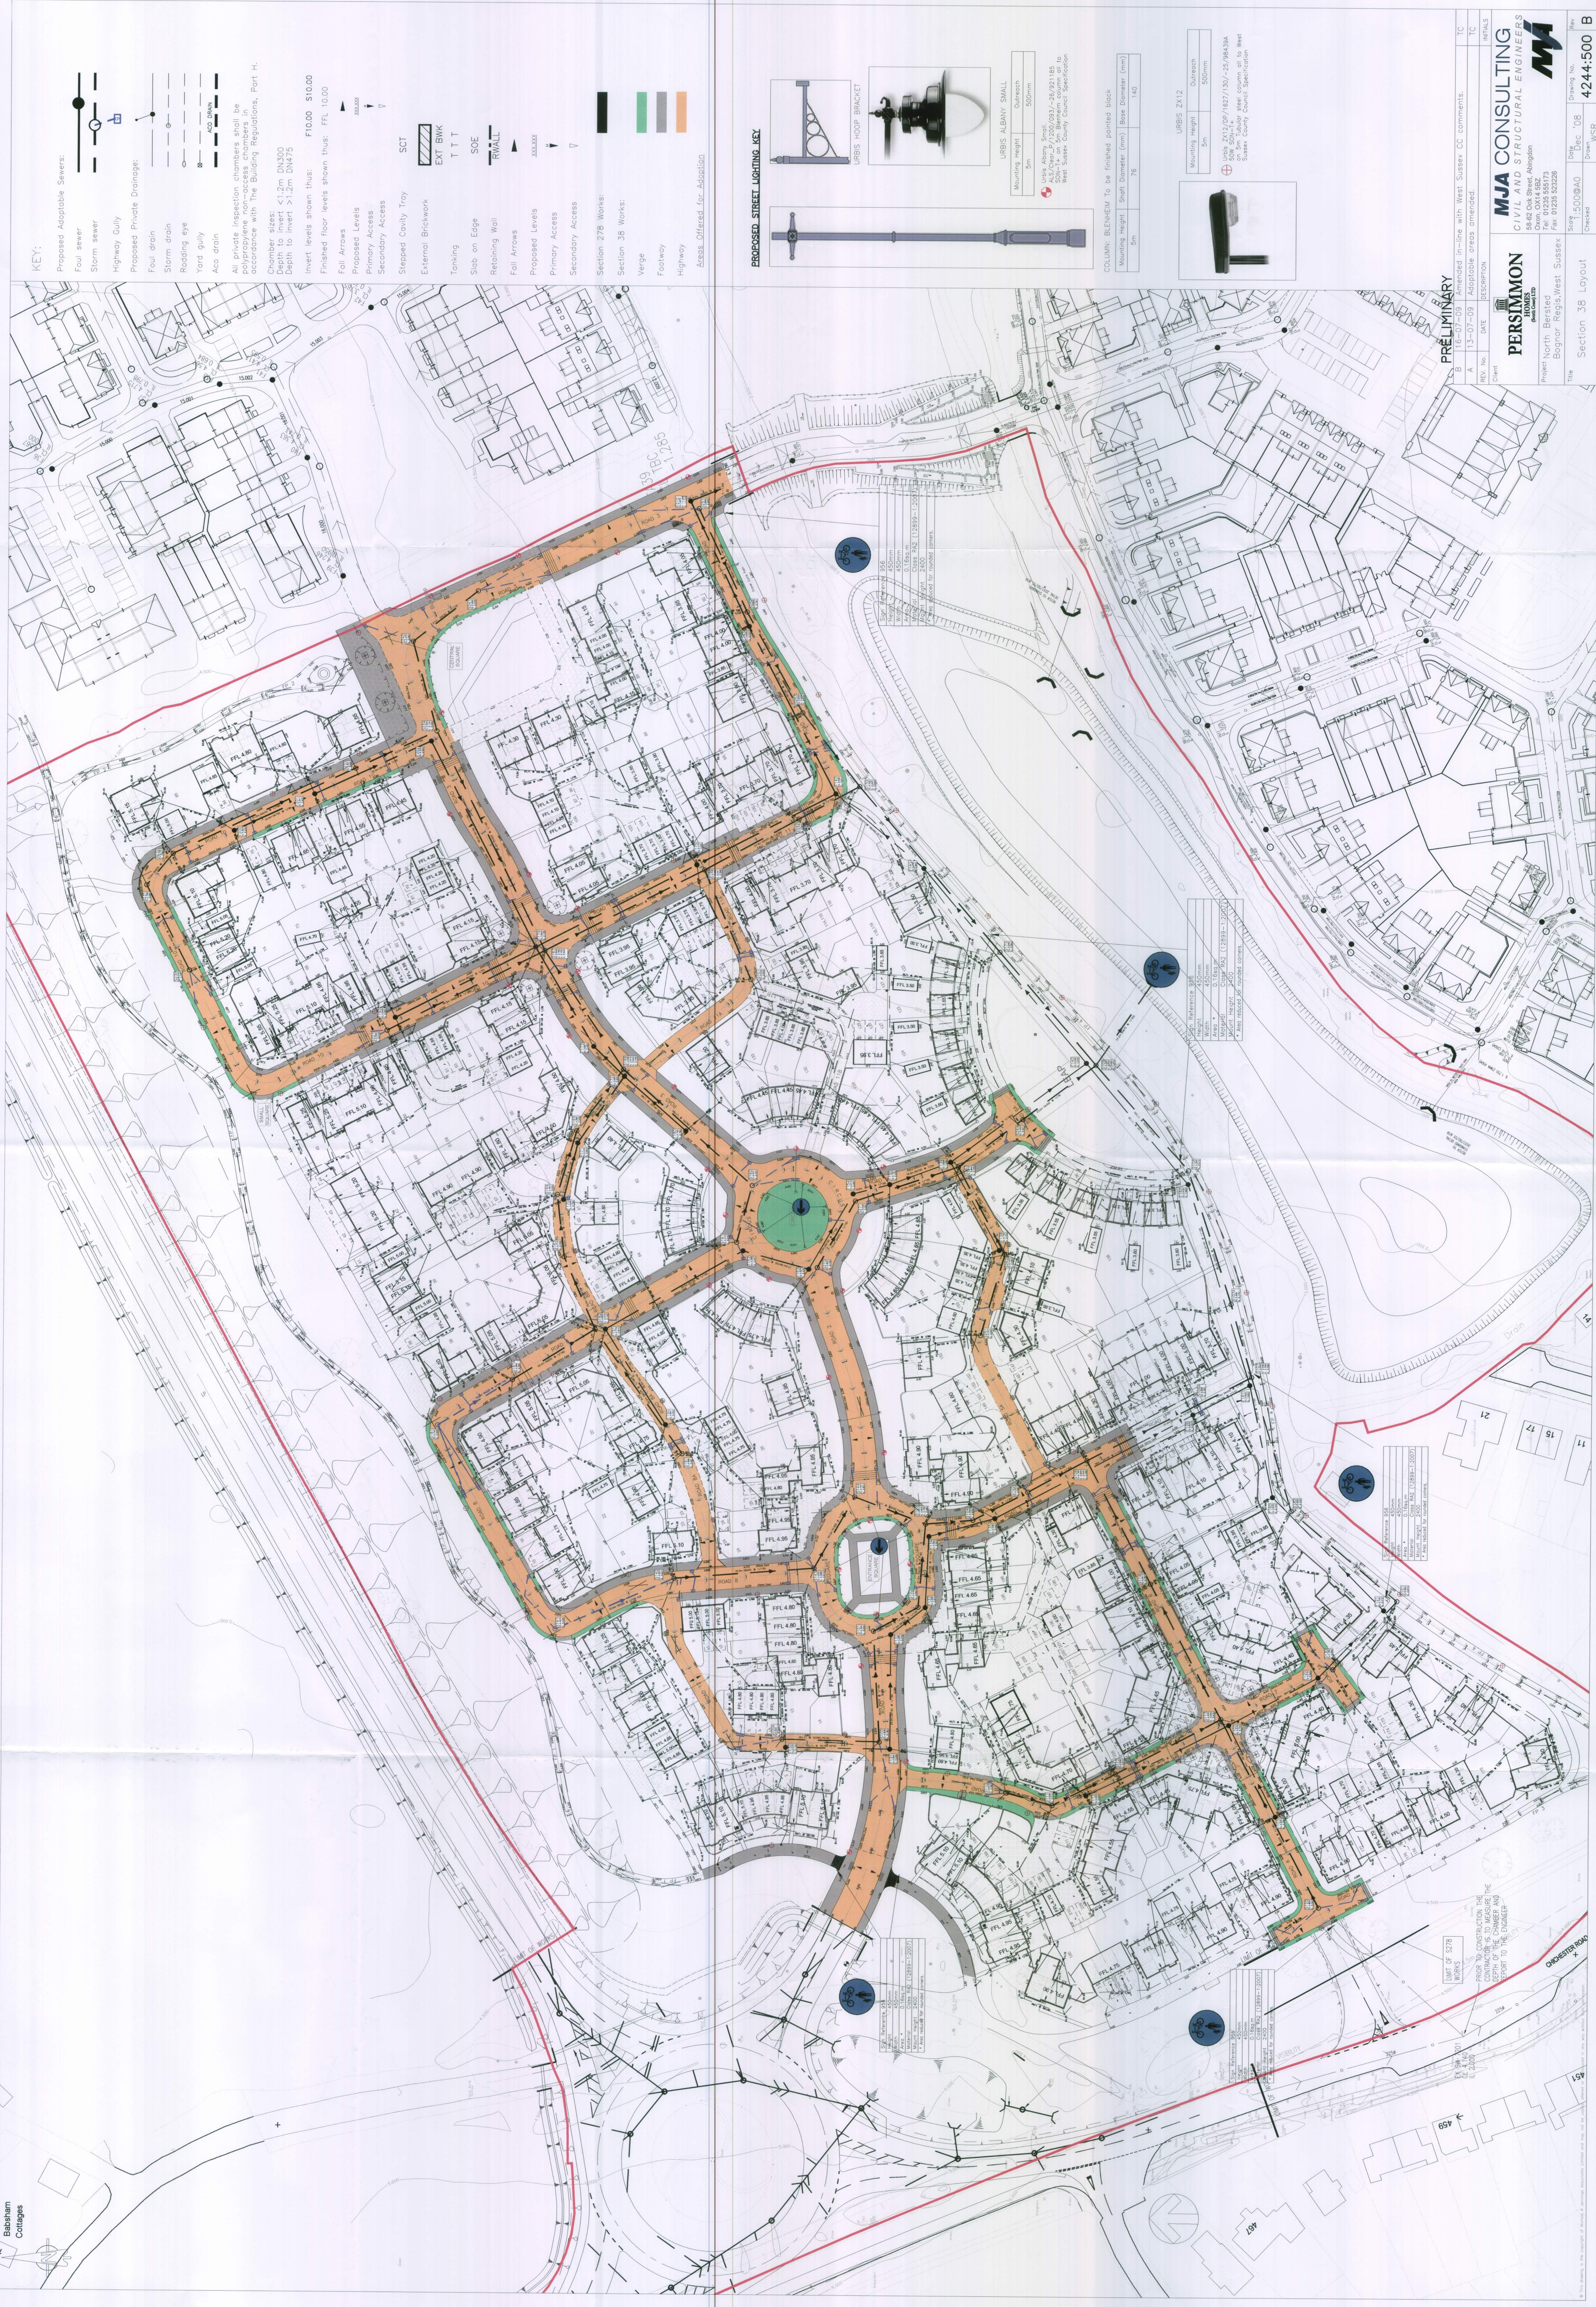

KEY:

- Proposed Adoptable Sewers:
 - Foul sewer
 - Storm sewer
- Highway Gully
- Proposed Private Drainage:
 - Foul drain
 - Storm drain
 - Roadside gully
 - Yard gully
 - Aco drain
- All private inspection chambers shall be polypropylene non-access chambers in accordance with The Building Regulations, Part H.
- Chamber sizes:
 - Depth to invert <1.2m DN300
 - Depth to invert >1.2m DN475
- Invert levels shown thus: F10.00 S10.00
- Finished floor levels shown thus: FFL 10.00
- Fall Arrows
- Proposed Levels
- Primary Access
- Secondary Access
- Stepped Cavity Tray
- External Brickwork
- Tanking
- Slab on Edge
- Retaining Wall
- Fall Arrows
- Proposed Levels
- Primary Access
- Secondary Access
- Section 278 Works
- Section 38 Works
- Verge
- Footway
- Highway
- Areas Offered for Adoption

PROPOSED STREET LIGHTING KEY

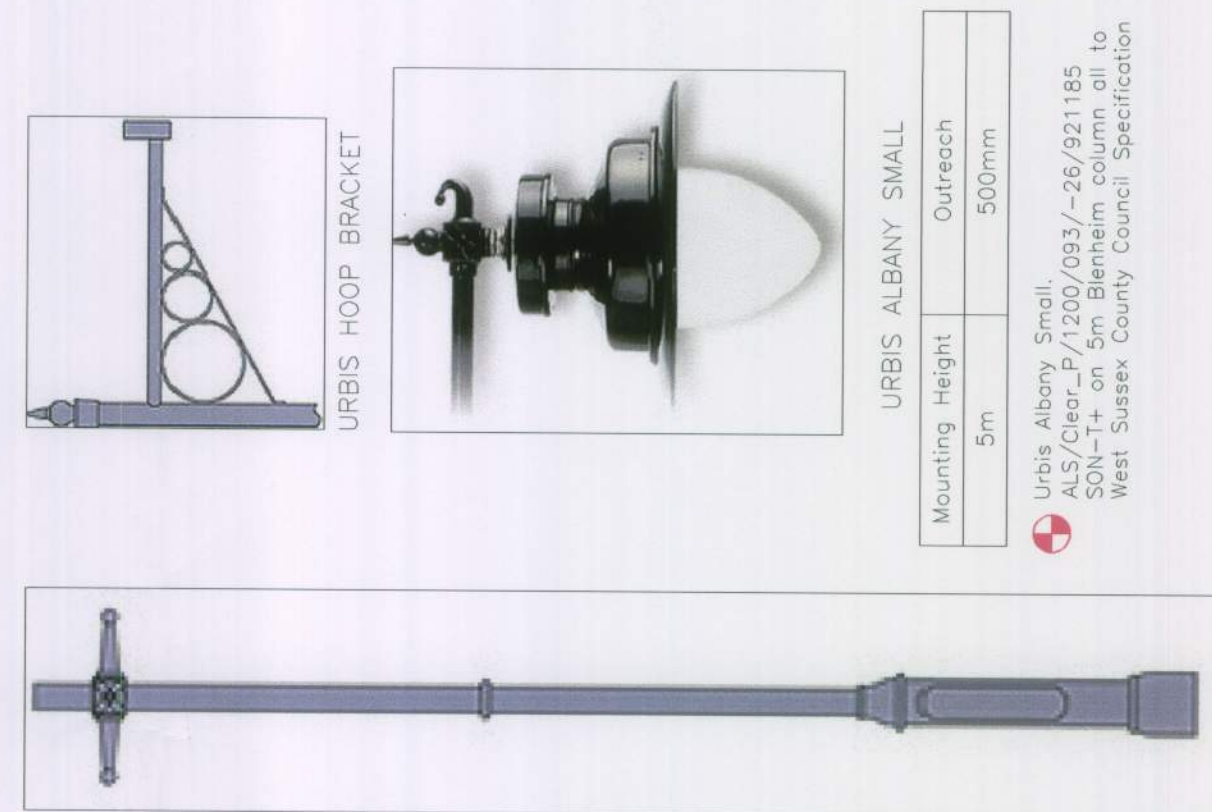

Mounting Height	Outreach
5m	500mm

Mounting Height	Outreach
5m	500mm

Mounting Height	Outreach
5m	500mm

PRELIMINARY

REV	DATE	DESCRIPTION
A	13-07-09	Assessable areas amended
B	16-07-09	Amended in-line with West Sussex CC comments

PERSIMMON HOMES
Project North Basset
Bognor Regis, West Sussex
Scale 1:500@A0
Created Dec '08
Drawn WSR

MJA CONSULTING
CIVIL AND STRUCTURAL ENGINEERS
58-62 Oak Street, Alington
Cove, PO14 4BZ
West Sussex
Tel: 01243 522228
Fax: 01243 522228

Section 38 Layout

4244:500 B