

UNIT 3 BOGNOR REGIS RETAIL PARK

Project No.	15/903	Drawg No.	111	Revision	
-------------	--------	-----------	-----	----------	--

PLANNING

This drawing remains the COPYRIGHT of Chartwell Project Management and must not be used for any other purpose without permission.

All dimensions to be checked by site measurement and discrepancies reported immediately.


This drawing must be read in conjunction with all Architects, Consultants, Subcontractors and Specialists drawings, together with Contract Administrators' drawings, specification and other contract documents.

The Contractor is to provide a Method Statement prior to undertaking any demolition works, creation of openings and opening up works.


SIGNAGE DETAILS




EXISTING FRONT ELEVATION 1:100

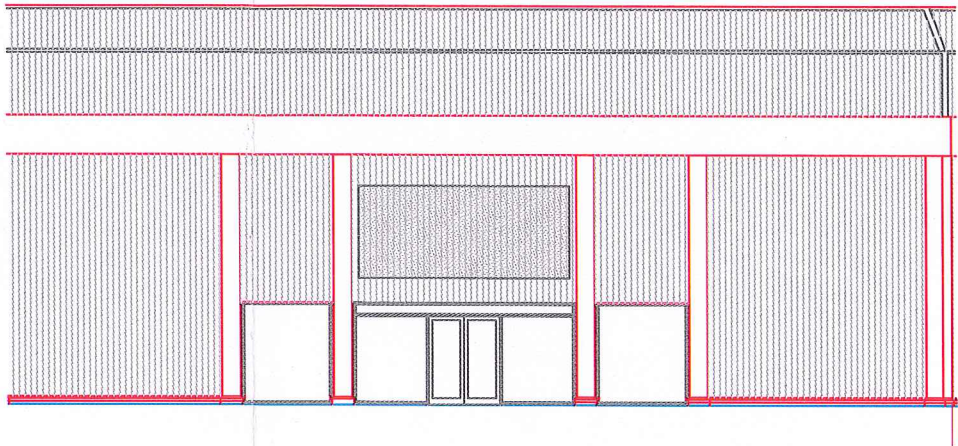

PROPOSED FRONT ELEVATION 1:100

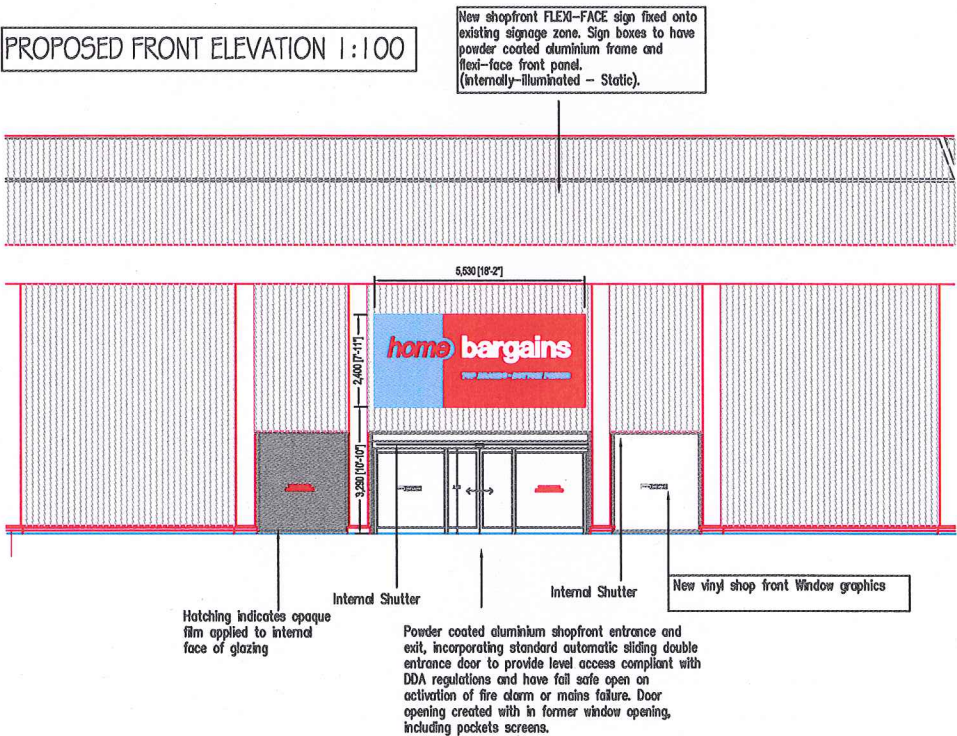

PROPOSED REAR ELEVATION 1:100

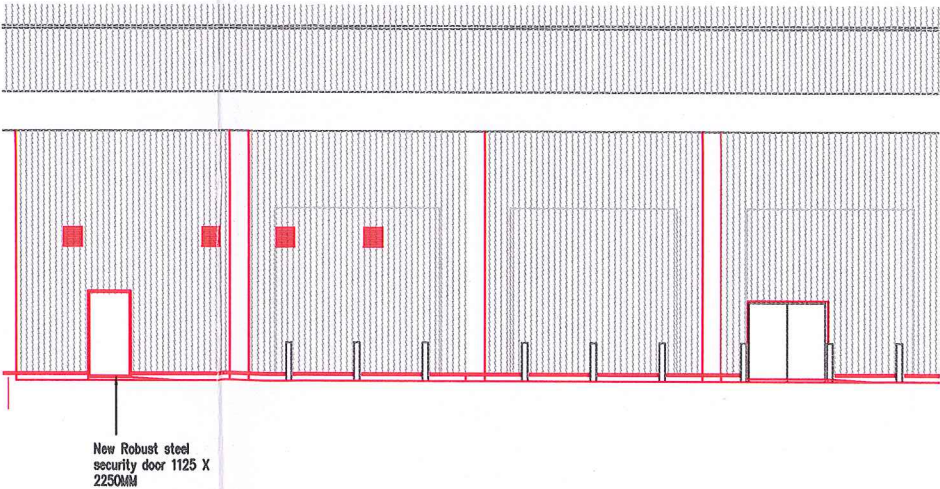

Rev	Ini	Description	Date
		CHARTWELL	
		Project Management	
Chartwell Project Management - Company Reg No. 5286100 Unit 15, Meridian Business Village, Hansby Drive, Hunts cross, Liverpool, L24 9LG Tel: 0151 728 4200 - Fax: 0151 728 4202 E-mail: all@chartwell-pm.co.uk			
Client T J MORRIS LTD HOMEBARGAINS			
Project PLANS AS PROPOSED ELEVATIONS			
Title SHIRIPNEY ROAD BOGNOR REGIS			
Date	MAY 15	Scale	1:100
Drawn	J.MORGAN	Checked	
Issued for: PLANNING			
Project No.	15/903	Drawg No.	111
Revision			

ALL DIMENSIONS TO BE CHECKED BY SITE MEASUREMENT AND DISCREPANCIES REPORTED IMMEDIATELY.