


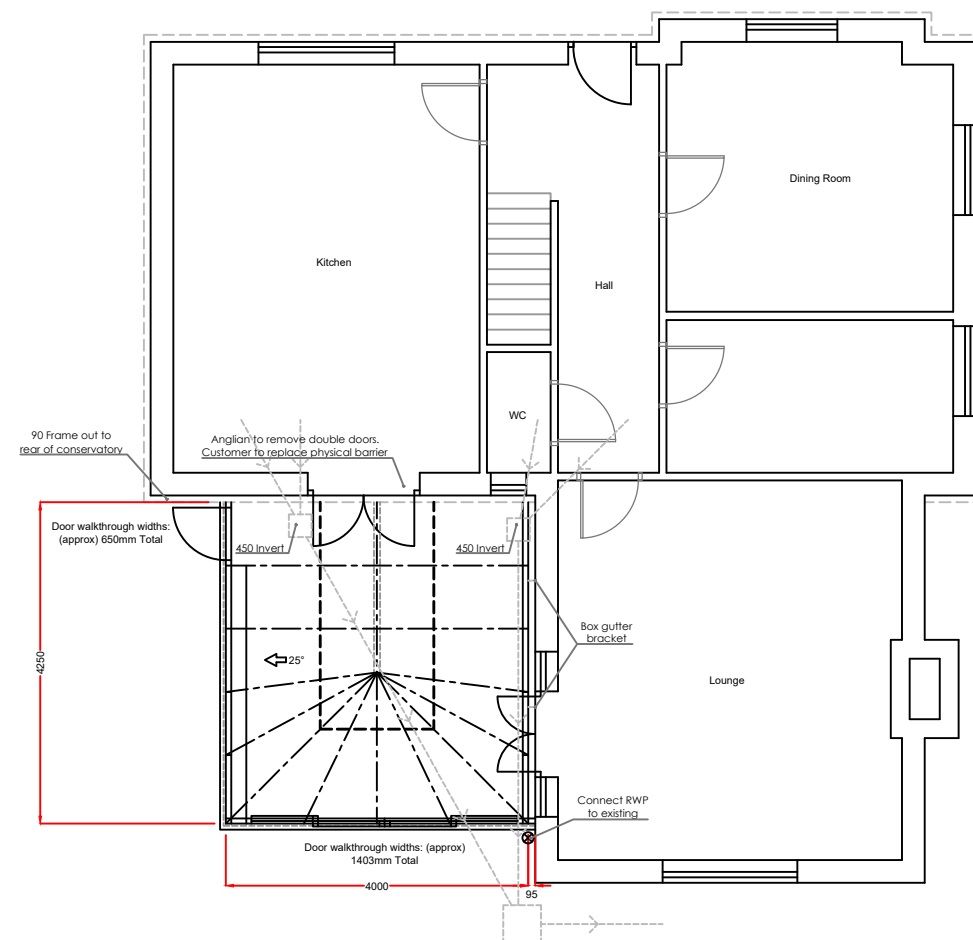

Produced on A3 paper

Rev.	Date	Description	Initials



For : MR & MRS GROVES		
Drawers initials: LJB	Scale : 1:100	Date: 11/08/17