



38 WINSTON CRESCENT

1:50

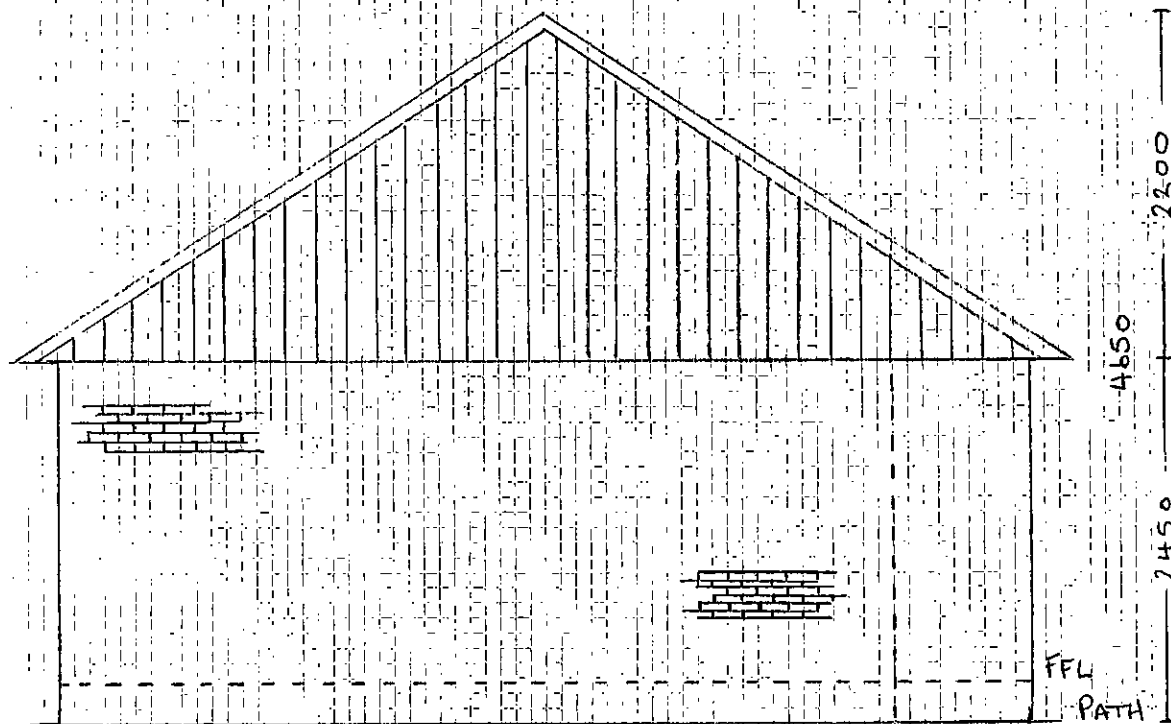

GARAGE FRONTAGE

64.00
Side (west)
250

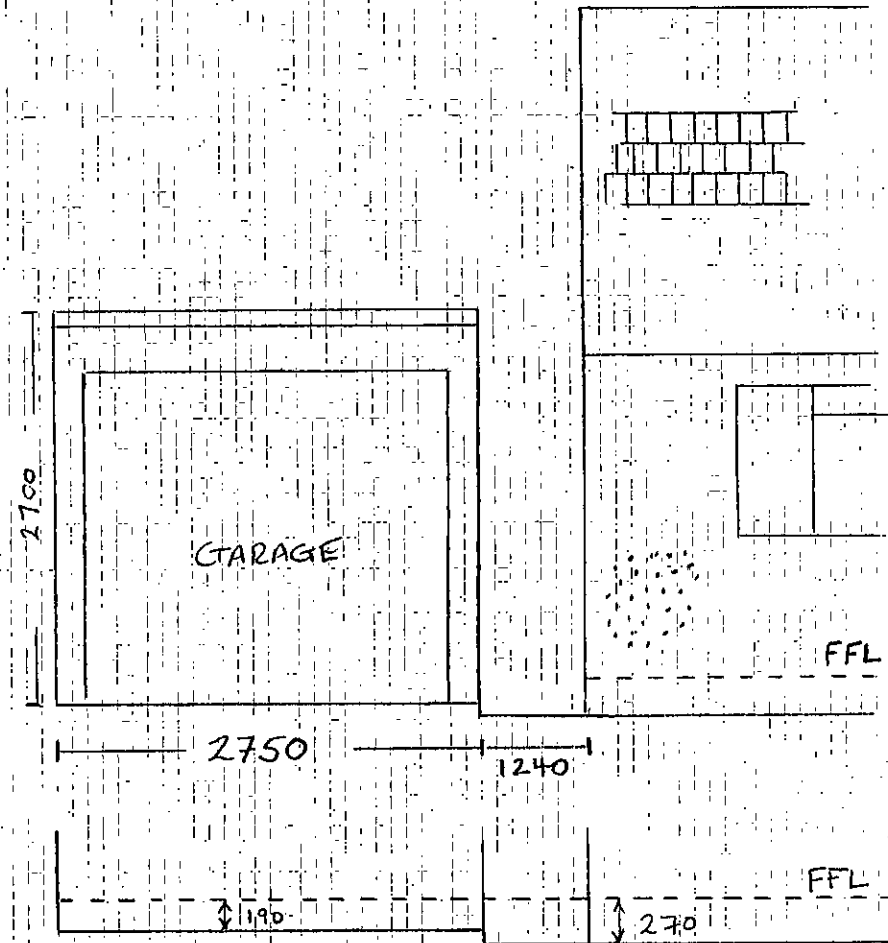

Front (south)

EXISTING ELEVATIONS