

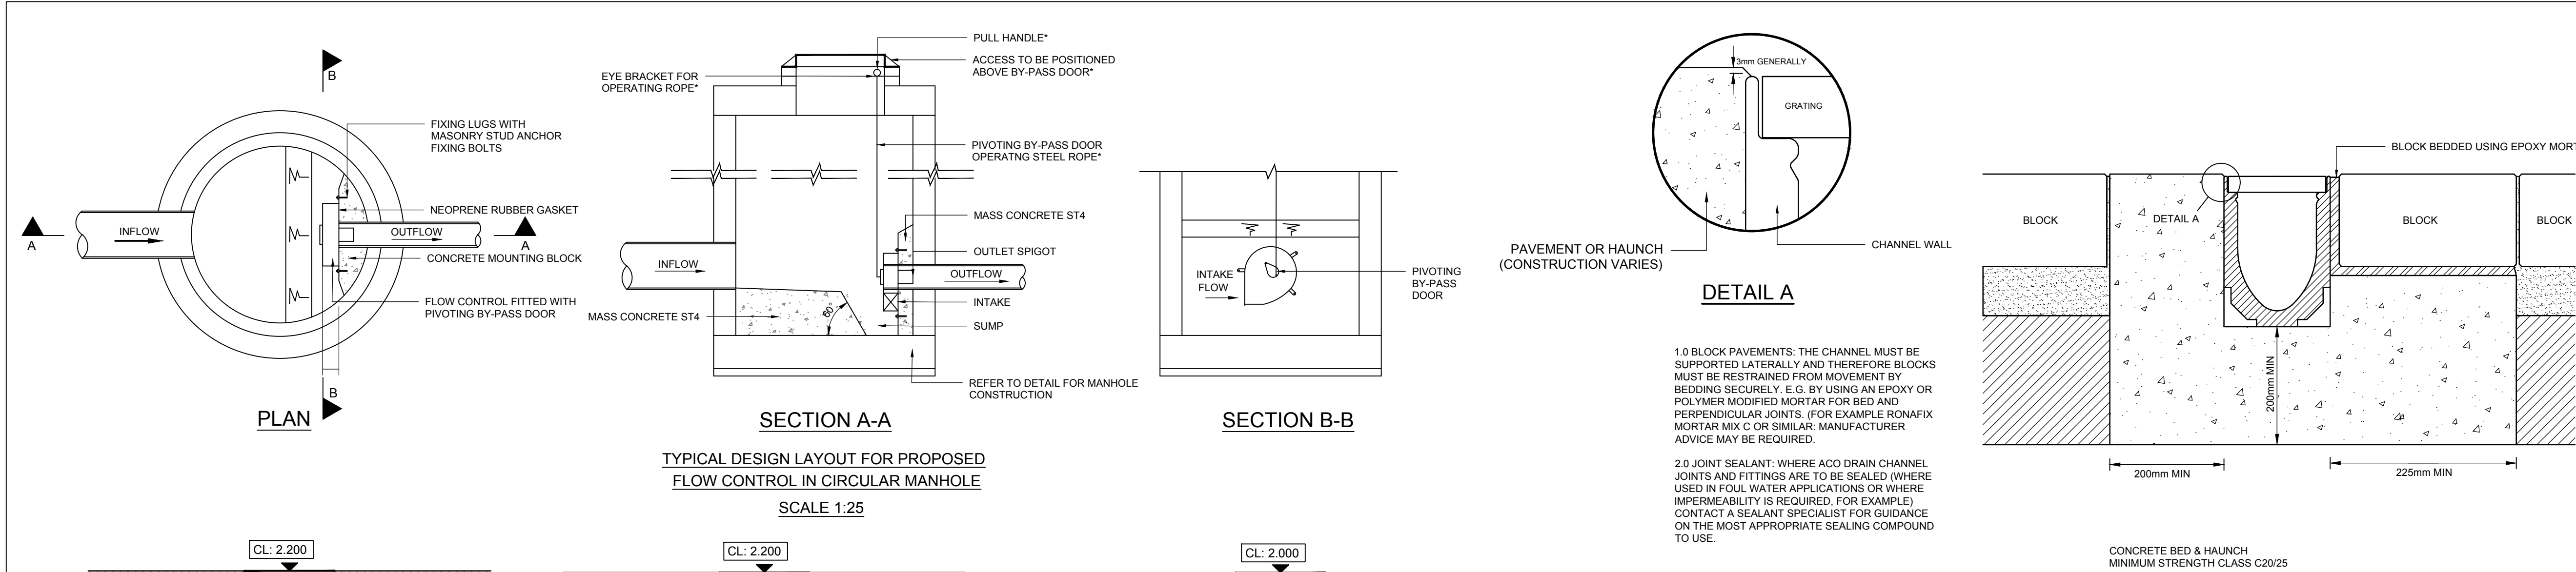


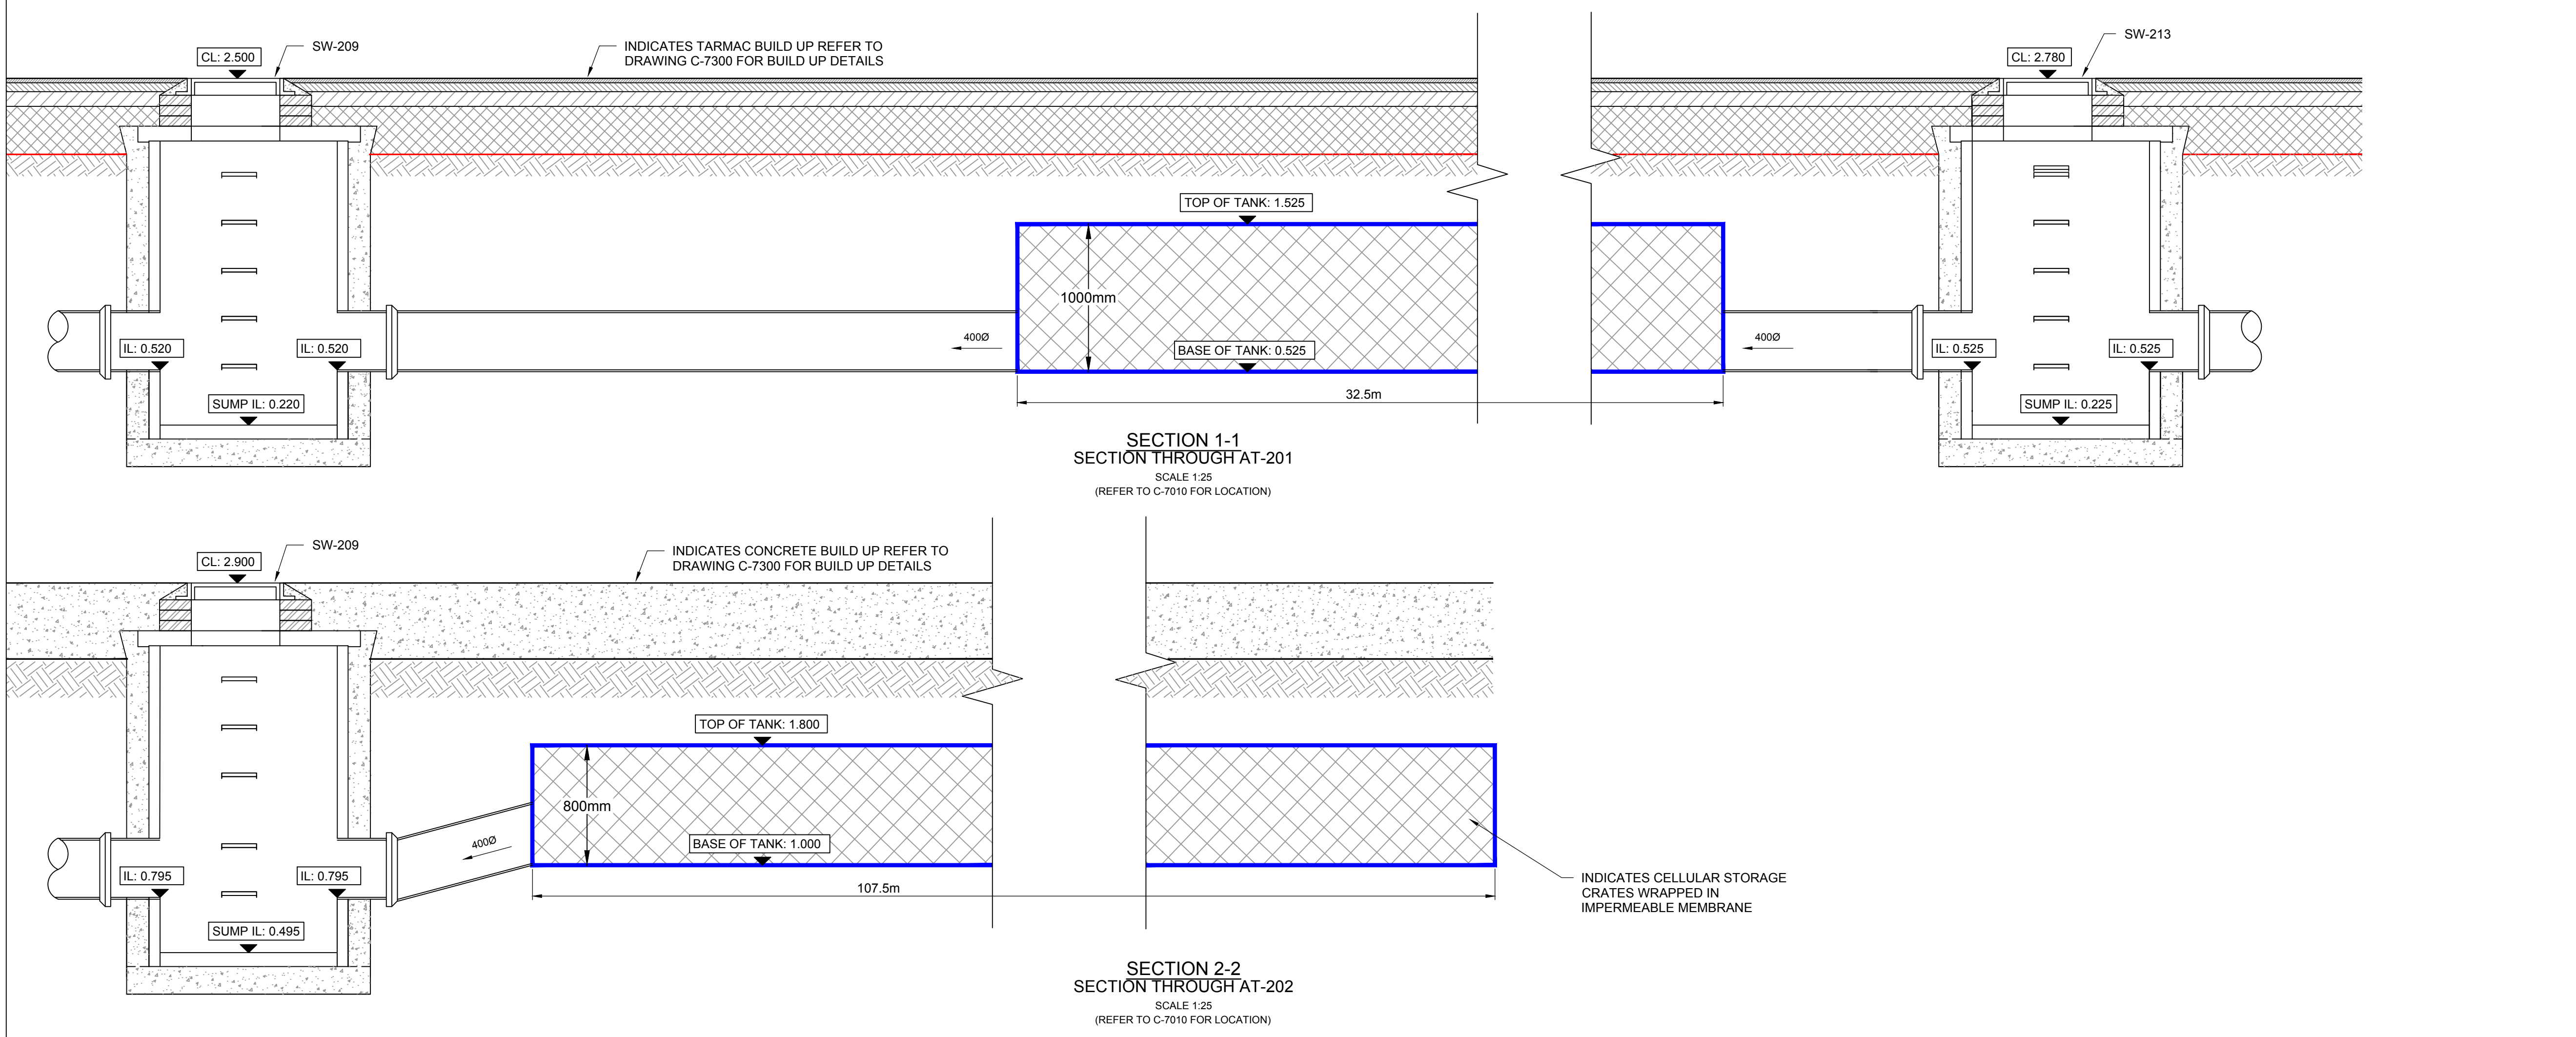

KEY PLAN

NOTES

- All dimensions are to be checked on site before the commencement of works. Any discrepancies are to be reported to the Architect & Engineer for verification. Figured dimensions only are to be taken from this drawing.
- The DWG file is issued for the purposes of coordination only and do not represent formal drawing issue and are not to be reprinted in any form. Formal issue of drawings is via DWF, Adobe PDF files and/or hard copies and their associated information issue sheets.
- Note that all care has been taken with the export of DWG files and their content, but we recommend that you make due dimensional checks before using any DWG file information. Any errors found are to be reported to Hydrock immediately.

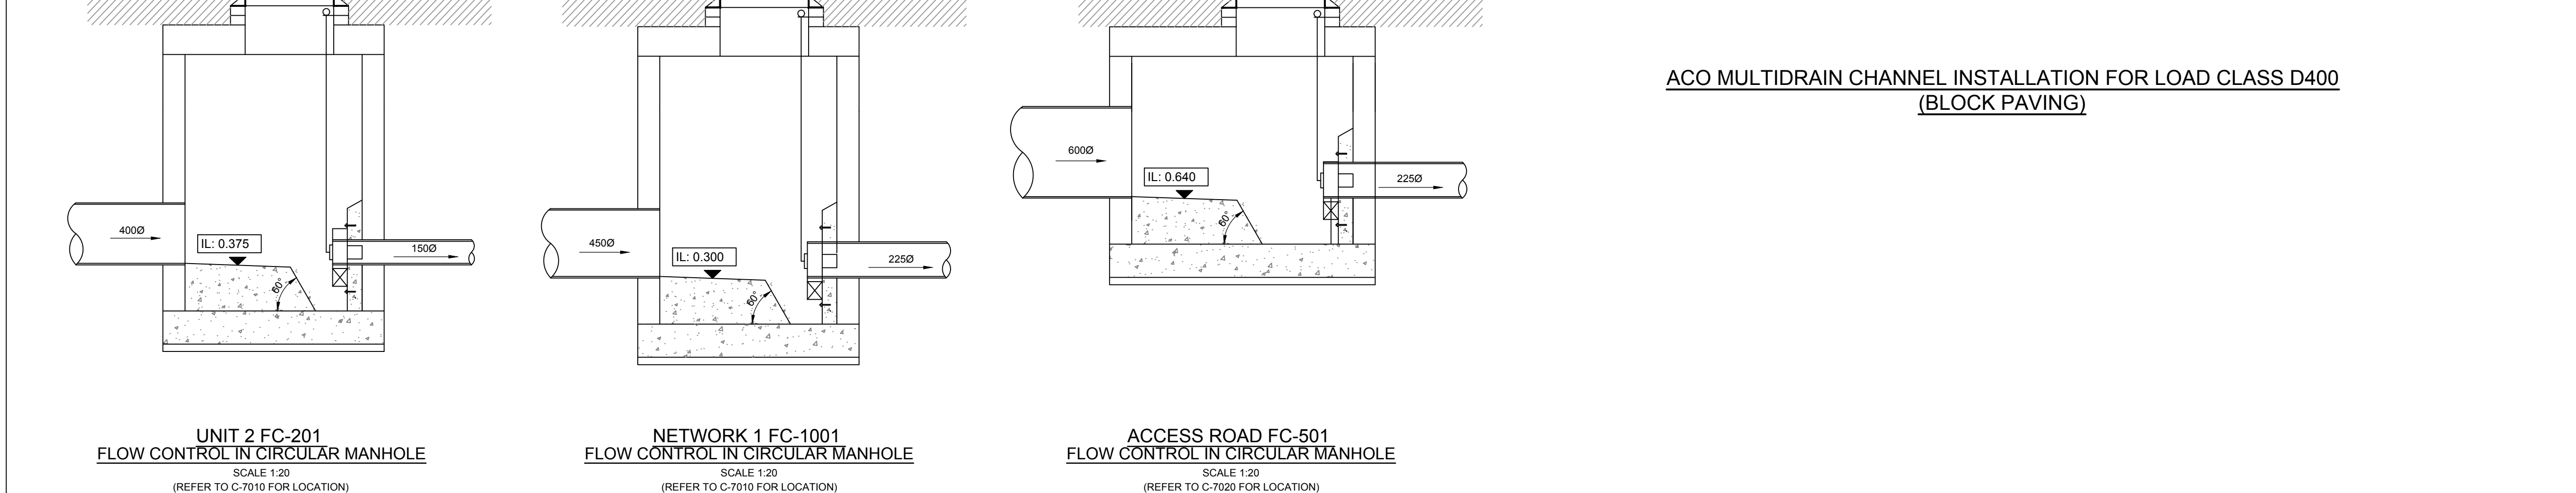

PO2	TENDER ISSUE				
	R.HUNT	17/10/19	D.GALLIMORE	17/10/19	M.GRIFFIN
PO1	TENDER ISSUE				
	R.HUNT	11/10/19	D.GALLIMORE	11/10/19	M.GRIFFIN
REV	REVISION NOTES/COMMENTS				
	DRAWN BY	DATE	CHECKED BY	DATE	APPROVED BY
Hydrock Merchants' House North Wapping Road Bristol BS1 4RW t: +44 (0)117 945 9225 e: bristolcentral@hydrock.com					
CLIENT					
LANDLINK ESTATES					
PROJECT					
SALTBOX BOGNOR REGIS					
TITLE					
DRAINAGE DETAILS SHEET 4					
HYDROCK PROJECT NO. C-13319-C				SCALE @ A1 AS SHOWN	
STATUS DESCRIPTION TENDER					STATUS D2
DRAWING NO. (PROJECT CODE-ORIGINATOR-ZONE-LEVEL-TYPE-ROLE-NUMBER) SAL-HYD-00-ZZ-DR-C-7103					REVISION P02