



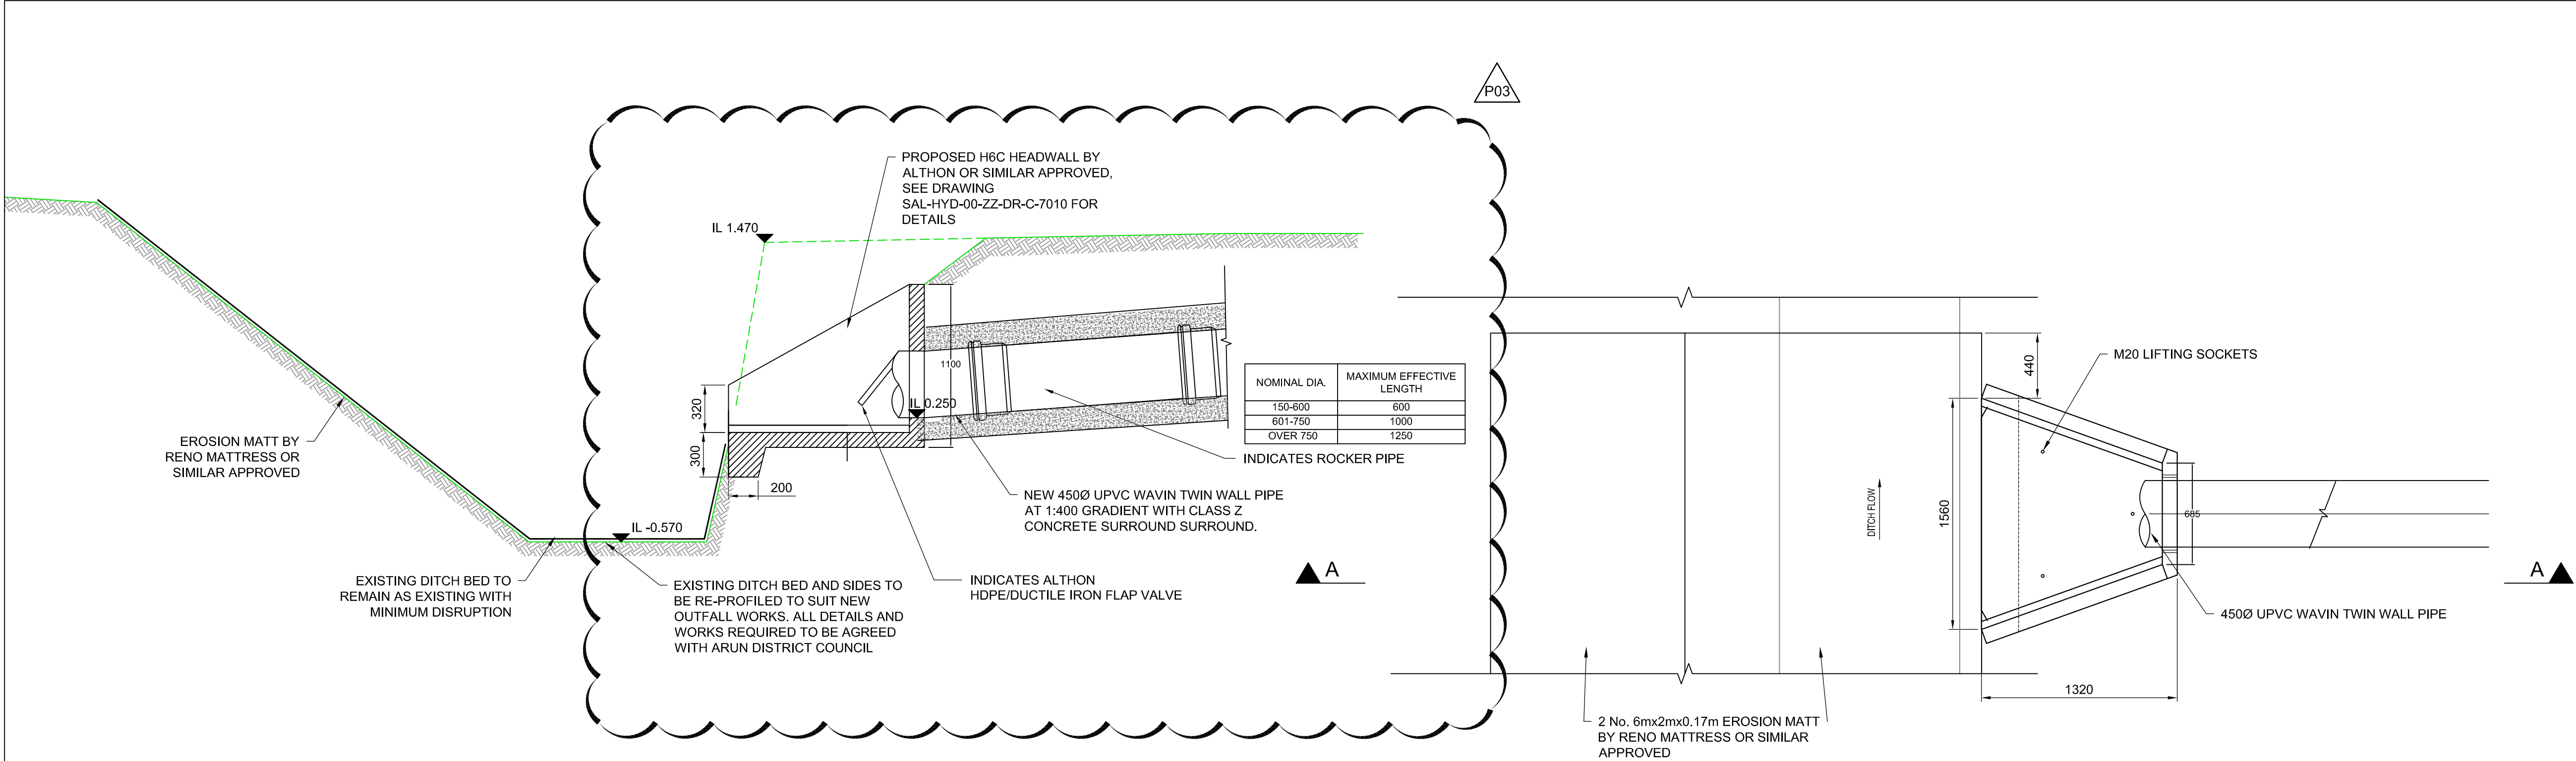

SECTION A-A
SEE DRAWING SBX-KSA-Z0-XX-DR-C-6800 FOR PLAN

PLAN
TYPICAL NEW OUTFALL/HEADWALL 01

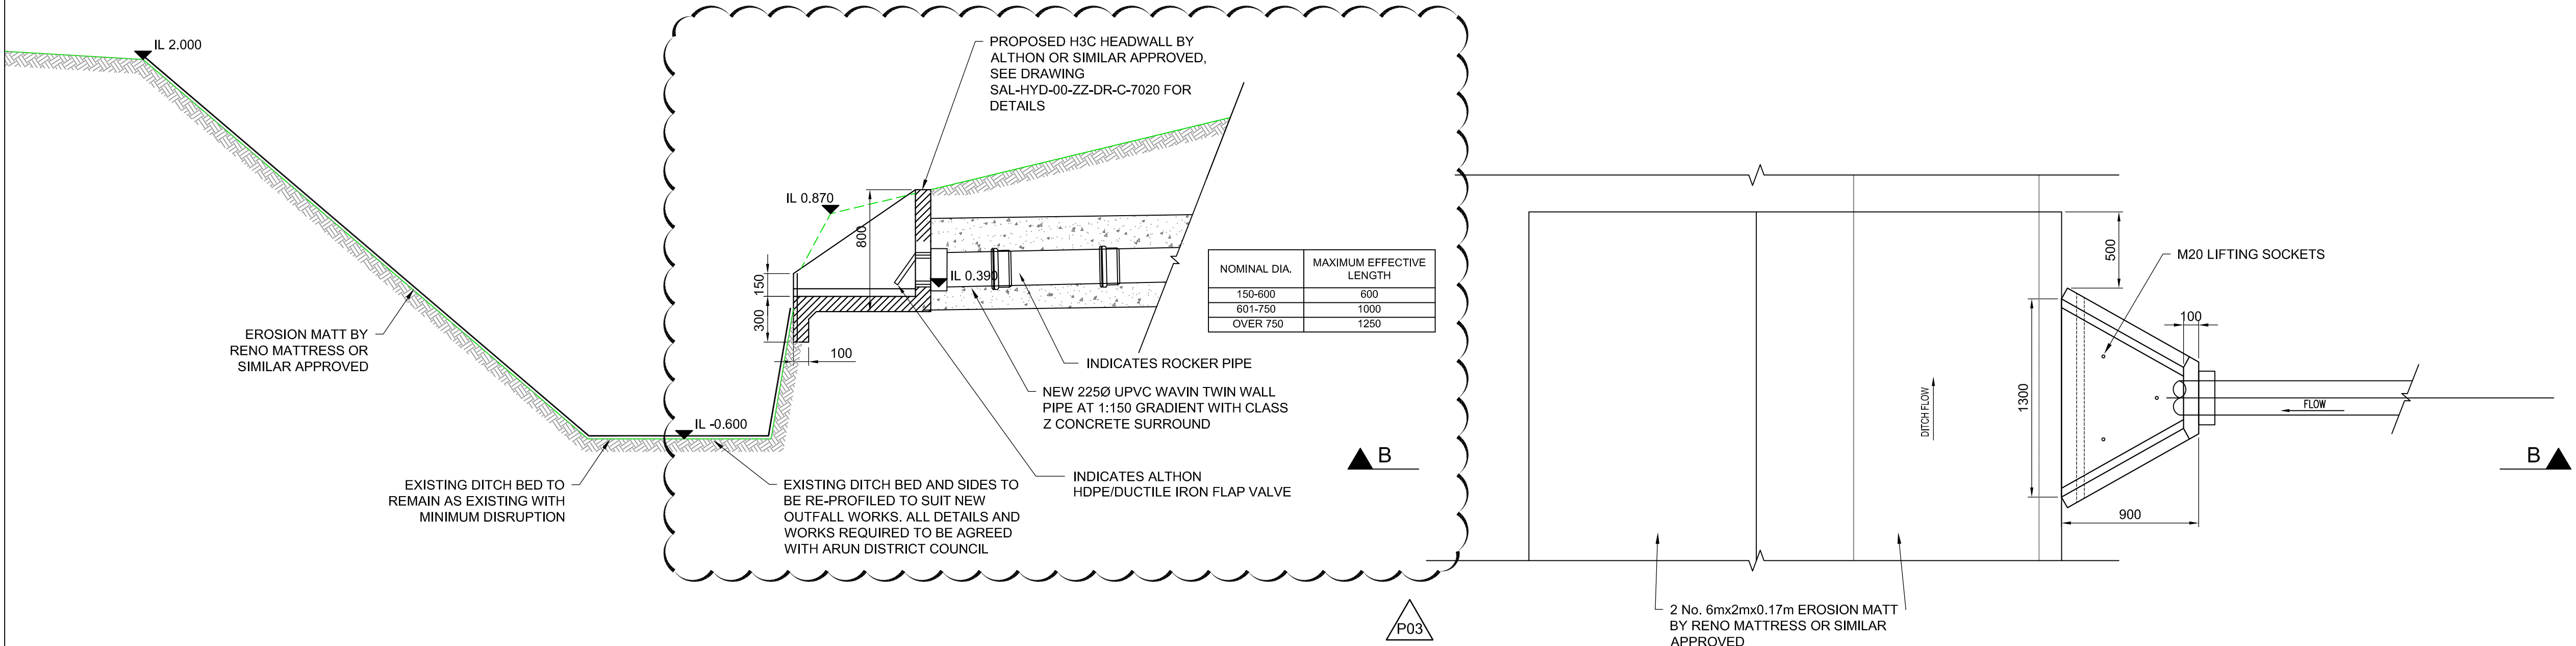

SECTION B-B
SEE DRAWING SBX-KSA-Z0-XX-DR-C-6800 FOR PLAN

PLAN
TYPICAL NEW OUTFALL/HEADWALL 02

KEY PLAN

NOTES

1. All dimensions are to be checked on site before the commencement of works. Any discrepancies are to be reported to the Architect & Engineer for verification. Figured dimensions only are to be taken from this drawing.

2. The DWG file is issued for the purposes of coordination only and do not represent formal drawing issue and are not to be reprinted in any form. Formal issue of drawings is via DWF, Adobe PDF files and/or hard copies and their associated information issue sheets.

3. Note that all care has been taken with the export of DWG files and their content, but we recommend that you make due dimensional checks before using any DWG file information. Any errors found are to be reported to Hydrock immediately.

REVISED FOLLOWING COMMENTS (AS CLOUDED)

P03

D. GALLIMORE

15/11/19

M. GRIFFIN

15/11/19

M. GRIFFIN

15/11/19

REVISED FOLLOWING COMMENTS (AS CLOUDED)

P02

D. GALLIMORE

06/11/19

M. GRIFFIN

06/11/19

M. GRIFFIN

06/11/19

TENDER ISSUE

P01

A.TODD

17/10/19

J.MAGEE

17/10/19

M.GRIFFIN

17/10/19

REVISION NOTES/COMMENTS

REV

DRAWN BY

DATE

CHECKED BY

DATE

APPROVED BY

DATE

Hydrock

Merchants' House North
Wapping Road
Bristol
BS1 4RW
t: +44 (0)117 945 9225
e: bristolcentral@hydrock.com

CLIENT

LANDLINK ESTATES

PROJECT

SALTBOX
BOGNOR REGIS

TITLE

HEADWALL DETAILS

HYDROCK PROJECT NO.

C-13319-C

SCALE @ A1

1:25

STATUS DESCRIPTION

TENDER

STATUS

D2

DRAWING NO. (PROJECT CODE-ORIGINATOR-ZONE-LEVEL-TYPE-ROLE-NUMBER)

SAL-HYD-00-ZZ-DR-C-7110

REVISION

P03