


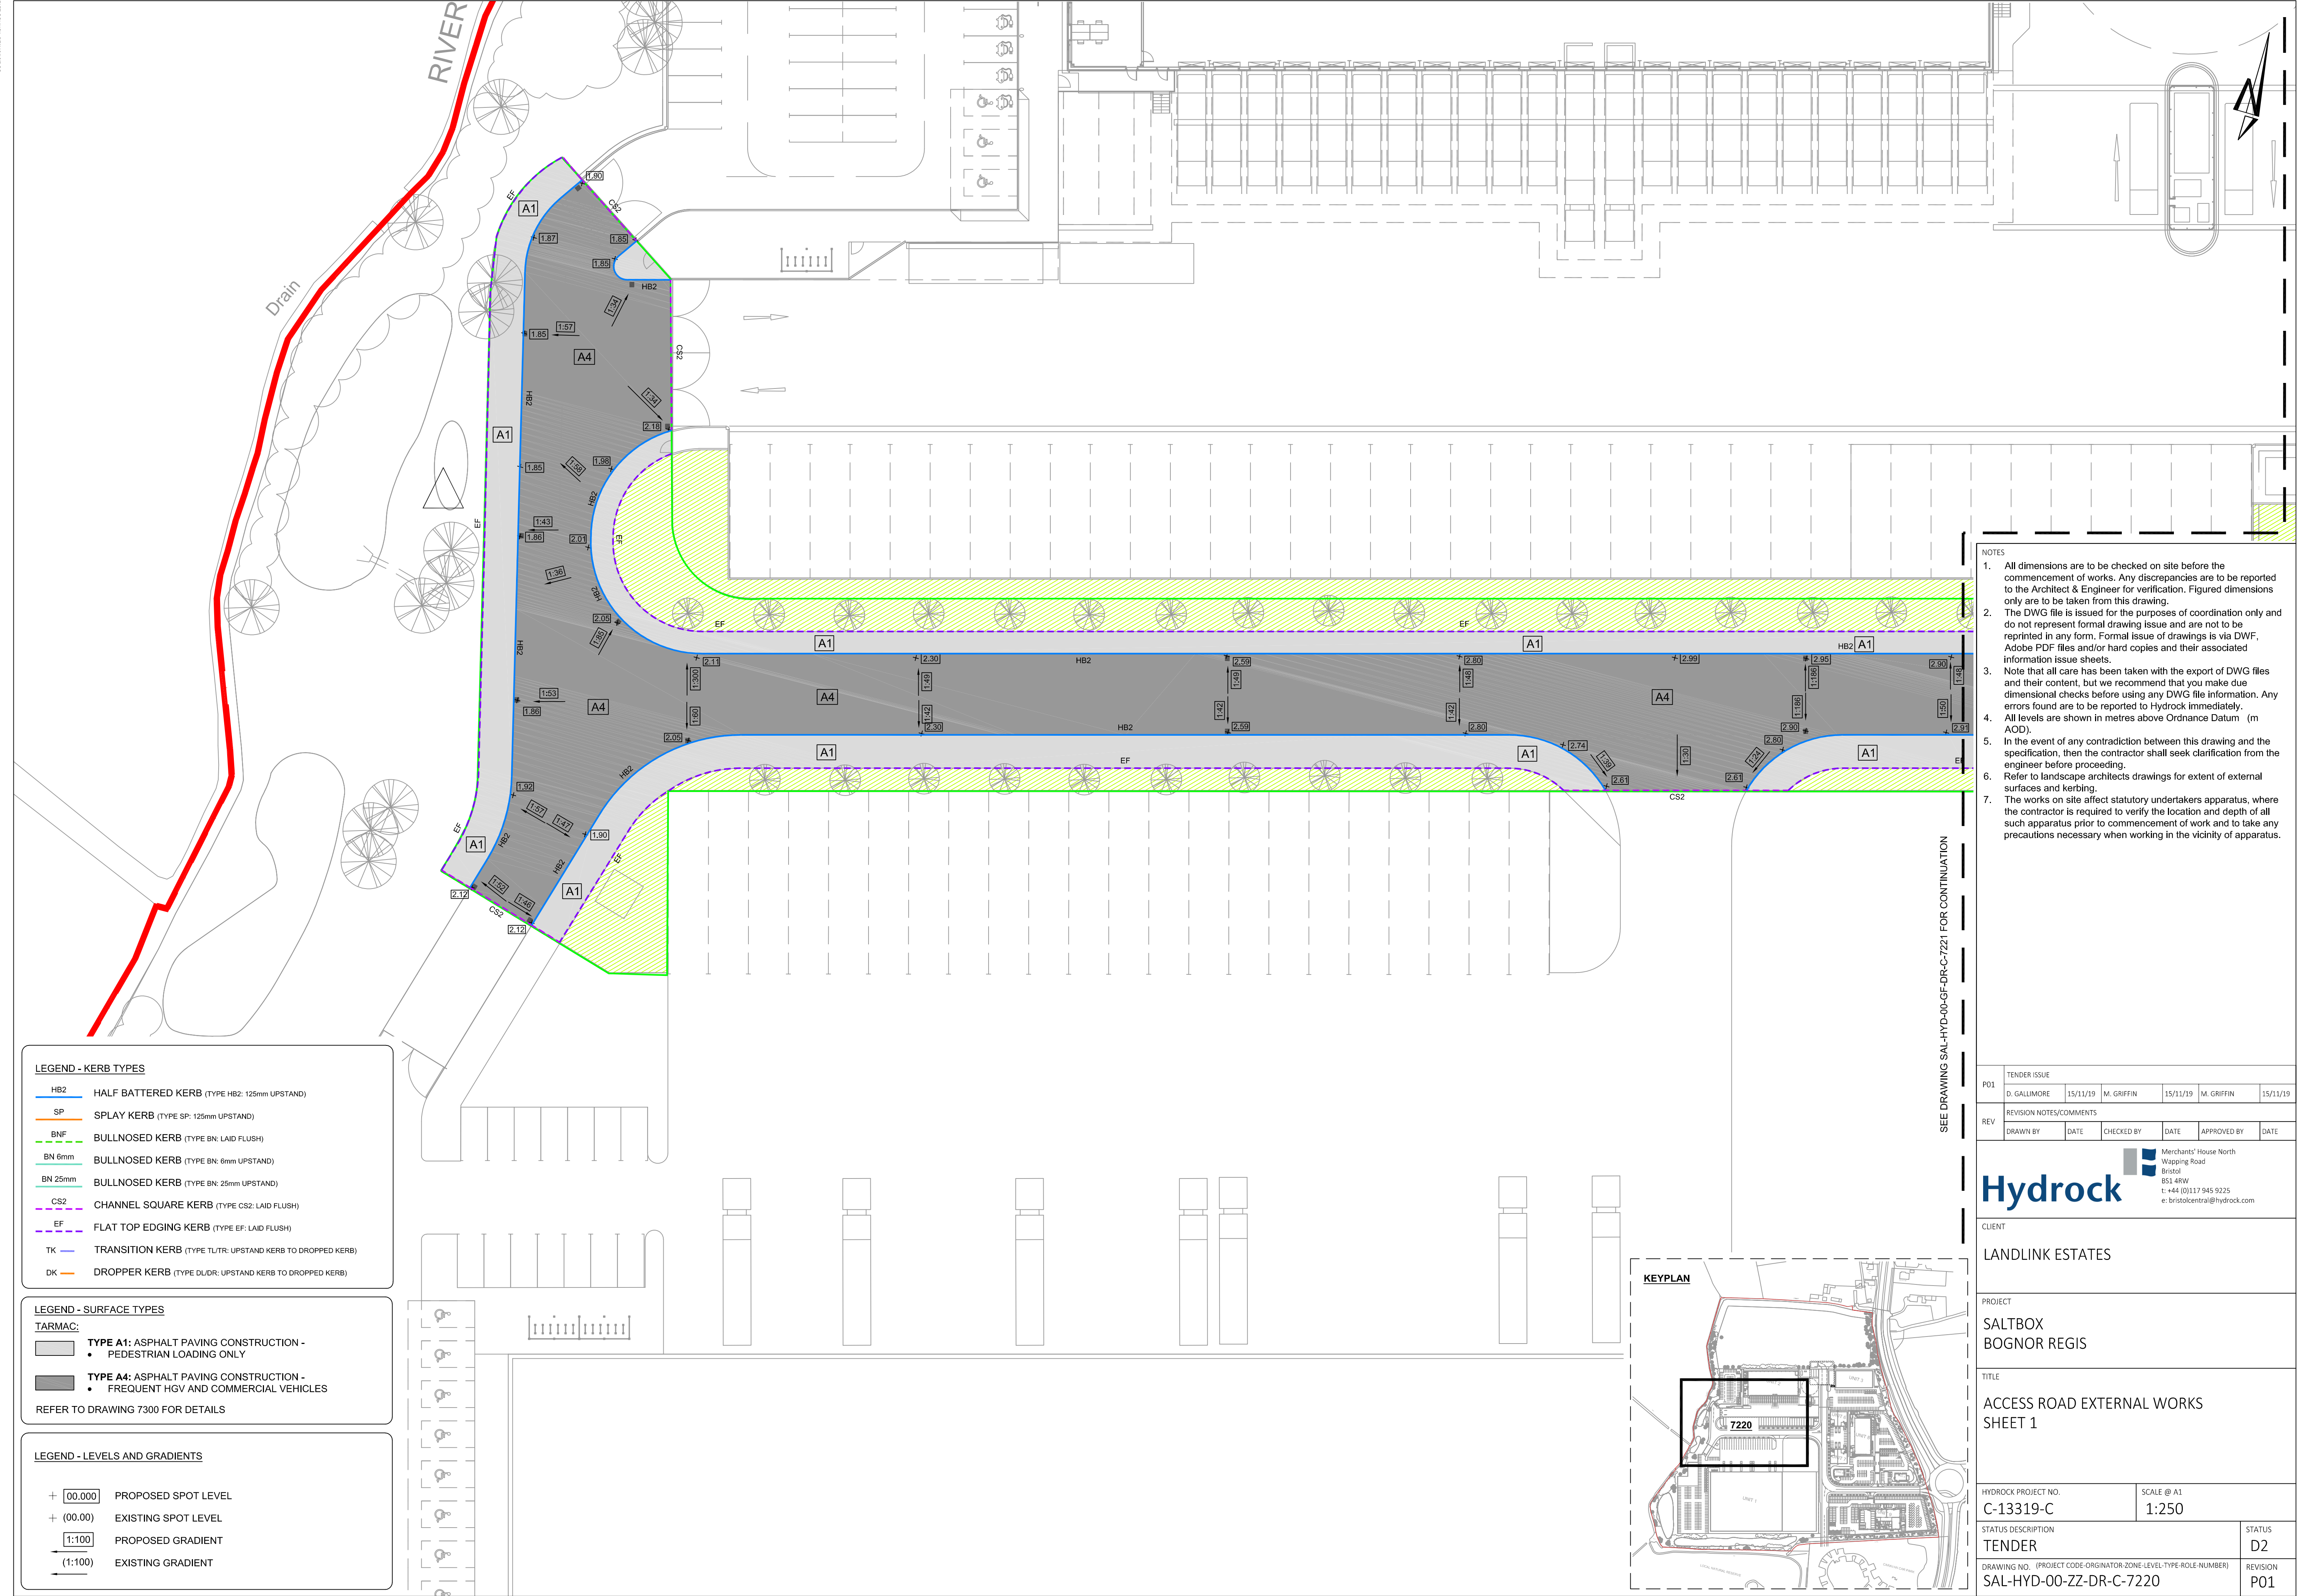

LEGEND - KERB TYPES	
HB2	HALF BATTERED KERB (TYPE HB2: 125mm UPSTAND)
SP	SPLAY KERB (TYPE SP: 125mm UPSTAND)
BNF	BULLNOSED KERB (TYPE BN: LAID FLUSH)
BN 6mm	BULLNOSED KERB (TYPE BN: 6mm UPSTAND)
BN 25mm	BULLNOSED KERB (TYPE BN: 25mm UPSTAND)
CS2	CHANNEL SQUARE KERB (TYPE CS2: LAID FLUSH)
EF	FLAT TOP EDGING KERB (TYPE EF: LAID FLUSH)
TK	TRANSITION KERB (TYPE TK: UPSTAND KERB TO DROPPED KERB)
DK	DROPPER KERB (TYPE DK: UPSTAND KERB TO DROPPED KERB)

LEGEND - SURFACE TYPES	
TARMAC:	
A1	TYPE A1: ASPHALT PAVING CONSTRUCTION - PEDESTRIAN LOADING ONLY
A4	TYPE A4: ASPHALT PAVING CONSTRUCTION - FREQUENT HGV AND COMMERCIAL VEHICLES
REFER TO DRAWING 7300 FOR DETAILS	

LEGEND - LEVELS AND GRADIENTS	
+ 00.000	PROPOSED SPOT LEVEL
+ (00.00)	EXISTING SPOT LEVEL
1:100	PROPOSED GRADIENT
(1:100)	EXISTING GRADIENT

- NOTES
- All dimensions are to be checked on site before the commencement of works. Any discrepancies are to be reported to the Architect & Engineer for verification. Figured dimensions only are to be taken from this drawing.
 - The DWG file is issued for the purposes of coordination only and do not represent formal drawing issue and are not to be reprinted in any form. Formal issue of drawings is via DWF, Adobe PDF files and/or hard copies and their associated information issue sheets.
 - Note that all care has been taken with the export of DWG files and their content, but we recommend that you make due dimensional checks before using any DWG file information. Any errors found are to be reported to Hydrock immediately.
 - All levels are shown in metres above Ordnance Datum (m AOD).
 - In the event of any contradiction between this drawing and the specification, then the contractor shall seek clarification from the engineer before proceeding.
 - Refer to landscape architects drawings for extent of external surfaces and kerbing.
 - The works on site affect statutory undertakers apparatus, where the contractor is required to verify the location and depth of all such apparatus prior to commencement of work and to take any precautions necessary when working in the vicinity of apparatus.

TENDER ISSUE					
P01	D. GALLIMORE	15/11/19	M. GRIFFIN	15/11/19	M. GRIFFIN
REVISION NOTES/COMMENTS					
REV	DRAWN BY	DATE	CHECKED BY	DATE	APPROVED BY


Hydrock Merchants' House North
Wapping Road
Bristol
BS1 4RW
t: +44 (0)117 945 9225
e: bristolcentral@hydrock.com

CLIENT
LANDLINK ESTATES

PROJECT
SALTBOX
BOGNOR REGIS

TITLE
ACCESS ROAD EXTERNAL WORKS
SHEET 1

HYDROCK PROJECT NO. C-13319-C		SCALE @ A1 1:250	
STATUS DESCRIPTION TENDER		STATUS D2	
DRAWING NO. (PROJECT CODE-ORIGINATOR-ZONE-LEVEL-TYPE-ROLE-NUMBER) SAL-HYD-00-ZZ-DR-C-7220		REVISION P01	

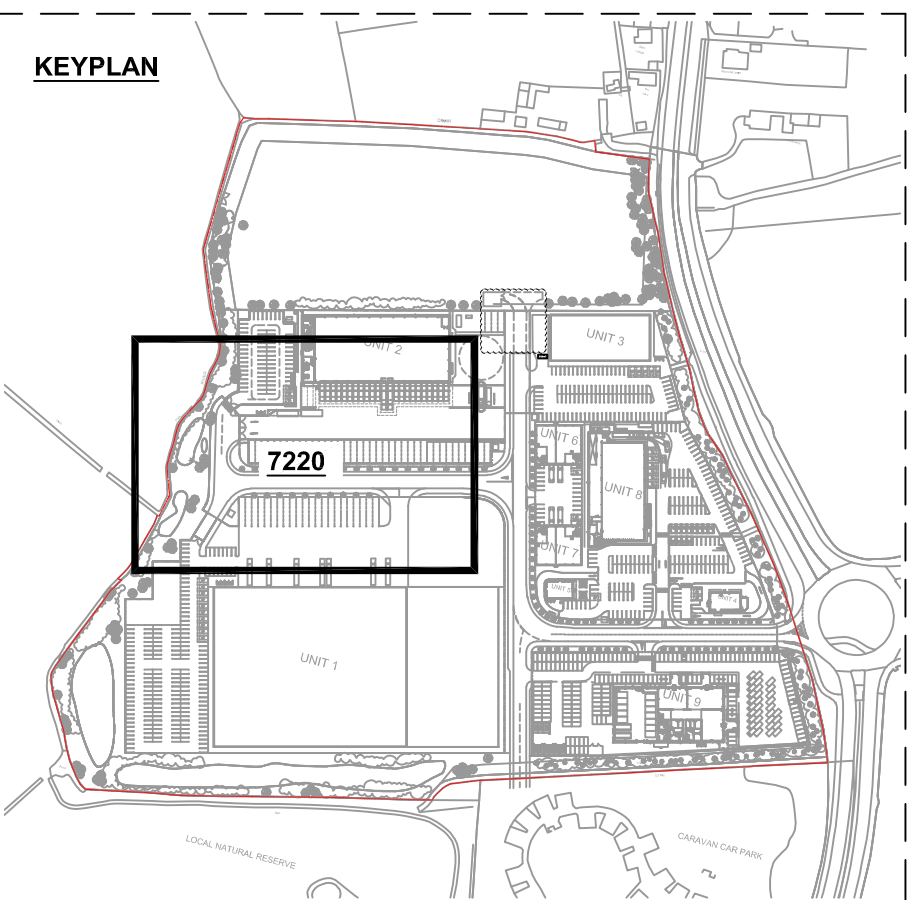

SEE DRAWING SAL-HYD-00-GF-DR-C-7221 FOR CONTINUATION