
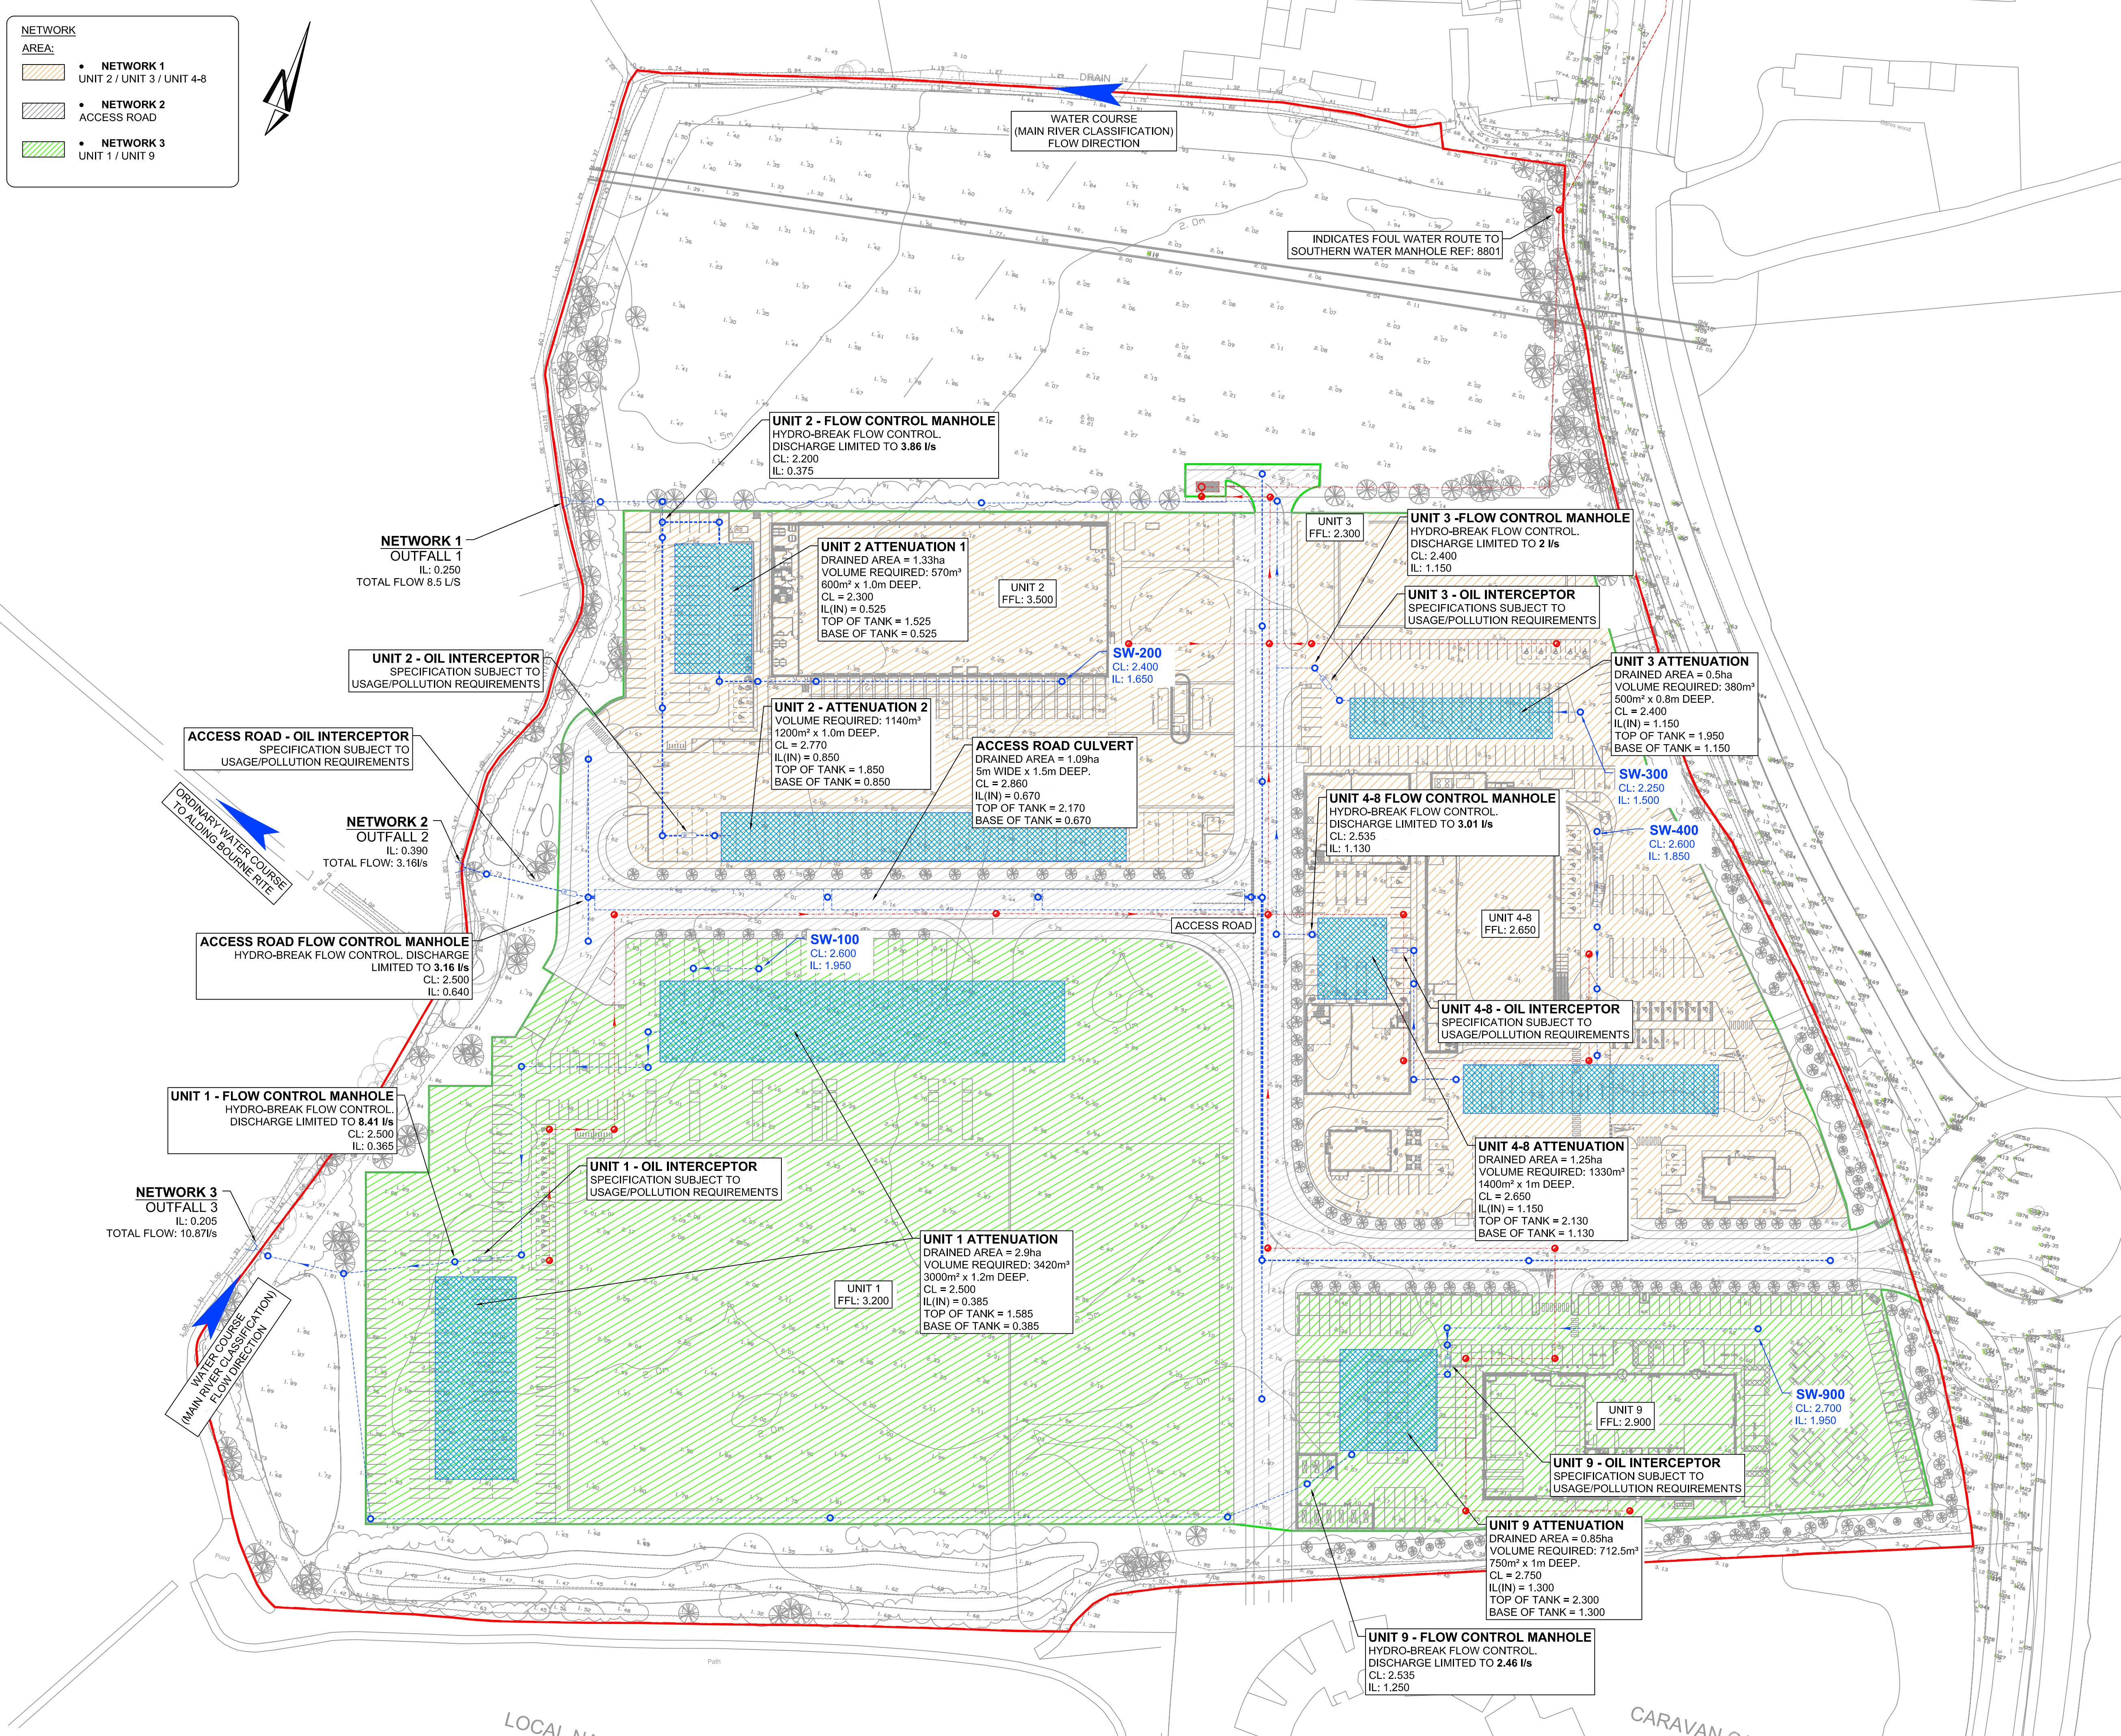


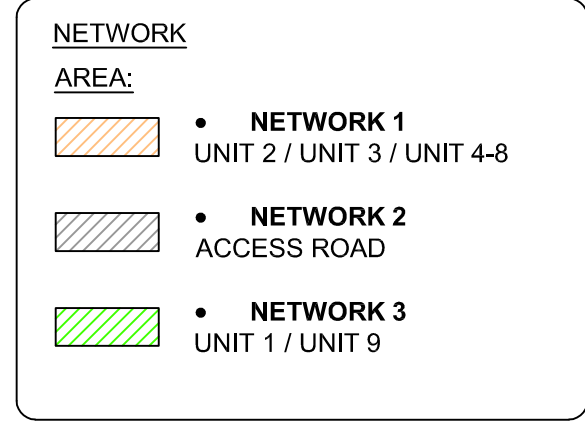

- NOTES
1. All dimensions are to be checked on site before the commencement of works. Any discrepancies are to be reported to the Architect & Engineer for verification. Figured dimensions only are to be taken from this drawing.
 2. The DWS file is issued for the purposes of coordination only and do not represent formal drawing issue and are not to be reprinted in any form. Formal issue of drawings is via DWF, Adobe PDF files and/or hard copies and their associated information issue sheets.
 3. Note that all care has been taken with the export of DWG files and their content, but we recommend that you make due dimensional checks before using any DWG file information. Any errors found are to be reported to Hydrock immediately.
 4. All levels are shown in metres above Ordnance Datum (m AOD).
 5. All private drainage to comply with current Building Regulations, BS EN-752 Drain and Sewer systems outside Buildings and other relevant British Standards and Codes of Practices.
 6. Drainage pipework routes under building footprint will require Co-ordination with foundations.
 7. Final foul pipe connection routes and manholes are subject to confirmation of above ground drainage design discharge points at ground level by others to allow final pipe sizes, configuration and connections.
 8. Door threshold drainage channel requirements to be advised by others.
 9. Surface water drainage RWP locations to be confirmed by Architect.
 10. External levels shown on this drawing relating to the civils, drainage works etc are to be confirmed on receipt of final external levels drawing (by others).
 11. Foul drainage shown indicative subject to detailed design.

P05	PLANNING ISSUE					
	J.MAGEE	15/11/19	J.MAGEE	15/11/19	J.MAGEE	15/11/19
P04	PLANNING ISSUE					
	J.MAGEE	06/11/19	J.MAGEE	06/11/19	J.MAGEE	06/11/19
P03	PLANNING ISSUE					
	J.MAGEE	21/10/19	J.MAGEE	21/10/19	J.MAGEE	21/10/19
P02	PLANNING ISSUE					
	D. GALLIMORE	17/10/19	M. GRIFFIN	17/10/19	M. GRIFFIN	17/10/19
P01	PLANNING ISSUE					
	D. GALLIMORE	11/10/19	M. GRIFFIN	11/10/19	M. GRIFFIN	11/10/19
REV	REVISION NOTES/COMMENTS					
	DRAWN BY	DATE	CHECKED BY	DATE	APPROVED BY	DATE

Hydrock

Merchants' House North
Wapping Road
Bristol
BS1 4RW
t: +44 (0)117 945 9225
e: bristolcentral@hydrock.com

CLIENT		LANDLINK ESTATES	
PROJECT		SALTBOX BOGNOR REGIS	
TITLE		SITE DRAINAGE STRATEGY	
HYDROCK PROJECT NO.		SCALE @ A1	
C-13319-C		1:750	
STATUS DESCRIPTION		STATUS	
PLANNING		S2	
DRAWING NO. (PROJECT CODE-ORIGINATOR-ZONE-LEVEL-TYPE-ROLE-NUMBER)		REVISION	
SAL-HYD-00-ZZ-DR-C-7000		P05	