


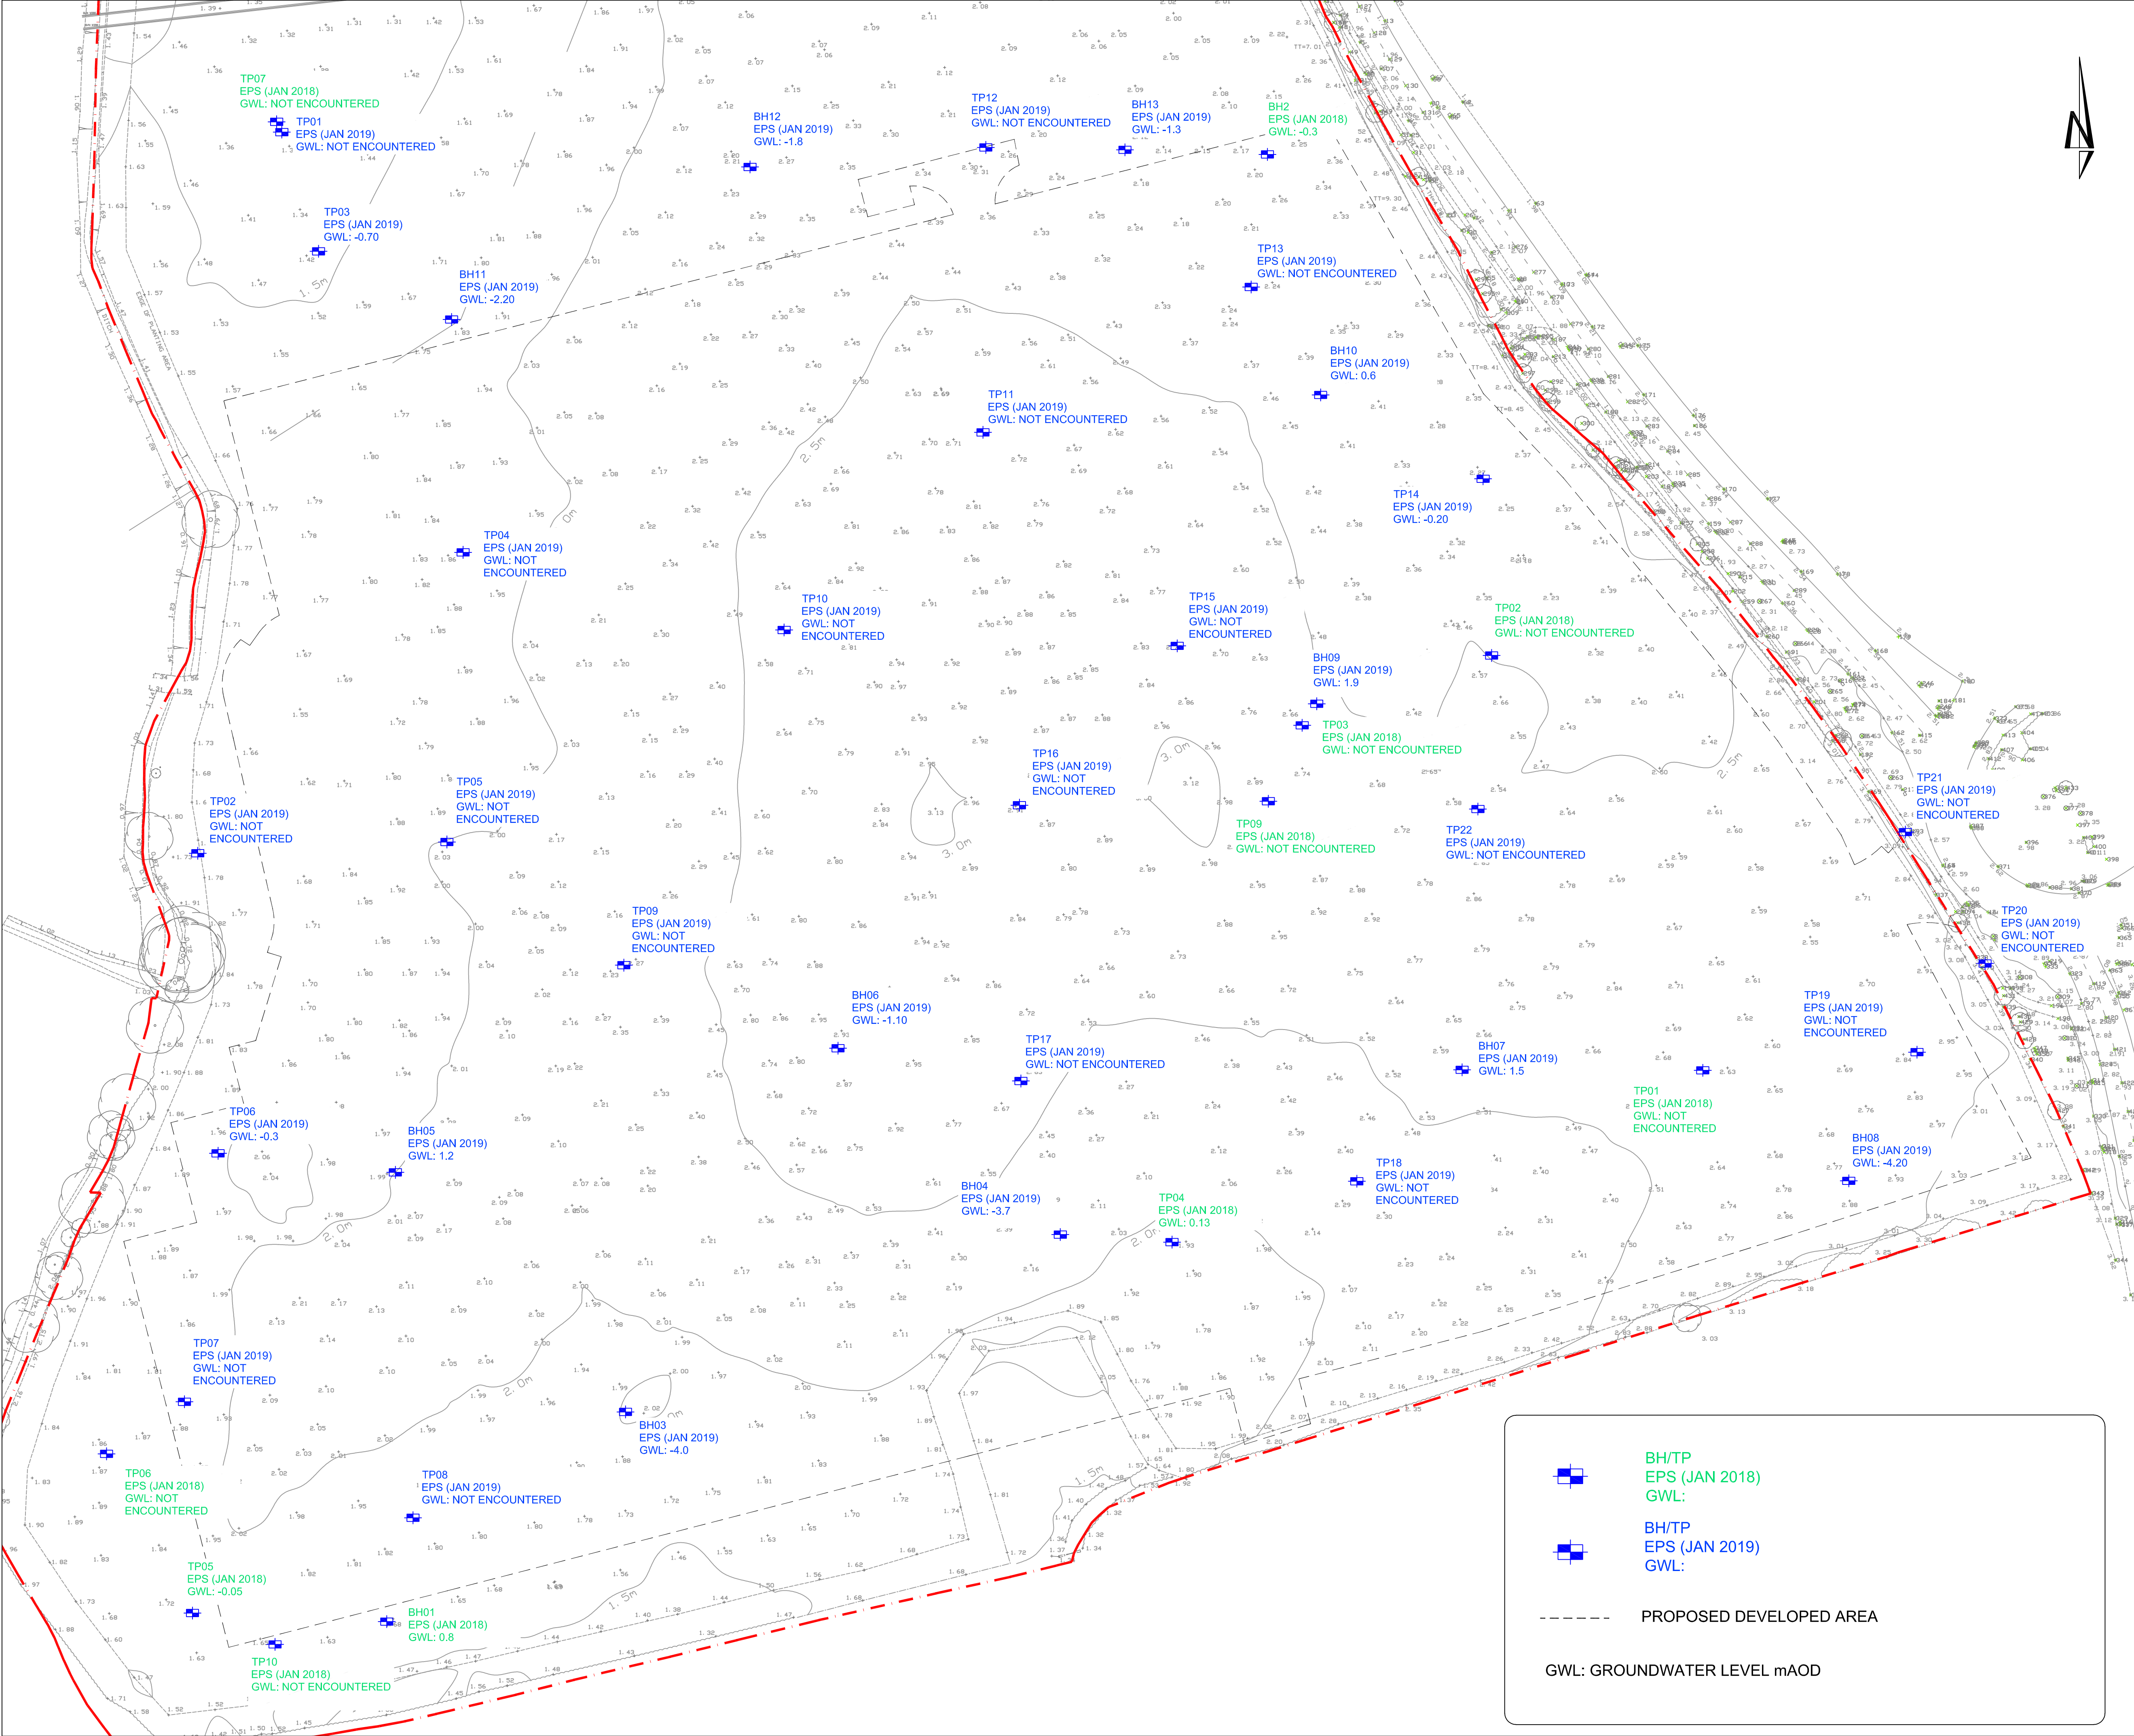

KEY PLAN

NOTES

ISSUED FOR INFORMATION				
P01	R.HUNT	11/10/19	M.GRIFFIN	11/10/19
REVISION NOTES/COMMENTS				
REV	DRAWN BY	DATE	CHECKED BY	DATE

Hydrock

Merchants' House North
Wapping Road
Bristol
BS1 4RW
t: +44 (0)117 945 9225
e: bristolcentral@hydrock.com

CLIENT

LANDLINK ESTATES

PROJECT

SALTBOX
BOGNOR REGIS

TITLE

GROUNDWATER LEVELS

HYDROCK PROJECT NO.	SCALE @ A1
C-13319-C	NTS
STATUS DESCRIPTION	STATUS
INFORMATION	S2
DRAWING NO. (PROJECT CODE-ORIGINATOR-ZONE-LEVEL-TYPE-ROLE-NUMBER)	REVISION
SAL-HYD-00-ZZ-SK-C-7704	P01