


BE/111/12.

Babsham House PO21 5EE Ref: BE/111/12/

Drawing with measurements in mm showing base and dwarf wall connection

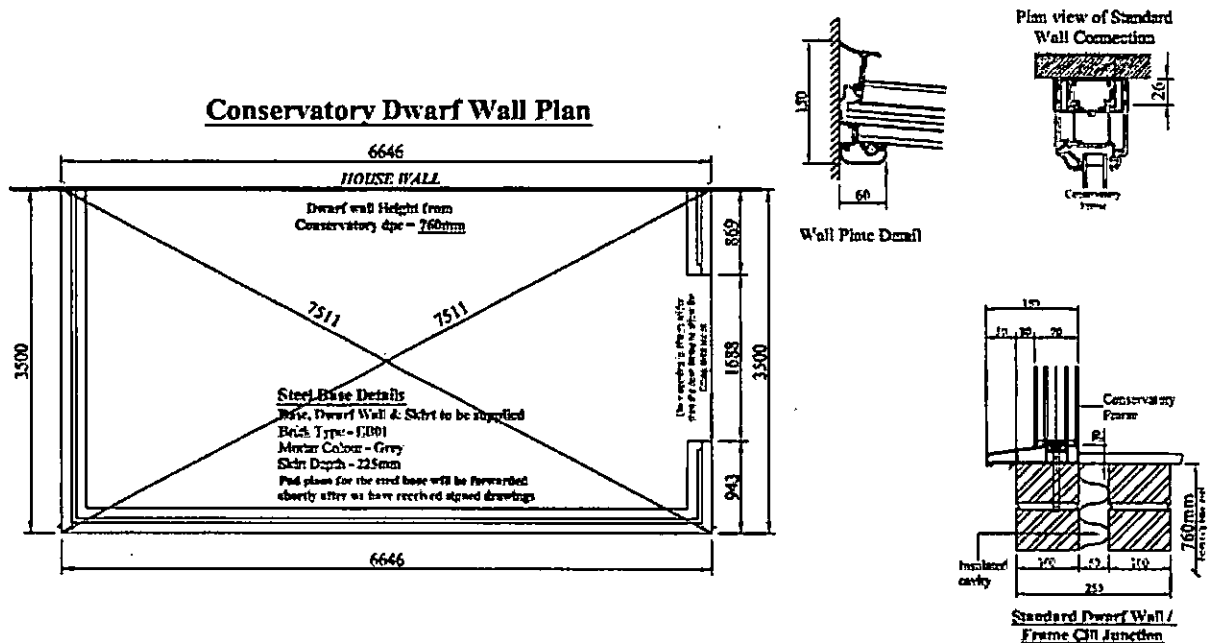

The illustrations below show detail of the 26mm wall connector and the first window fitting. Illustrations from the K2 Installation Guide.

A 26 mm aluminium wall connector is drilled and fitted to the house wall with 60 mm fixing bolts. The prefabricated windows slide this and are locked in place. The leg detail of the two-part connectors automatically mate with the leg detail of the wall connector.

