





Plot 60 303A
Plot 59 303
FRONT ELEVATION
Note : Wall areas left clear to elevations are in facing brickwork

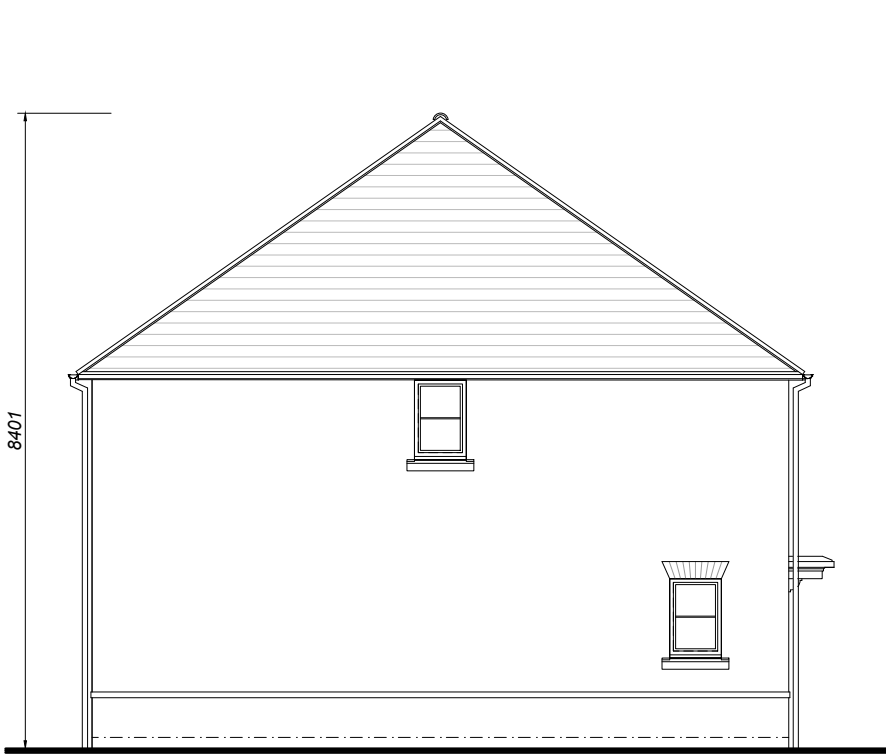


Plot 60 303A
SIDE ELEVATION




Plot 59 303
Plot 60 303A
REAR ELEVATION

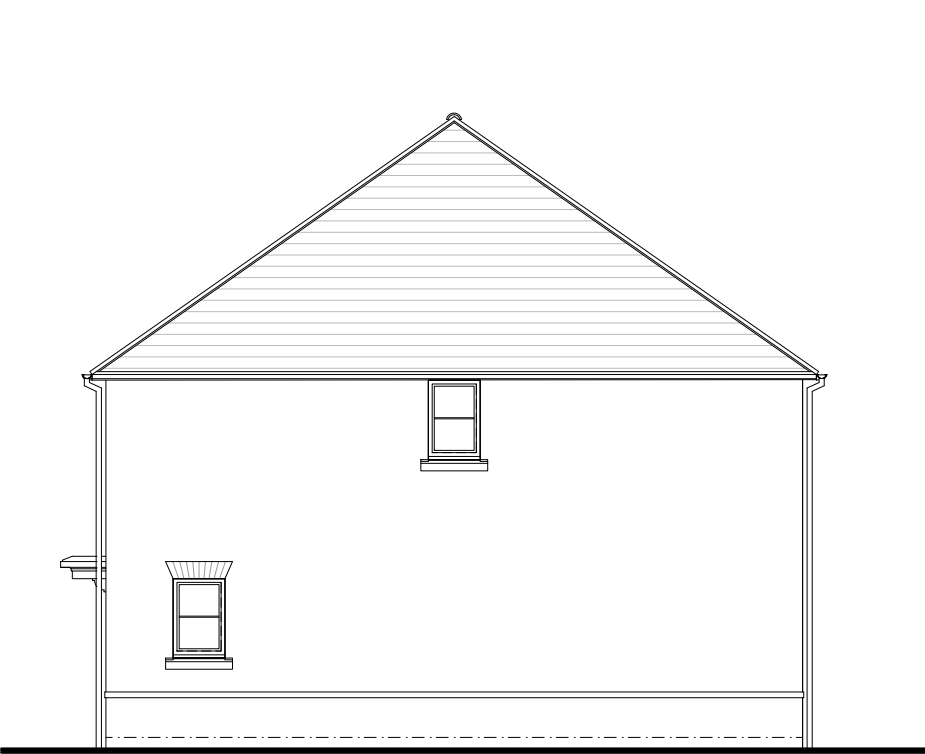


Plot 59 303
SIDE ELEVATION

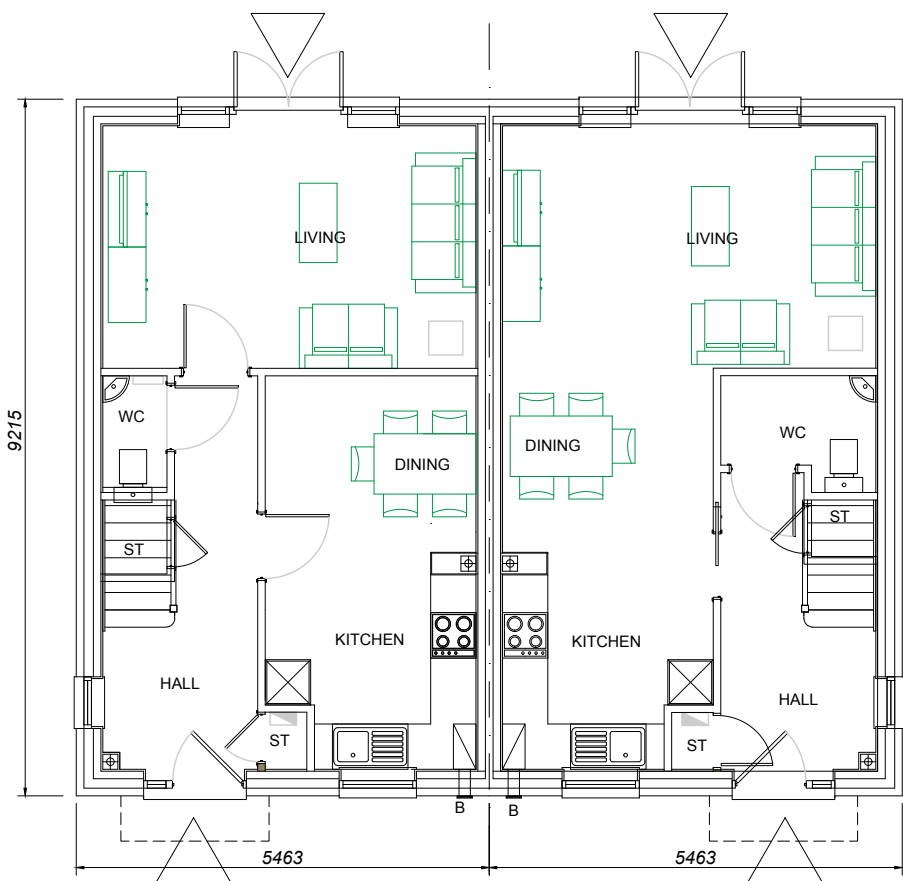


Plot 60 303A
Plot 59 303
GROUND FLOOR PLAN

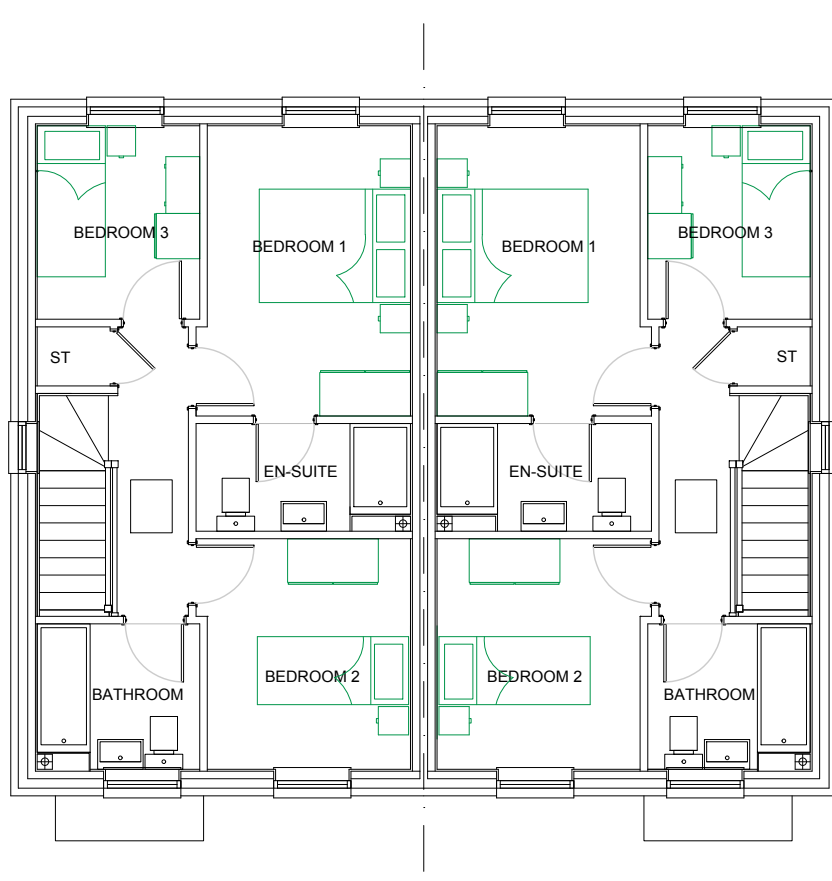

FIRST FLOOR PLAN

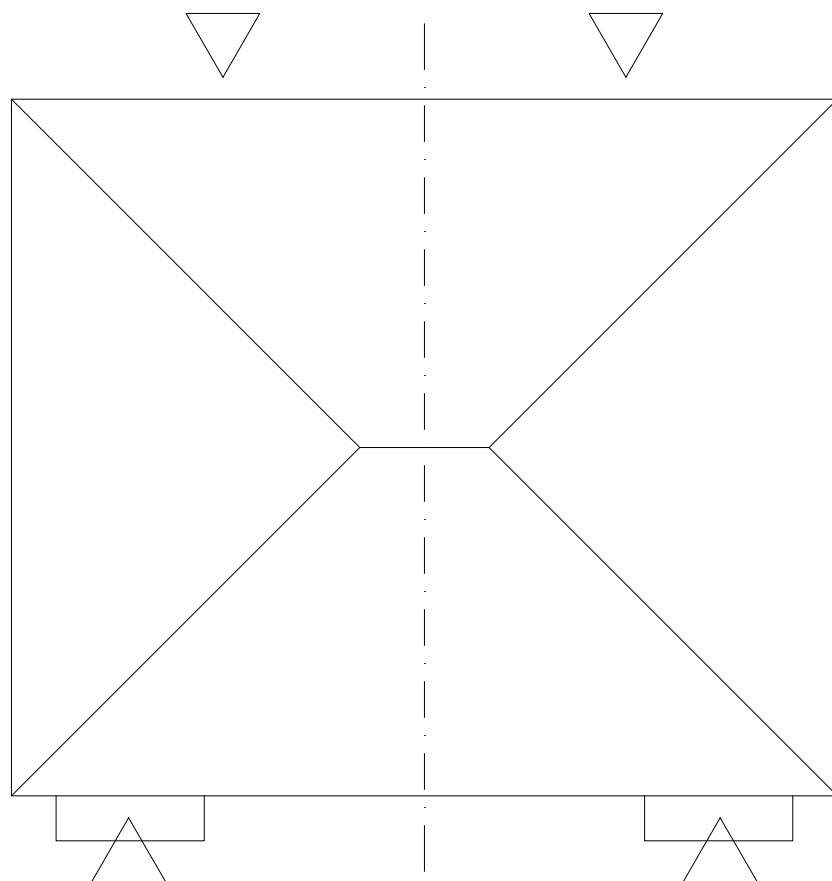

ROOF PLAN

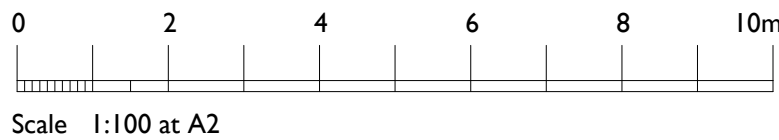

House Types 303 & 303A Plots 59 & 60.

Private.

303 : 84.16sq.m. / 905sq.ft.
3 bed 4 person unit

303A : 84.16sq.m. / 905sq.ft.
3 bed 4 person unit

urban pulse design

The Studio, Unit 17, Vicarage Farm, Winchester Road,
Fair Oak, Hampshire, SO50 7HD
023 8069 7010

enquiries@urbanpulsedesign.co.uk www.urbanpulsedesign.co.uk

PROJECT
Land West of New Barn Lane
North Bersted Borno Regis

Linden Homes South
Project type
Residential
Drawing classification
Work stage
Floor Plans/Elevations

DRAWING TITLE
Plots 59 & 60
House Types 303 & 303A
Floor Plans & Elevations

SCALE	SHEET SIZE	SHEET No.	DRAWN	CHKD	DATE	CAD FILE
1:100	A2	1 of 1	ML	ML	12/07/17	

Detail Planning

16-1103-038