





Plot 69 A2  
Plot 70 A2  
**FRONT ELEVATION**  
Note : Wall areas left clear to elevations are in facing brickwork

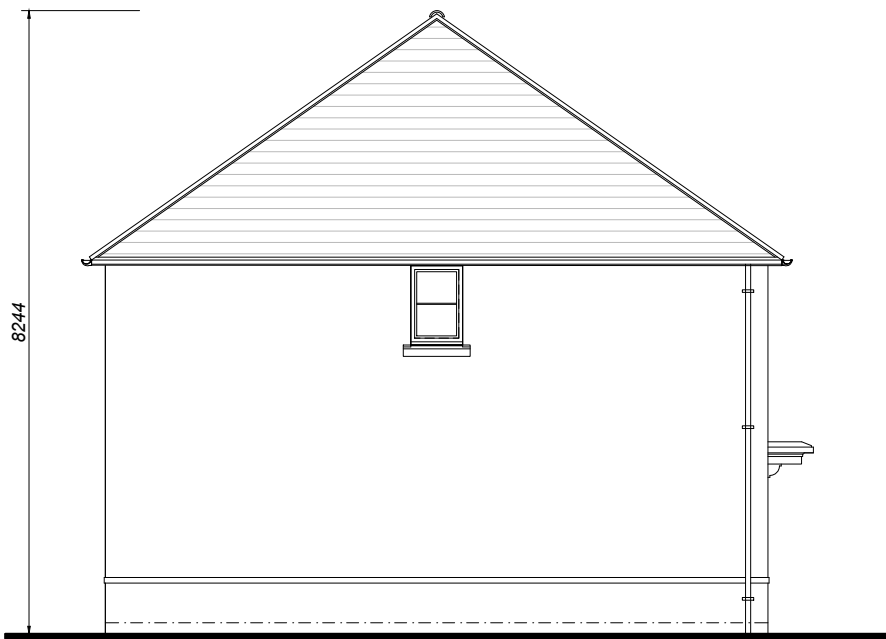


Plot 69 A2  
**SIDE ELEVATION**




Plot 70 A2  
Plot 69 A2  
**REAR ELEVATION**

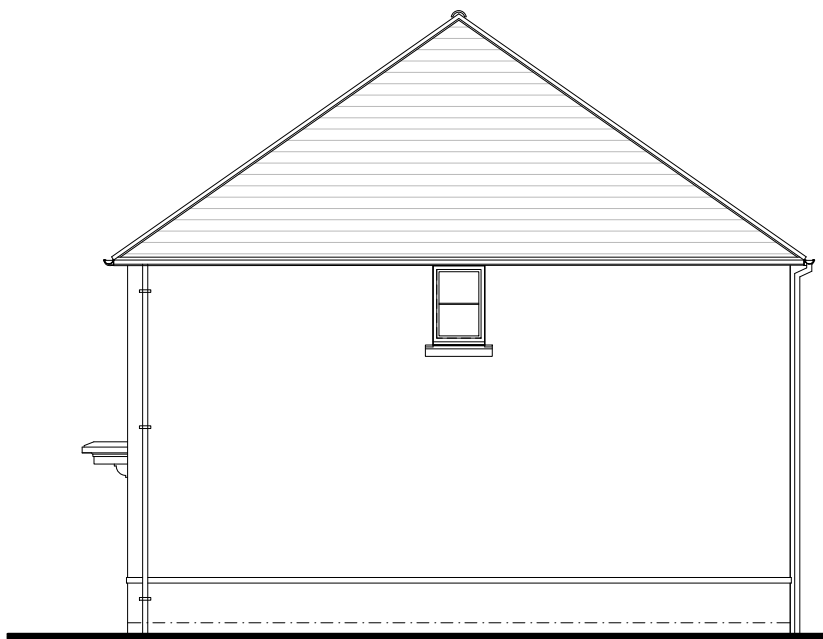


Plot 70 A2  
**SIDE ELEVATION**

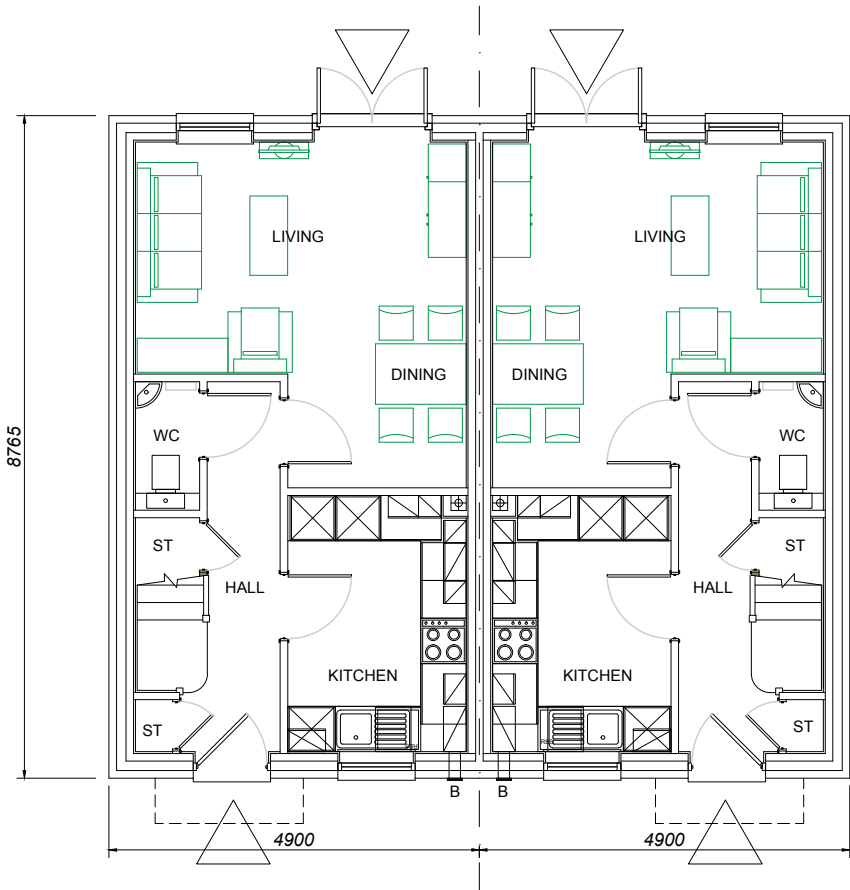


Plot 69 A2  
Plot 70 A2  
**GROUND FLOOR PLAN**

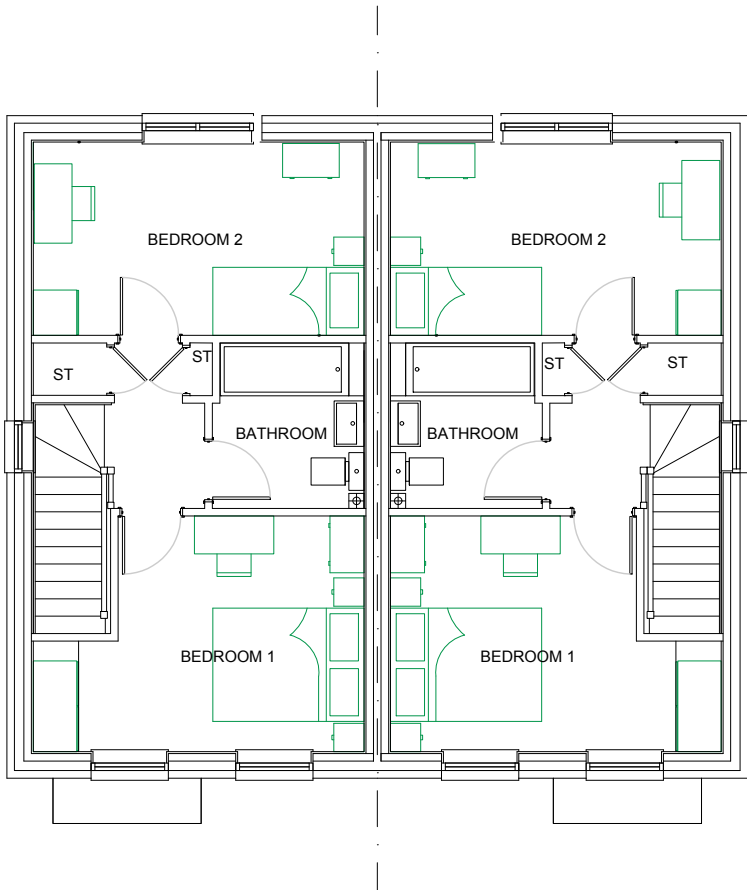

**FIRST FLOOR PLAN**

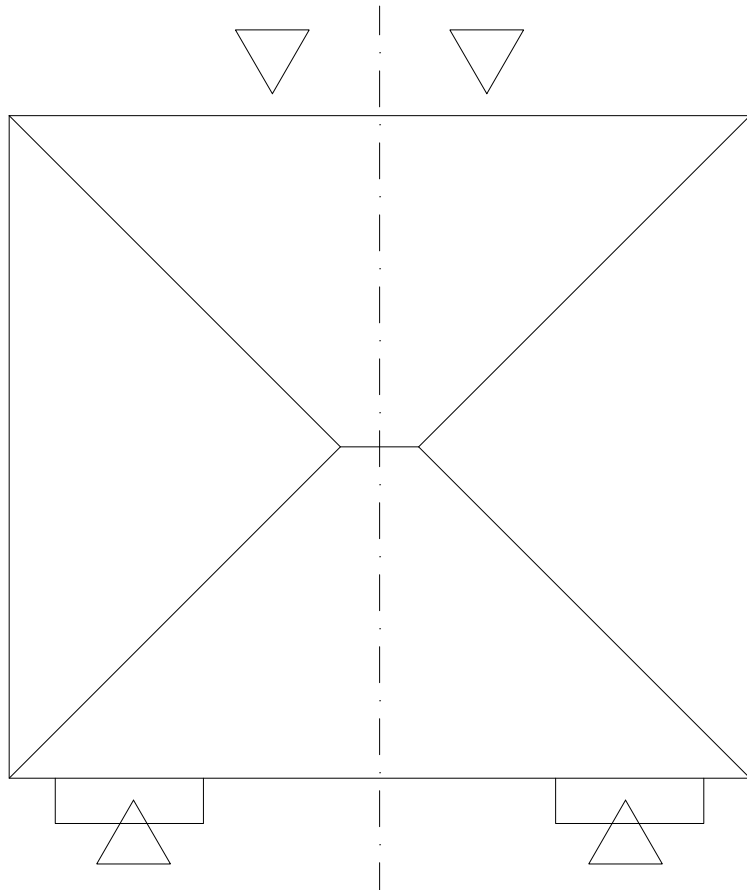

**ROOF PLAN**

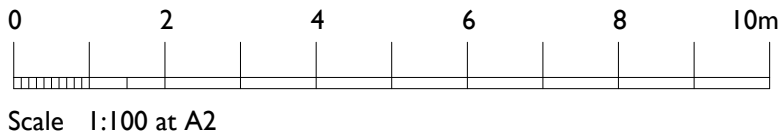

**House Type A2**  
**Plots 69 & 70.**  
**Affordable.**  
**A2 : 70.68sq.m. / 760sq.ft.**  
**2 bed 3 person unit**

urban pulse

design

The Studio, Unit 17, Vicarage Farm, Winchester Road,  
Fair Oak, Hampshire, SO50 7HD  
023 8069 7010  
enquiries@urbanpulsedesign.co.uk www.urbanpulsedesign.co.uk

PROJECT  
Land West of New Barn Lane  
North Bersted Borno Regis

Linden Homes South

|                             |                                                  |                                      |
|-----------------------------|--------------------------------------------------|--------------------------------------|
| Project type<br>Residential | Drawing classification<br>Floor Plans/Elevations | Work stage<br>Floor Plans/Elevations |
|-----------------------------|--------------------------------------------------|--------------------------------------|

DRAWING TITLE  
Plots 69 & 70  
House Type A2  
Floor Plans & Elevations

|                |                  |                     |             |            |                  |          |
|----------------|------------------|---------------------|-------------|------------|------------------|----------|
| SCALE<br>1:100 | SHEET SIZE<br>A2 | SHEET No.<br>1 of 1 | DRAWN<br>ML | CHKD<br>ML | DATE<br>12/07/17 | CAD FILE |
|----------------|------------------|---------------------|-------------|------------|------------------|----------|

**Detail Planning**

**16-1103-041**