





Plot 73 303
Plot 74 303A
FRONT ELEVATION
Note : Wall areas left clear to elevations are in facing brickwork

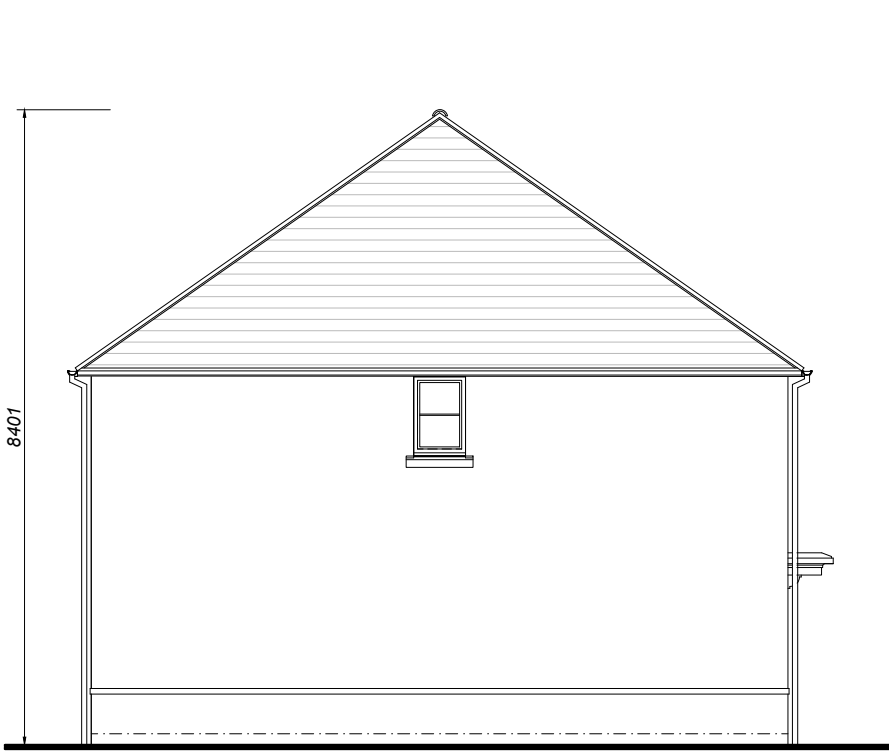


Plot 73 303A
SIDE ELEVATION




Plot 74 303A
Plot 73 303
REAR ELEVATION

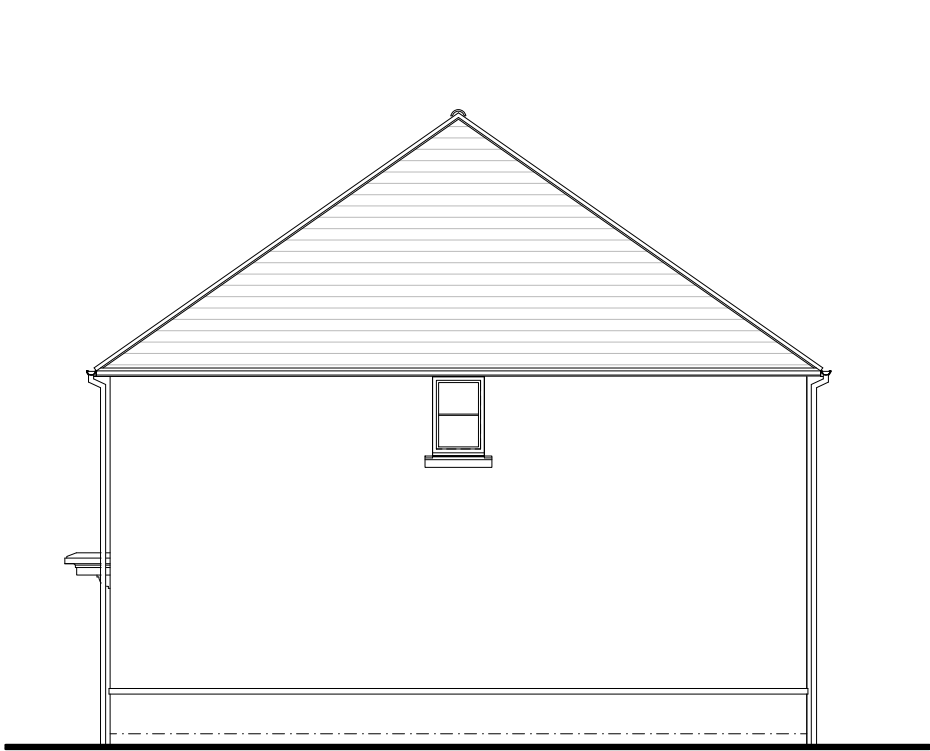


Plot 74 303
SIDE ELEVATION

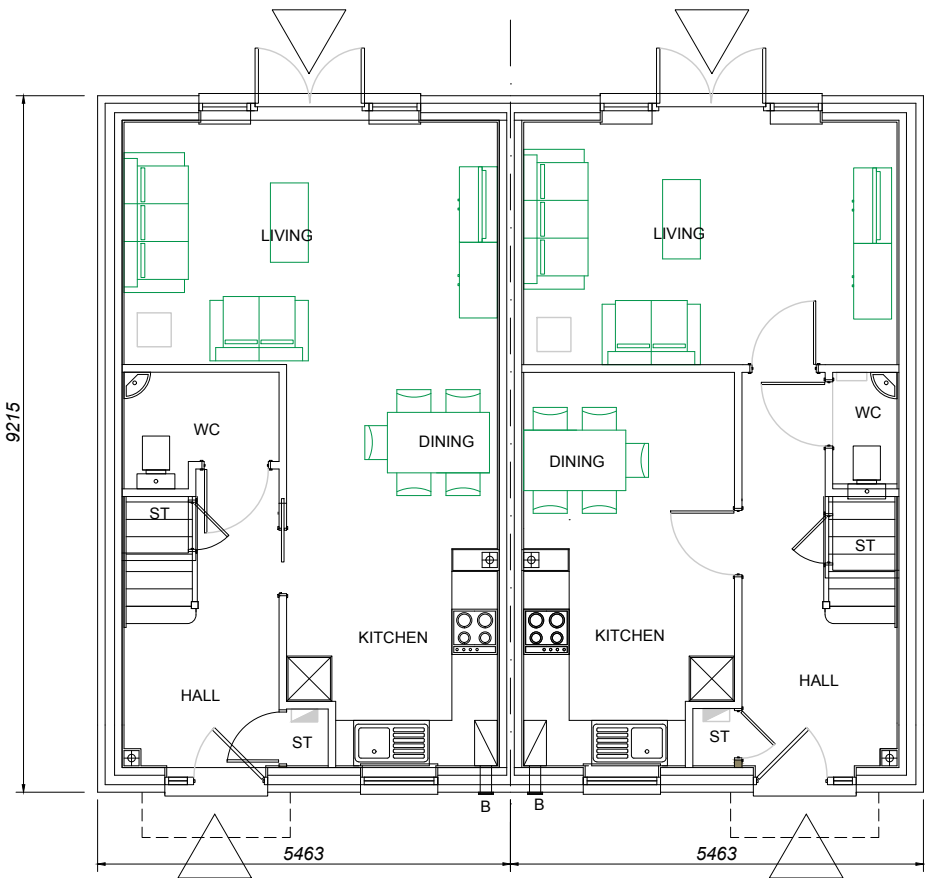


Plot 73 303
Plot 74 303A
GROUND FLOOR PLAN

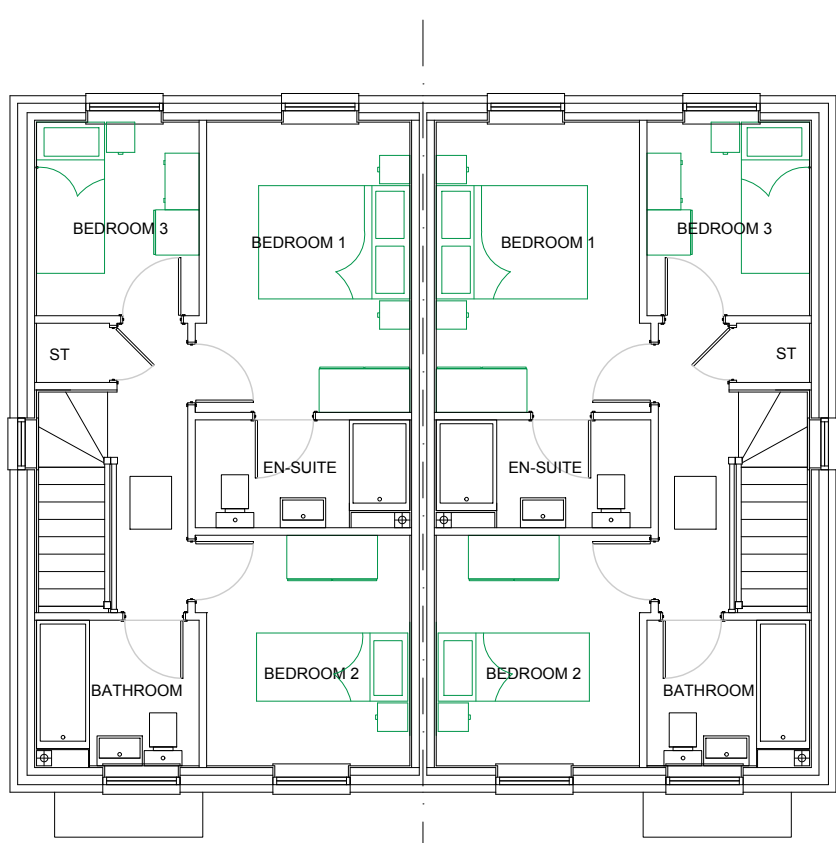

FIRST FLOOR PLAN

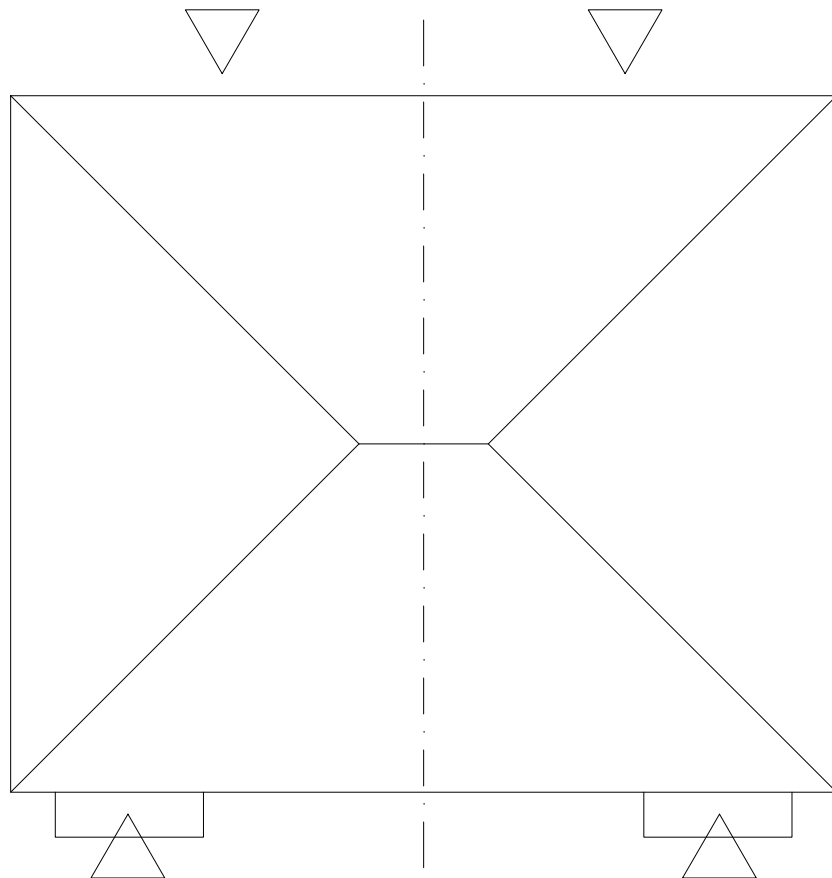

ROOF PLAN

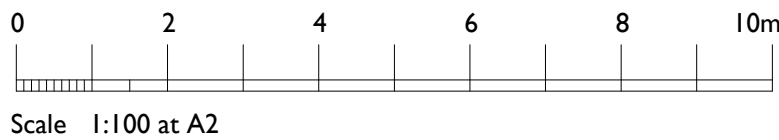

House Types 303 & 303A Plots 73 & 74.

Private.

303 : 84.16sq.m. / 905sq.ft.
3 bed 4 person unit

303A : 84.16sq.m. / 905sq.ft.
3 bed 4 person unit

urban pulse design

The Studio, Unit 17, Vicarage Farm, Winchester Road,
Fairoak, Hampshire, SO50 7HD
023 8069 7010

enquiries@urbanpulsedesign.co.uk www.urbanpulsedesign.co.uk

PROJECT
Land West of New Barn Lane
North Bersted Borno Regis

Linden Homes South

Project type	Drawing classification	Work stage
Residential		Floor Plans/Elevations

DRAWING TITLE
Plots 73 & 74
House Types 303 & 303A
Floor Plans & Elevations

SCALE	SHEET SIZE	SHEET No.	DRAWN	CHKD	DATE	CAD FILE
1:100	A2	1 of 1	ML	ML	12/07/17	

Detail Planning

16-1103-043