





Plot 75 303A  
FRONT ELEVATION  
Note : Wall areas left clear to elevations are in facing brickwork

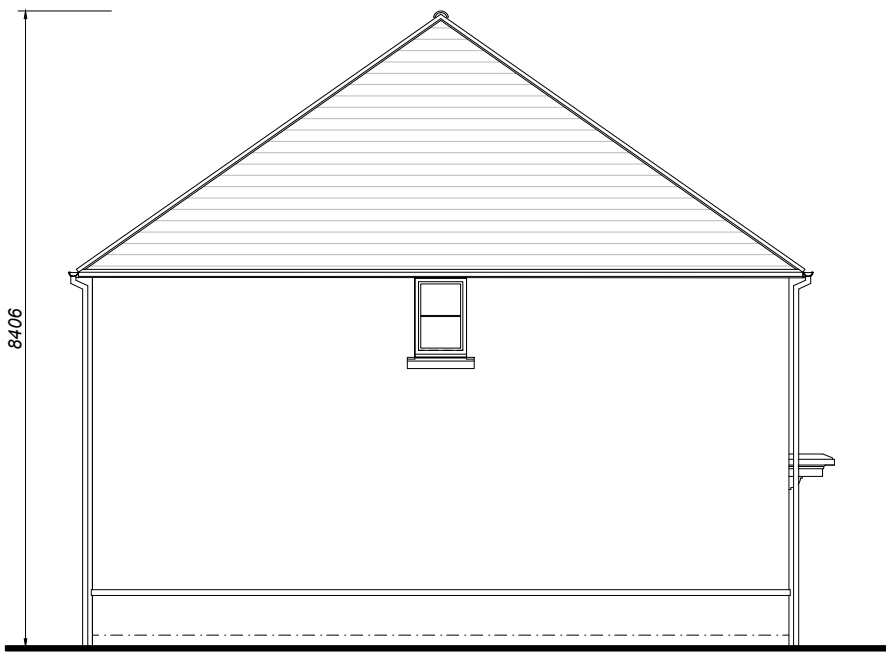


Plot 75 303A  
SIDE ELEVATION




Plot 76 303  
REAR ELEVATION

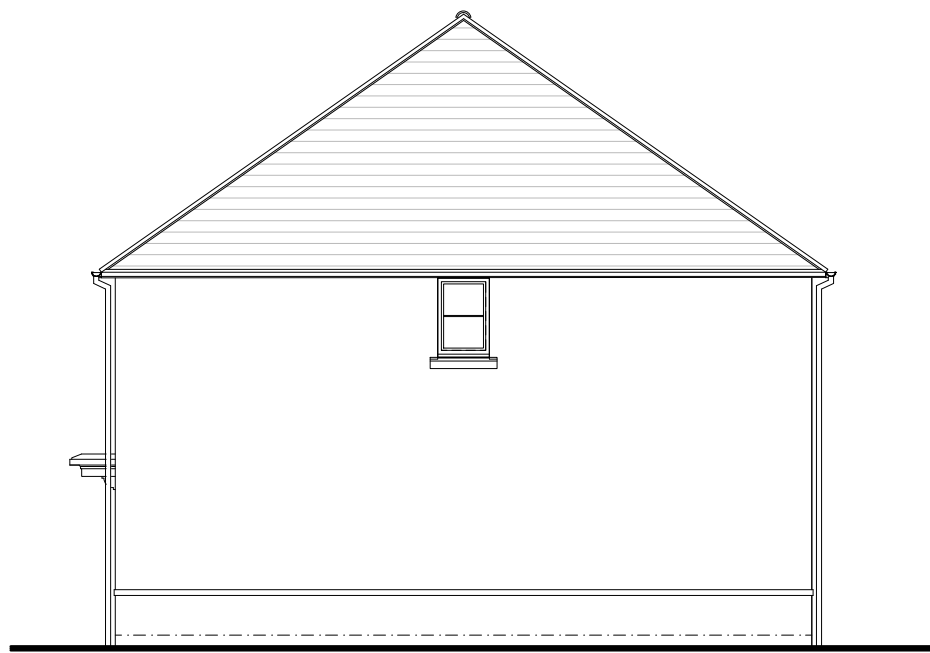


Plot 76 303  
SIDE ELEVATION

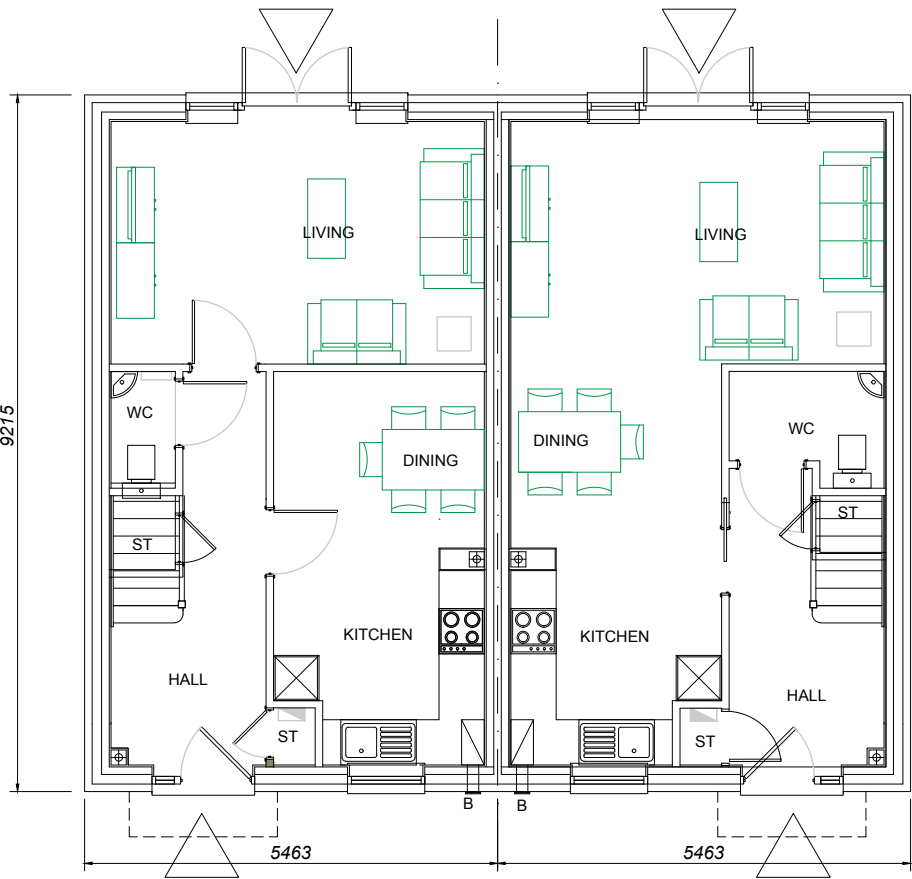

Plot 75 303A  
GROUND FLOOR PLAN

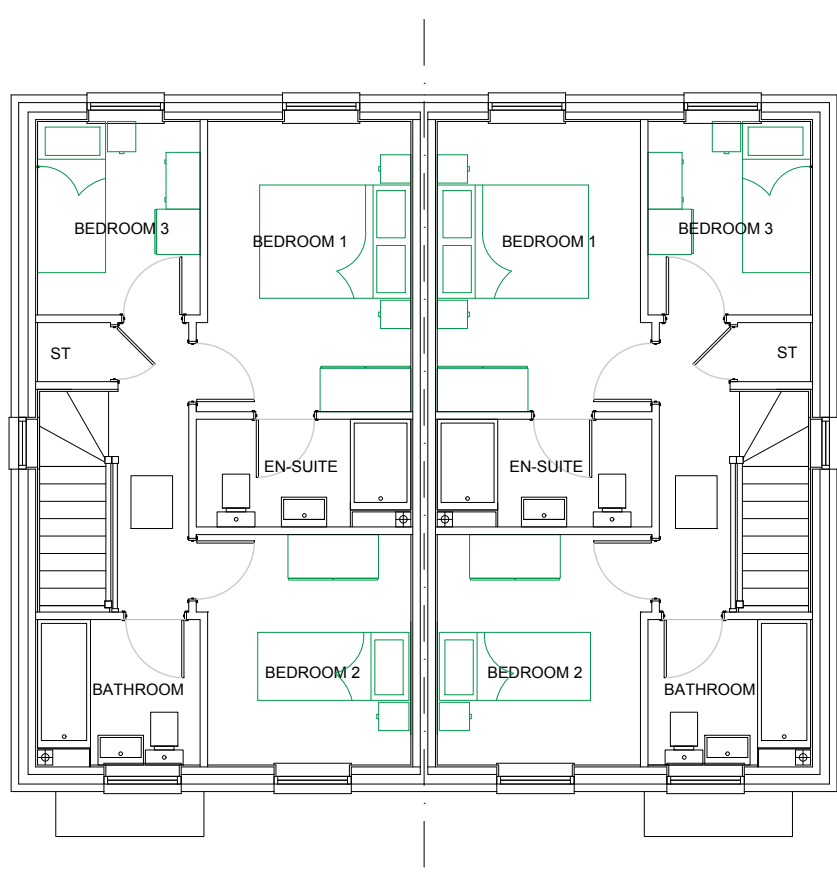


FIRST FLOOR PLAN

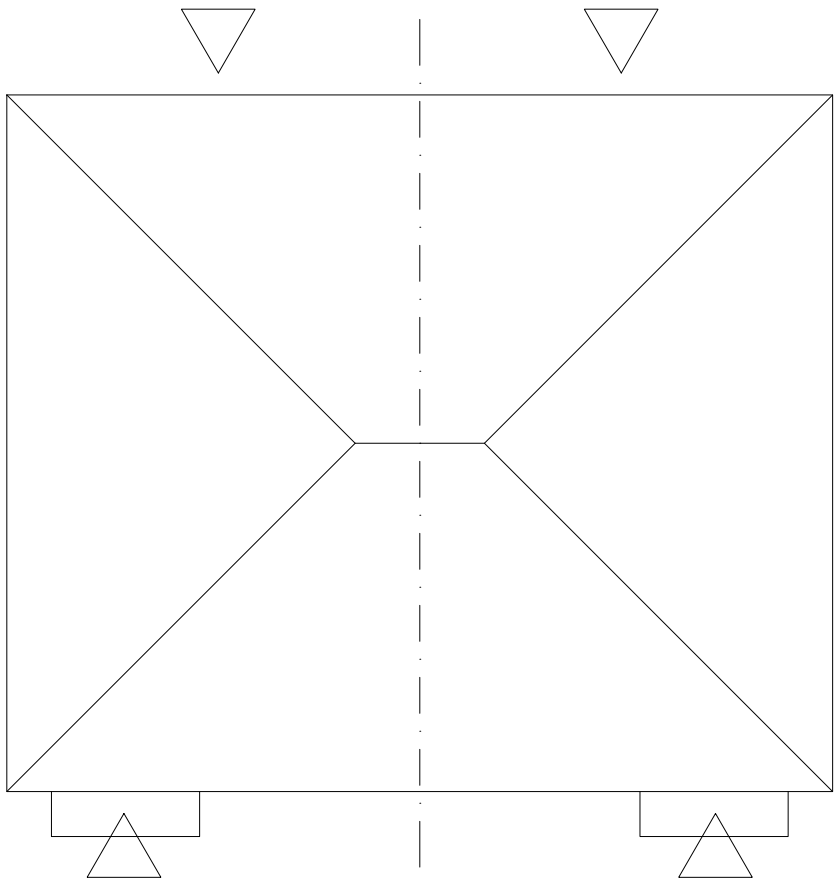

ROOF PLAN

House Types 303 & 303A  
Plots 75 & 76.  
Private.  
303 : 84.16sq.m. / 905sq.ft.  
3 bed 4 person unit

303A : 84.16sq.m. / 905sq.ft.  
3 bed 4 person unit

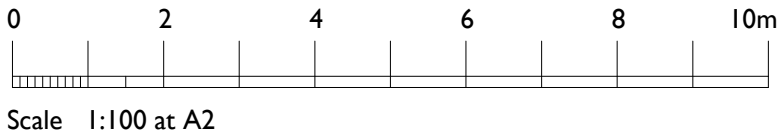

urban pulse

design

The Studio, Unit 17, Vicarage Farm, Winchester Road,  
Fair Oak, Hampshire, SO50 7HD  
023 8069 7010  
enquiries@urbanpulsedesign.co.uk www.urbanpulsedesign.co.uk

PROJECT  
Land West of New Barn Lane  
North Bersted Bignor Regis

Linden Homes South

|                             |                        |                                      |
|-----------------------------|------------------------|--------------------------------------|
| Project type<br>Residential | Drawing classification | Work stage<br>Floor Plans/Elevations |
|-----------------------------|------------------------|--------------------------------------|

DRAWING TITLE  
Plots 75 & 76  
House Types 303A & 303  
Floor Plans & Elevations

|                |                  |                     |             |            |                  |          |
|----------------|------------------|---------------------|-------------|------------|------------------|----------|
| SCALE<br>1:100 | SHEET SIZE<br>A2 | SHEET No.<br>1 of 1 | DRAWN<br>ML | CHKD<br>ML | DATE<br>12/07/17 | CAD FILE |
|----------------|------------------|---------------------|-------------|------------|------------------|----------|

Detail Planning

16-1103-044