


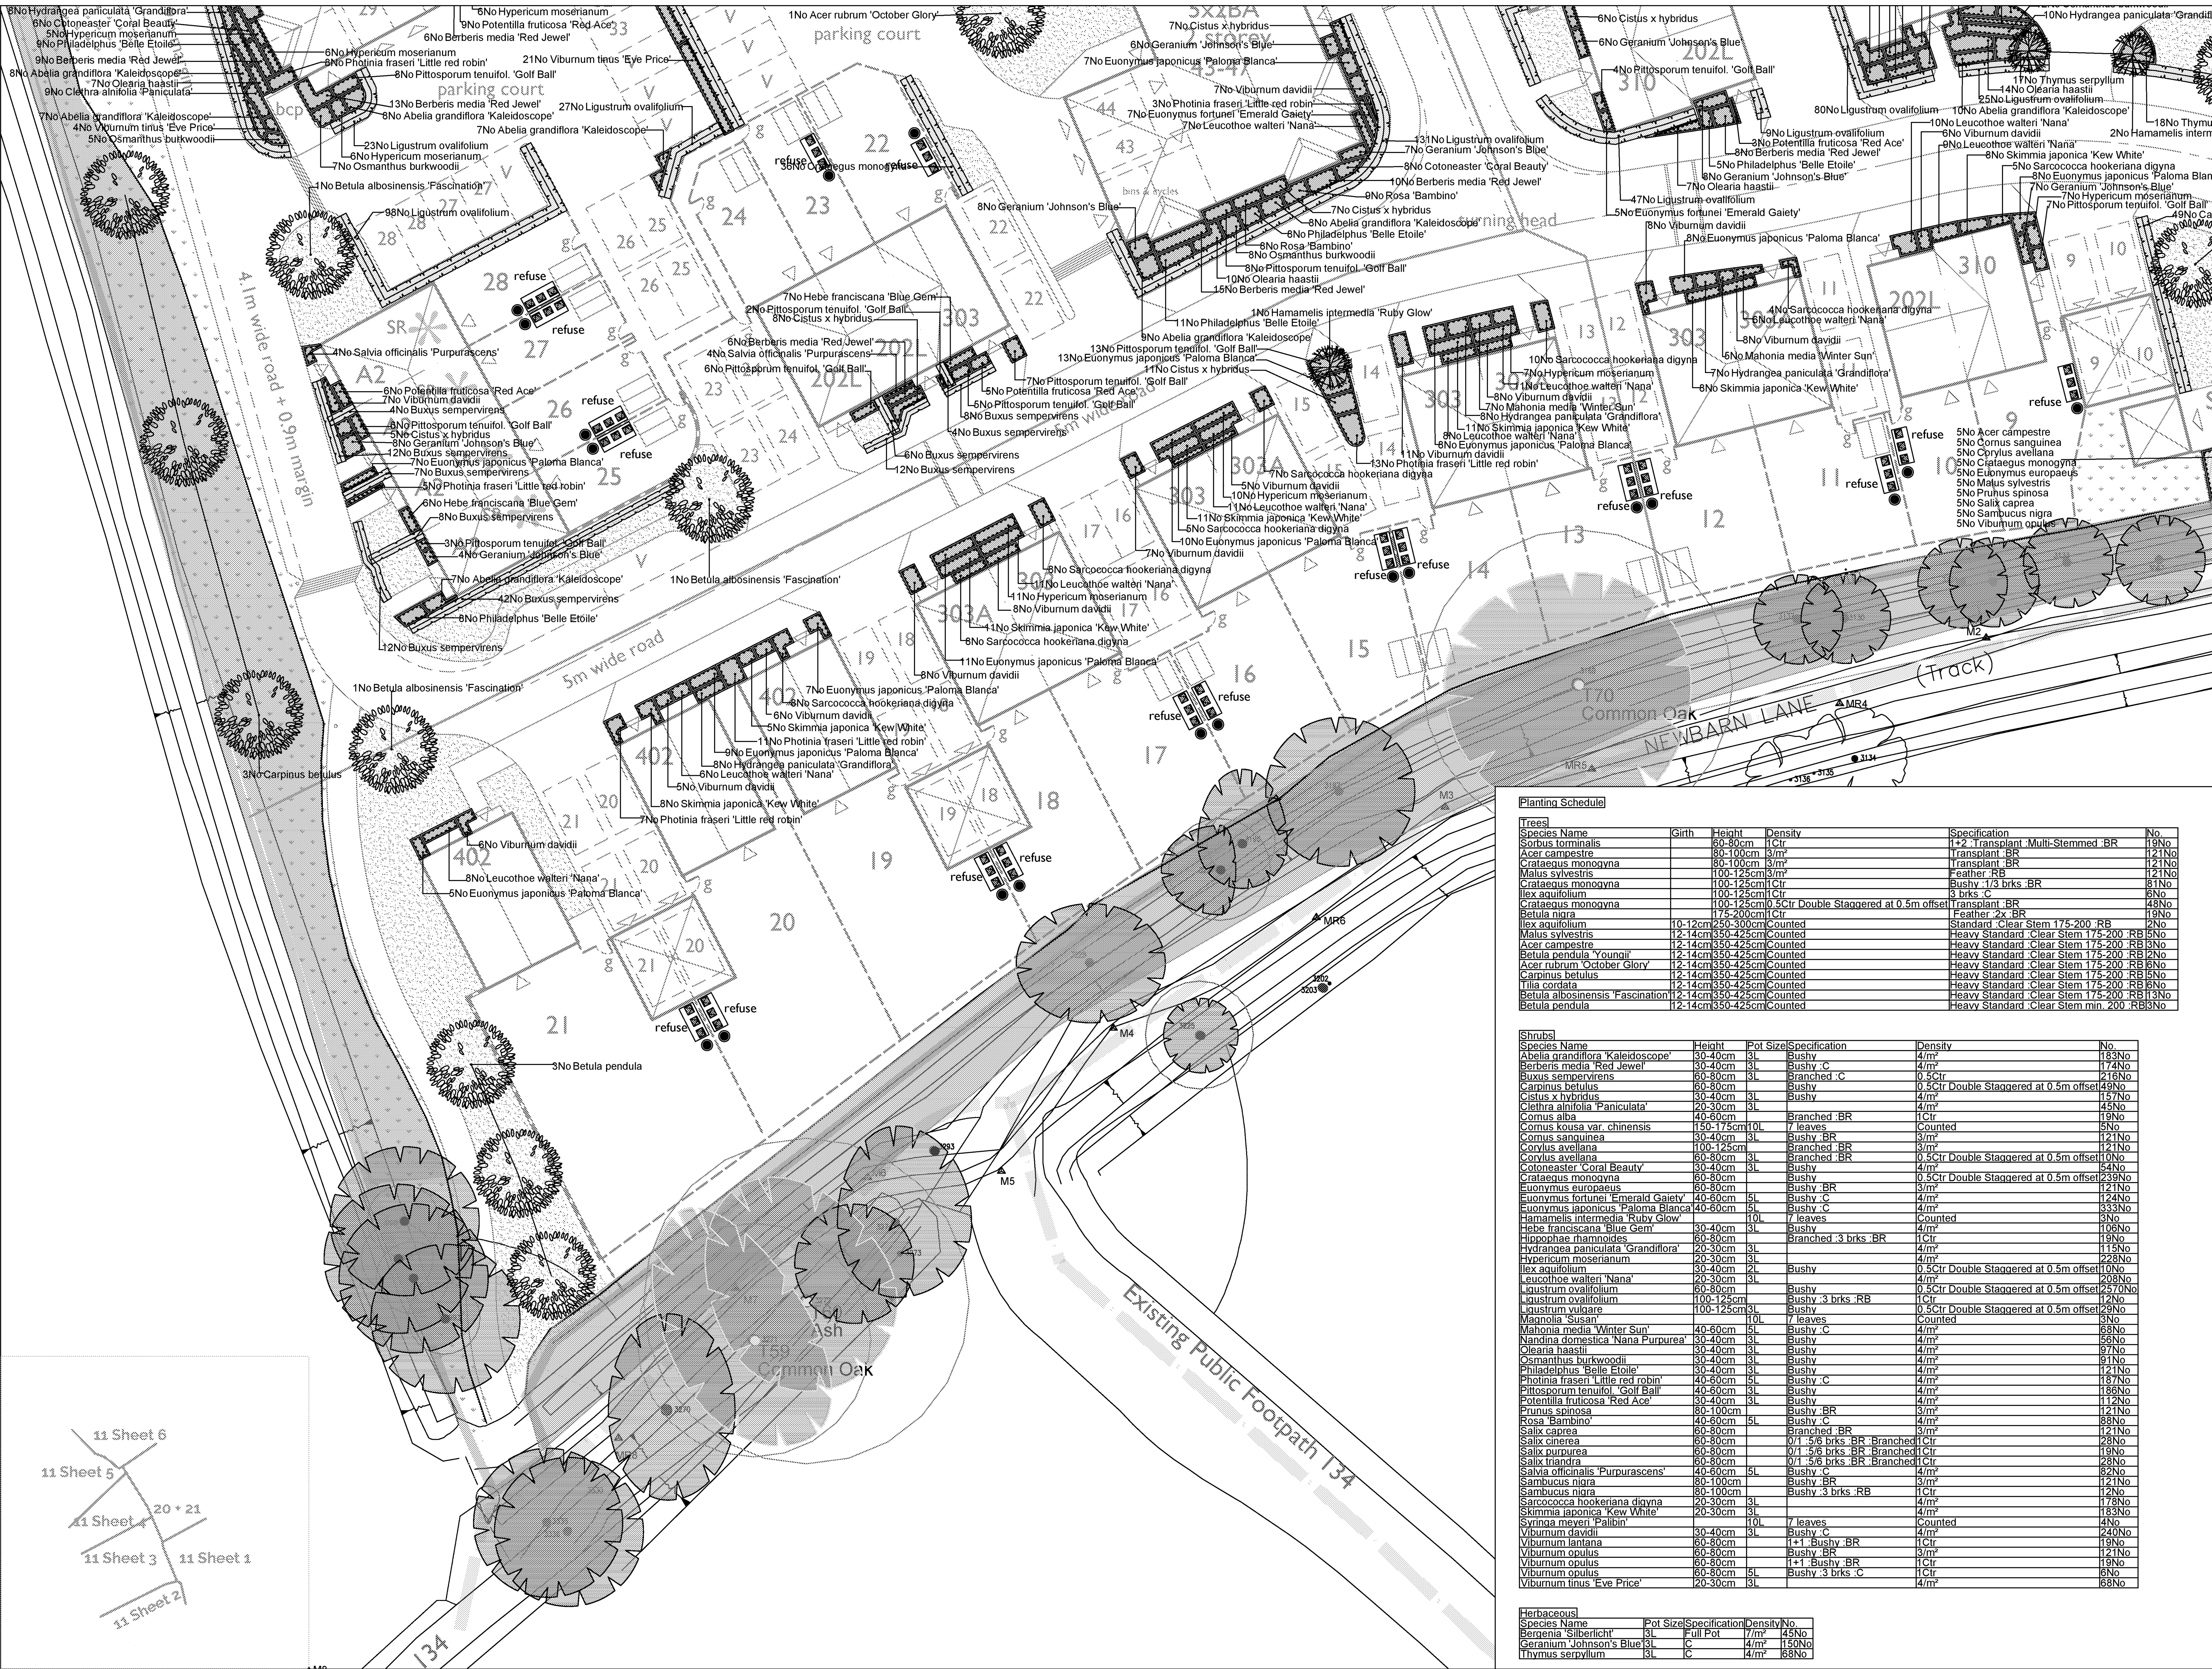

SPECIFICATION
All works generally, to comply with the written Soft Landscape Specification.

NOTE: DO NOT SCALE FROM DRAWING

Legend

- Existing trees to be retained and protected during construction
- Proposed tree planting within soft landscape. See detail on sheet 6
- Proposed specimen shrub planting to receive short angular staking on half standards with expandable tree ties
- Proposed low hedge planting to be planted in a single row at 300mm centres to be maintained at 60cm height
- Proposed ornamental hedge planting to be planted in a double staggered row 300mm apart and at 500mm centres in each row. To be maintained at 1m height
- Proposed mixed native hedge planting to be planted in a double staggered row 300mm apart and at 500mm centres in each row. To be maintained at 1m height and 1.5m height adjacent to site boundaries
- Proposed shrub planting to receive 75mm bark mulch after planting operations
- Proposed mixed native shrub planting to be planted in groups of 5-7no. of each species and as above
- Proposed grass areas to receive good quality amenity grass turves laid in line with good horticultural practices
- Grassland areas to be retained. Patches to be seeded with EMSF Wild flower Mixture to be sown at a sowing rate of 1.5g/m²; available from Emorsgate Seeds or similar and approved
- Proposed SUDS area, to be seeded with EM6 (Meadow mixture for wetlands) from Emorsgate or similar and approved

Cut lines

Planting Schedule on Sheet 2



C	04/09/17	Layout change	LS
B	30/08/17	Layout change	LS
A	25/08/17	Client comments	AE
Rev	Date	Details	Drawn



HEAD OFFICE
Rordbourne Rail Business Centre, Grange Lane,
Malmesbury, SN16 0ES
Tel: 01666 825646

Courtyard House, Mill Lane, Godalming, GU7 1EY
Tel: 01483 425714

Suite 6, Crescent House, Yonge Close, Eastleigh, SO50 9SX
Tel: 02380 926500

9 Brownlow Road, Cambridge, CB4 3NG
Tel: 07825 866054

email: mail@acdenv.co.uk
www.acdenvironmental.co.uk



scheme: Land West of New Barn Lane, North Bersted
client: Linden Homes
drawing: Landscape Proposals
date: July 2017
scale: 1:200@A1
drawing no: LIN21257 IIC Sheet 2
drawn: LS checked: AE

Copyright of ACD Environmental Ltd. All rights described in Chapter IV of the Copyright, Designs and Patents Act 1988 have been generally asserted. 2011. Copyright of this plan remains with ACD until all fees have been paid in full.

Species Name	Girth	Height	Density	Specification	No.
Sorbus torminalis	60-80cm	1Ctr		1+2 Transplant Multi-Stemmed BR	19No
Acer campestre	80-100cm	3/m ²		Transplant BR	121No
Crataegus monogyna	80-100cm	3/m ²		Transplant BR	121No
Malus sylvestris	100-125cm	3/m ²		Feather BR	121No
Crataegus monogyna	100-125cm	1Ctr		Bushy 1/3 brks BR	81No
Ilex aquifolium	100-125cm	1Ctr		3 brks C	6No
Crataegus monogyna	100-125cm	5Ctr Double Staggered at 0.5m offset		Transplant BR	45No
Betula nana	175-200cm	1Ctr		Feather 2x BR	19No
Ilex aquifolium	10-12cm	250-300cm	Counted	Standard Clear Stem 175-200 RB	2No
Malus sylvestris	12-14cm	350-425cm	Counted	Heavy Standard Clear Stem 175-200 RB	5No
Acer campestre	12-14cm	350-425cm	Counted	Heavy Standard Clear Stem 175-200 RB	5No
Betula pendula 'Youngii'	12-14cm	350-425cm	Counted	Heavy Standard Clear Stem 175-200 RB	5No
Acer rubrum 'October Glory'	12-14cm	350-425cm	Counted	Heavy Standard Clear Stem 175-200 RB	6No
Carpinus betulus	12-14cm	350-425cm	Counted	Heavy Standard Clear Stem 175-200 RB	5No
Tilia cordata	12-14cm	350-425cm	Counted	Heavy Standard Clear Stem 175-200 RB	6No
Betula albosinensis 'Fascination'	12-14cm	350-425cm	Counted	Heavy Standard Clear Stem 175-200 RB	13No
Betula pendula	12-14cm	350-425cm	Counted	Heavy Standard Clear Stem min. 200 RB	3No

Species Name	Height	Pot Size	Specification	Density	No.
Abelia grandiflora 'Kaleidoscope'	30-40cm	3L	Bushy	4/m ²	183No
Berberis media 'Red Jewel'	30-40cm	3L	Bushy C	4/m ²	174No
Buxus sempervirens	30-40cm	3L	Branched C	0.5Ctr	126No
Carpinus betulus	60-80cm	3L	Bushy	0.5Ctr Double Staggered at 0.5m offset	49No
Cistus x hybridus	30-40cm	3L	Bushy	4/m ²	157No
Clethra alnifolia 'Panicleata'	20-30cm	3L	Branched BR	1Ctr	19No
Cornus alba	40-60cm	3L	Bushy	4/m ²	19No
Cornus kousa var. chinensis	150-175cm	10L	7 leaves	Counted	5No
Cornus sanguinea	30-40cm	3L	Bushy BR	3/m ²	121No
Corvulus avellana	100-125cm	3L	Branched BR	4/m ²	10No
Corvulus avellana	40-60cm	3L	Branched BR	0.5Ctr Double Staggered at 0.5m offset	10No
Cotoneaster 'Coral Beauty'	30-40cm	3L	Bushy	4/m ²	54No
Crataegus monogyna	60-80cm	3L	Bushy	0.5Ctr Double Staggered at 0.5m offset	239No
Euonymus europaeus	60-80cm	3L	Bushy BR	3/m ²	121No
Euonymus fortunei 'Emerald Gaiety'	60-80cm	5L	Bushy C	4/m ²	19No
Euonymus japonicus 'Paloma Blanca'	40-60cm	5L	Bushy C	4/m ²	333No
Hamamelis intermedia 'Ruby Glow'	10L	7 leaves	Counted	3No	
Hebe franciscana 'Blue Gem'	30-40cm	3L	Bushy	4/m ²	108No
Hippophae rhamnoides	60-80cm	3L	Branched 3 brks BR	1Ctr	19No
Hydrangea paniculata 'Grandiflora'	20-30cm	3L	Bushy	4/m ²	115No
Hypericum moserianum	20-30cm	3L	Bushy	4/m ²	228No
Ilex aquifolium	30-40cm	2L	Bushy	0.5Ctr Double Staggered at 0.5m offset	10No
Leucothoe walteri 'Nana'	20-30cm	3L	Bushy	4/m ²	208No
Ligustrum ovalifolium	60-80cm	3L	Bushy	0.5Ctr Double Staggered at 0.5m offset	2570No
Ligustrum ovalifolium	100-125cm	3L	Bushy 3 brks RB	1Ctr	12No
Ligustrum vulgare	100-125cm	3L	Bushy 3 brks RB	0.5Ctr Double Staggered at 0.5m offset	29No
Magnolia 'Susan'	10L	7 leaves	Counted	8No	
Mahonia media 'Winter Sun'	40-60cm	5L	Bushy C	4/m ²	88No
Nandina domestica 'Nana Purpurea'	30-40cm	3L	Bushy	4/m ²	56No
Olearia haastii	30-40cm	3L	Bushy	4/m ²	97No
Osmanthus burkwoodii	30-40cm	3L	Bushy	4/m ²	81No
Philadelphus 'Belle Etoile'	30-40cm	3L	Bushy	4/m ²	121No
Photinia fraseri 'Little red robin'	40-60cm	5L	Bushy C	4/m ²	187No
Pittosporum tenuifolium 'Golf Ball'	40-60cm	3L	Bushy	4/m ²	188No
Potentilla fruticosa 'Red Ace'	30-40cm	3L	Bushy	4/m ²	142No
Salix caprea	60-80cm	3L	Bushy BR	3/m ²	19No
Salix purpurea	60-80cm	3L	Bushy BR	3/m ²	88No
Salix triandra	60-80cm	3L	Bushy BR	3/m ²	121No
Salvia officinalis 'Purpurascens'	40-60cm	5L	Bushy C	4/m ²	82No
Sambucus nigra	60-100cm	3L	Bushy BR	3/m ²	121No
Sambucus nigra	60-100cm	3L	Bushy 3 brks RB	1Ctr	12No
Sarcococca hookeriana digyna	20-30cm	3L	Bushy	4/m ²	178No
Skimmia japonica 'Kew White'	20-30cm	3L	Bushy	4/m ²	183No
Syringa meyeri 'Palibin'	30-40cm	10L	7 leaves	Counted	4No
Viburnum davidii	30-40cm	3L	Bushy C	4/m ²	240No
Viburnum lantana	60-80cm	3L	1+1 Bushy BR	1Ctr	19No
Viburnum opulus	60-80cm	3L	Bushy BR	3/m ²	121No
Viburnum opulus	60-80cm	3L	1+1 Bushy BR	1Ctr	19No
Viburnum tinus 'Eve Price'	20-30cm	3L	Bushy 3 brks C	4/m ²	68No

Species Name	Pot Size	Specification	Density	No.
Bergenia 'Silverlicht'	3L	Full Pot	7/m ²	45No
Geranium 'Johnson's Blue'	3L	C	4/m ²	150No
Thymus serpyllum	3L	C	4/m ²	68No