



SPECIFICATION
All works generally, to comply with the written Soft
Landscape Specification.

NOTE: DO NOT SCALE FROM DRAWING

Legend

Tarmac to roads and pavements
to be installed to engineer's
details.

Keyblok concrete block paving in
charcoal laid in herringbone
pattern from Marshalls. Laid to
engineer's details.


Keyblok concrete block paving in
burnt ochre laid in herringbone
pattern from Marshalls. Laid to
engineer's details.

Saxon concrete slabs in natural
450x450mm from Marshalls or
similar and approved. Laid to
engineer's details.

Natural concrete block paving
200x100mm to mark surface
changes and slow traffic from
Marshalls plc or similar and
approved. To be laid in stretcher
bond. Laid to engineers detail.

Hoggin footpath

Cut lines

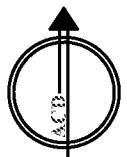

Rev	Date	Details	Drawn
C	04/09/17	Layout change	LS
B	30/08/17	Layout change	LS
A	25/08/17	Client comments	AE



HEAD OFFICE
Rodbourn Rail Business Centre, Grange Lane,
Malmesbury, SN16 0ES
Tel: 01666 825646

Courtyard House, Mill Lane, Godalming, GU7 1EY
Tel: 01483 425714

Suite 6, Crescent House, Yonge Close, Eastleigh, SO50 9SX
Tel: 02380 025500

9 Brownlow Road, Cambridge, CB4 3NG
Tel: 07825 866554

email: mail@acdenv.co.uk
www.acdenvironmental.co.uk



scheme: Land West of New Barn
Lane, North Bersted
client: Linden Homes
drawing: Landscape Proposals
date: July 2017
scale: 1:200@A1
drawing no: LIN21257 12C Sheet 6
drawn: LS checked: AE

Copyright of ACD Environmental Ltd. All rights described in
Chapter IV of the Copyright, Designs and Patents Act 1988
have been generally asserted. 2011. Copyright of this plan
remains with ACD until all fees have been paid in full.

