




1. Bench with back with matching Bin from Timber Play Ref: 9.20000



2. Stepping Logs from Russell play Ref: H14

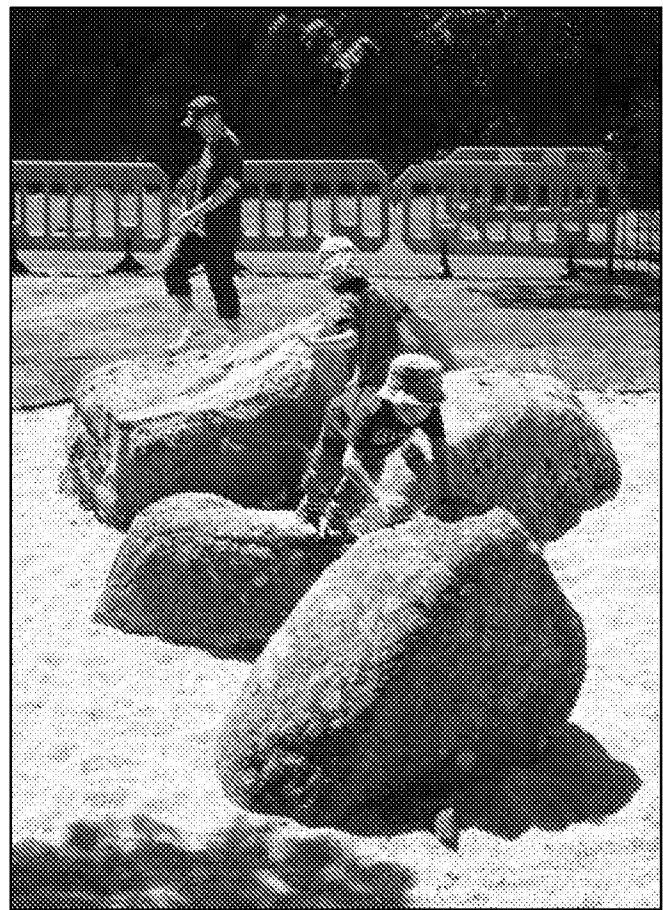

3. Recumbent Boulders from Russell play Ref: TC1003



4. Straight Balancing Beam from Timber play Ref: 6.81000

Planting Schedule sheets 1&2

Shrubs	Number	Abbreviation	Species	Specification	Density
30No	ROSOFCB	Rosmarinus off.	McConnell's Blue	Bushy	5/m ²
29No	VIBTIFRW	Viburnum tinus	French White	Bushy	5/m ²
29No	CAP	Choisya	'Aztec Pearl'	Bushy	5/m ²
30No	WEIFLVA	Weigela florida	'Variegata'	Bushy	5/m ²
34No	VIBJU	Viburnum	'juddii'	Bushy	5/m ²
144No	CARBET	Carpinus betulus		Bushy :BR	0.5Ctr Double Staggered at 0.3m offset

Grasses	Number	Abbreviation	Species	Specification	Density
10No	MISSIML	Miscanthus sinensis	'Morning Light'	Full Pot	Counted
26No	PENSEG	Pennisetum setaceum		Full Pot	5/m ²

SPECIFICATION
All works generally, to comply with the written Soft Landscape Specification.
NOTE: DO NOT SCALE FROM DRAWING

Legend

- Proposed Carpinus (hornbeam) hedge planting to be planted in a double staggered row 300mm apart and at 500mm centres in each row. To be maintained at 1m height
- Proposed shrub planting to receive 75mm bark mulch after planting operations
- Proposed specimen shrub planting to receive short angular staking on half standards with expandable tree ties. Irrigation tubing to root system of specimens as required
- Proposed grassland areas, to be seeded with EG22 Wear tolerant Turfgrass Mixture grass seed mix as supplied by Emorsgate Seeds and sown at 25 grams per msq, or similar and approved
- Grass matting timberplay
- Safety Matting from Matting Products

