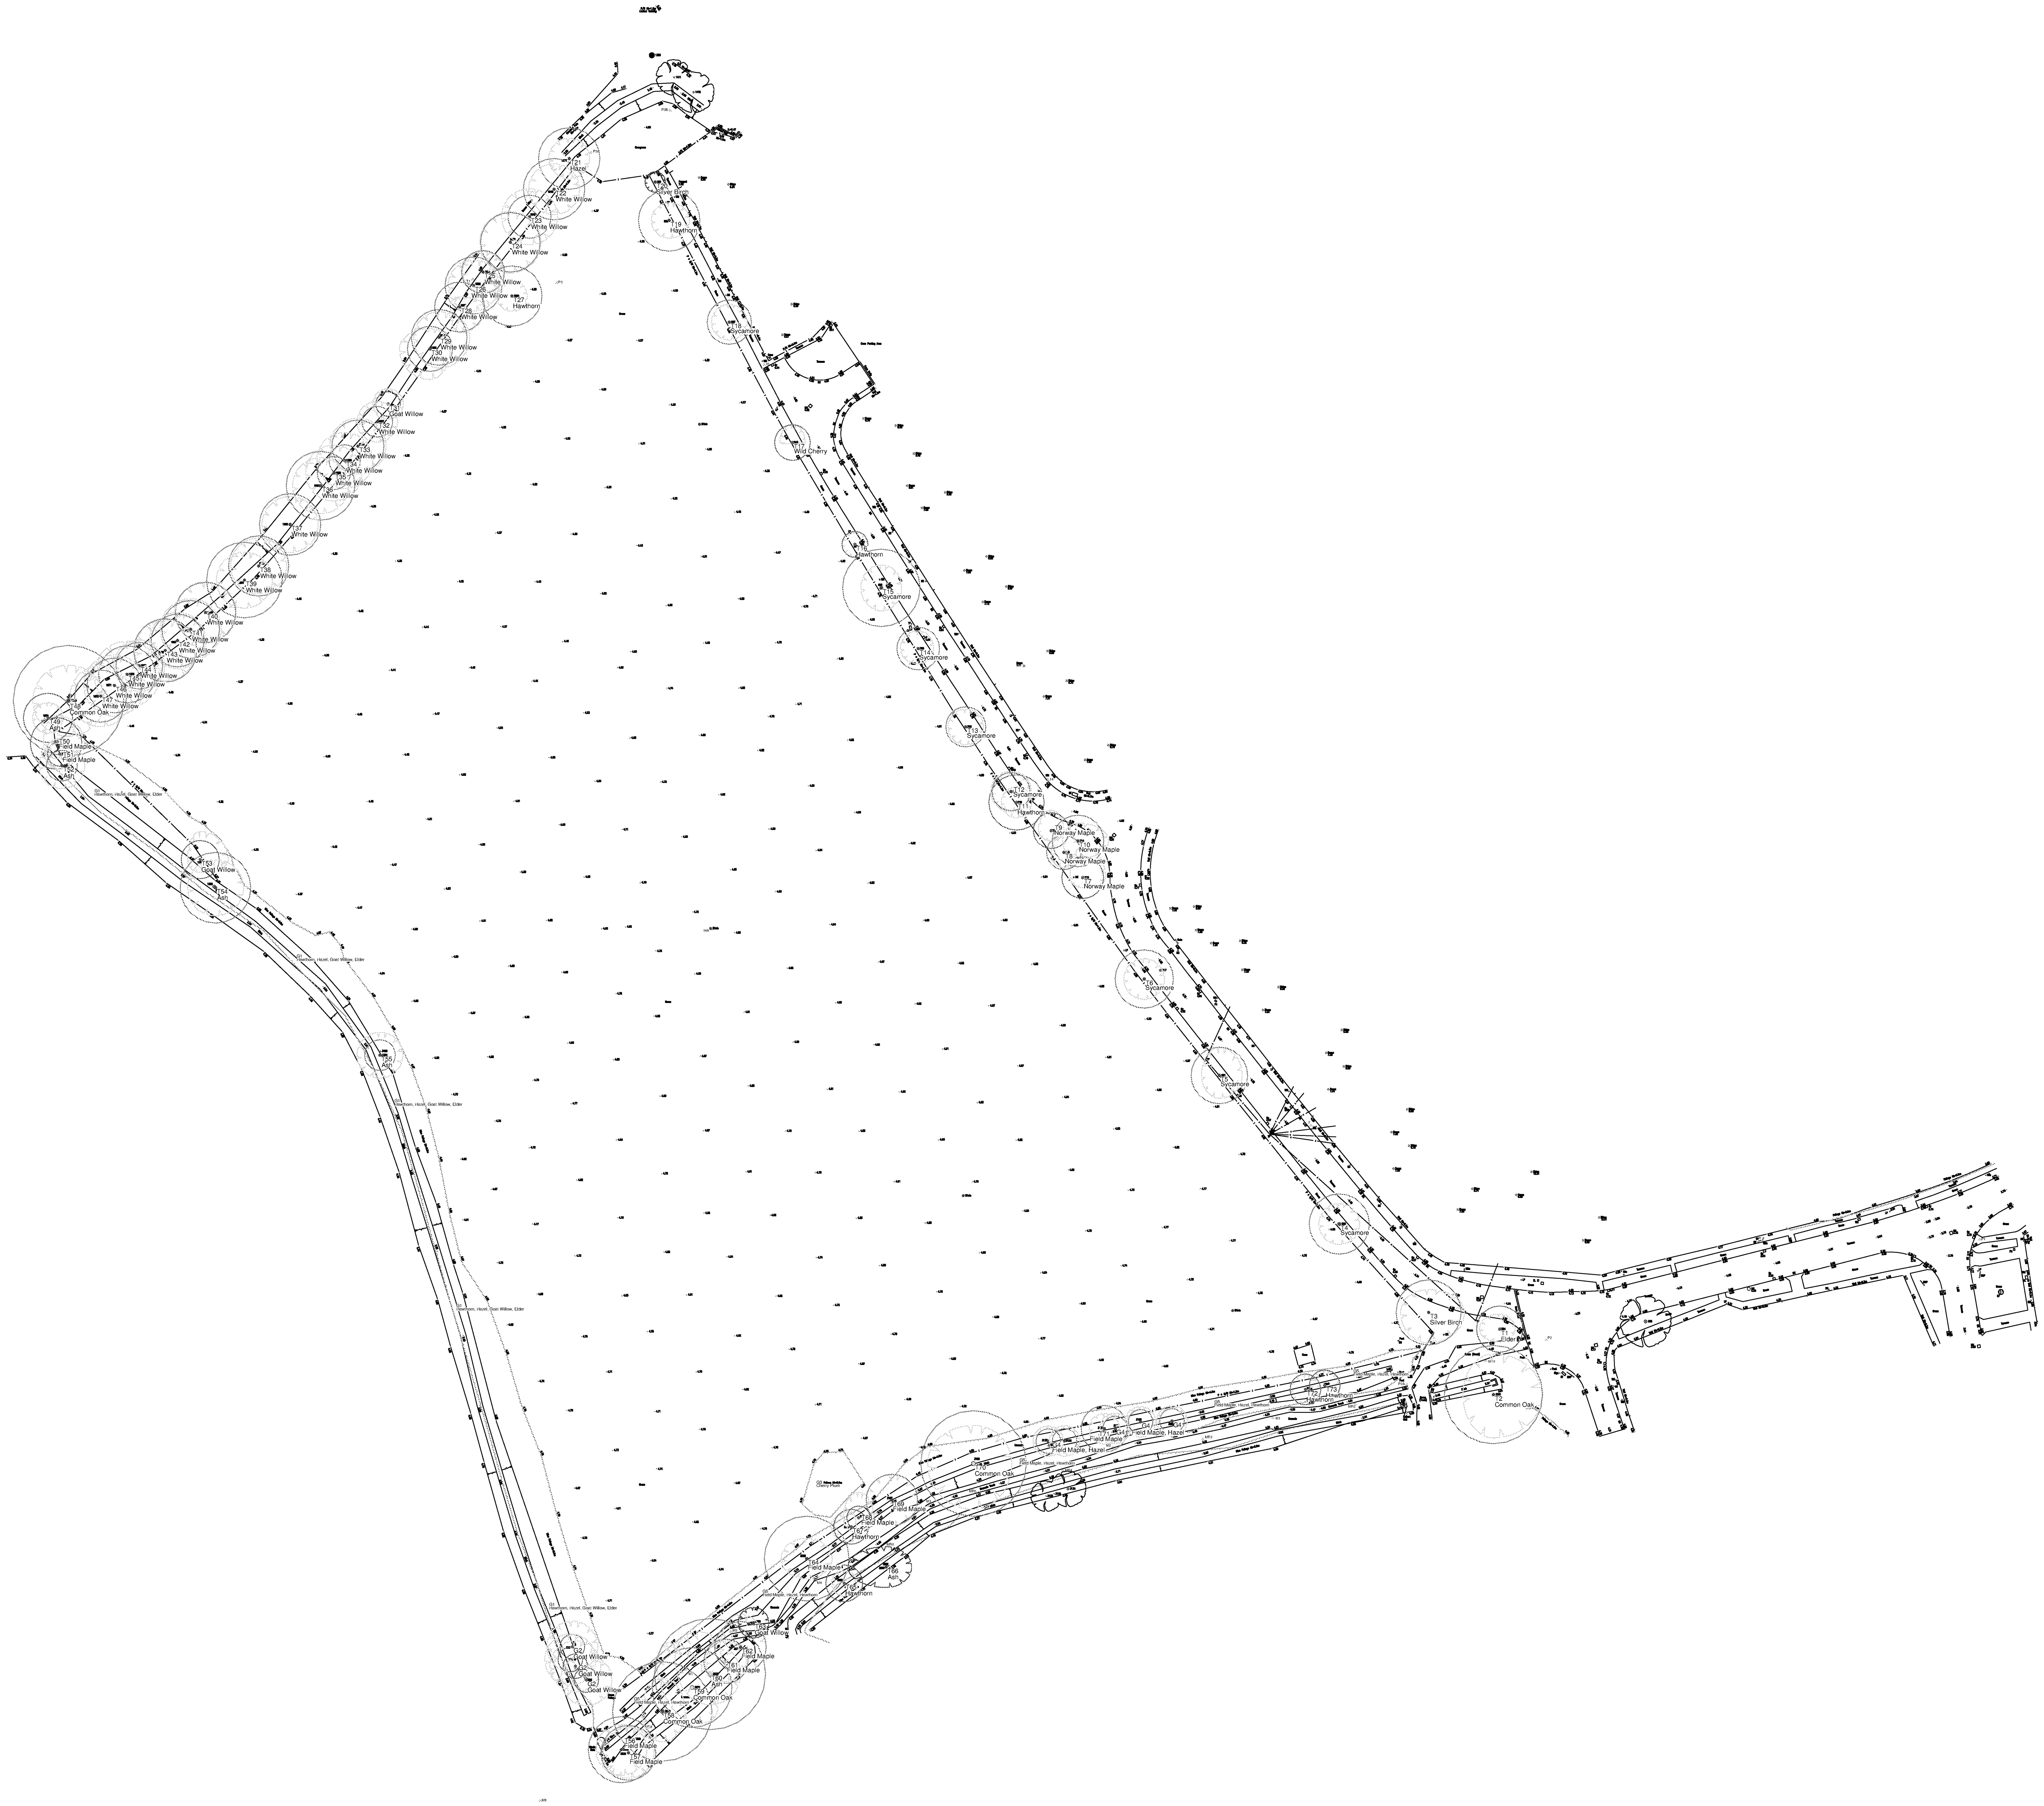

LEGEND

A CATEGORY TREE
Trees of high quality with an estimated life expectancy of at least 40 years

B CATEGORY TREE
Trees of moderate quality with an estimated remaining life expectancy of at least 20 years

C CATEGORY TREE
Trees of low quality with an estimated remaining life expectancy of at least 10 years, or young trees with a stem diameter below 150 mm

U CATEGORY TREE
Those in such a condition that they cannot realistically be retained as living tree in the context of the current land usefor longer than 10 years

ROOT PROTECTION AREA (RPA) FOR A & B CATEGORY TREES

RPA FOR C CATEGORY TREES

NOTE:
FOR PLANNING PURPOSES ONLY
DO NOT SCALE FROM DRAWING

0 5 10 15 20 25m

Rev	Date	Details	Drawn

ACD ENVIRONMENTAL

HEAD OFFICE
Rodbourne Rail Business Centre, Grange Lane, Malmesbury, SN16 0ES
Tel: 01666 825646

Courtyard House, Mill Lane, Godalming, GU7 1EY
Tel: 01483 425714

Suite 6, Crescent House, Yonge Close, Eastleigh, SO50 9SX
Tel: 02382 026300

9 Brownlow Road, Cambridge, CB4 3NG
Tel: 07825 868654

email: mail@acdenv.co.uk
www.acdenvironmental.co.uk

Copyright of ACD. All rights described in Chapter IV of the Copyright, Designs and Patents Act 1988 have been generally asserted: 2015. Copyright of this plan remains with ACD until all fees have been paid in full.

scheme: Land West of New Barn Lane, North Bersted
client: Linden Homes
drawing: Tree Reference Plan
date: 21.06.2017
scale: 1:500@A0
dwg no: LIN21257-01
drawn: TRG checked: MW

ARUN DISTRICT COUNCIL BE/113/17/RES