

REVISIONS				
REV.	DESCRIPTION	DRAWN	CHKD.	DATE
A	Footpath widths revised in various locations to min. 1.2m. Garage removed from plots 9 & 10 with houses & parking repositioned. Southern boundary access stub widened to 5.5m with 2m wide footpaths. Planning comments.	ML	RP	16/11/17




STREET SCENE ELEVATION ON E-E.



STREET SCENE ELEVATION ON F-F.



STREET SCENE ELEVATION ON G-G.

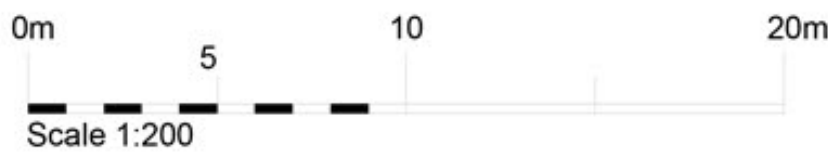

urban pulse

design

The Studio , Unit 17, Vicarage Farm Business Park, Winchester Road, Fair Oak, Hampshire, SO50 7HD
023 8069 7010
enquiries@urbanpulsedesign.co.uk www.urbanpulsedesign.co.uk

Land West of New Barn Lane
North Bersted B3090 Regis

Linden Homes South

Project type: Residential
Drawing classification: Work stage: Floor Plans/Elevations

DRAWING TITLE
Site Sections
& Street Scenes
Sheet 2

SCALE	SHEET SIZE	SHEET No.	DRAWN	CHKD.	DATE	CAD FILE
1:200	A1	of 1	ML		16/11/2017	

Detail Planning

16-1103-066-A