
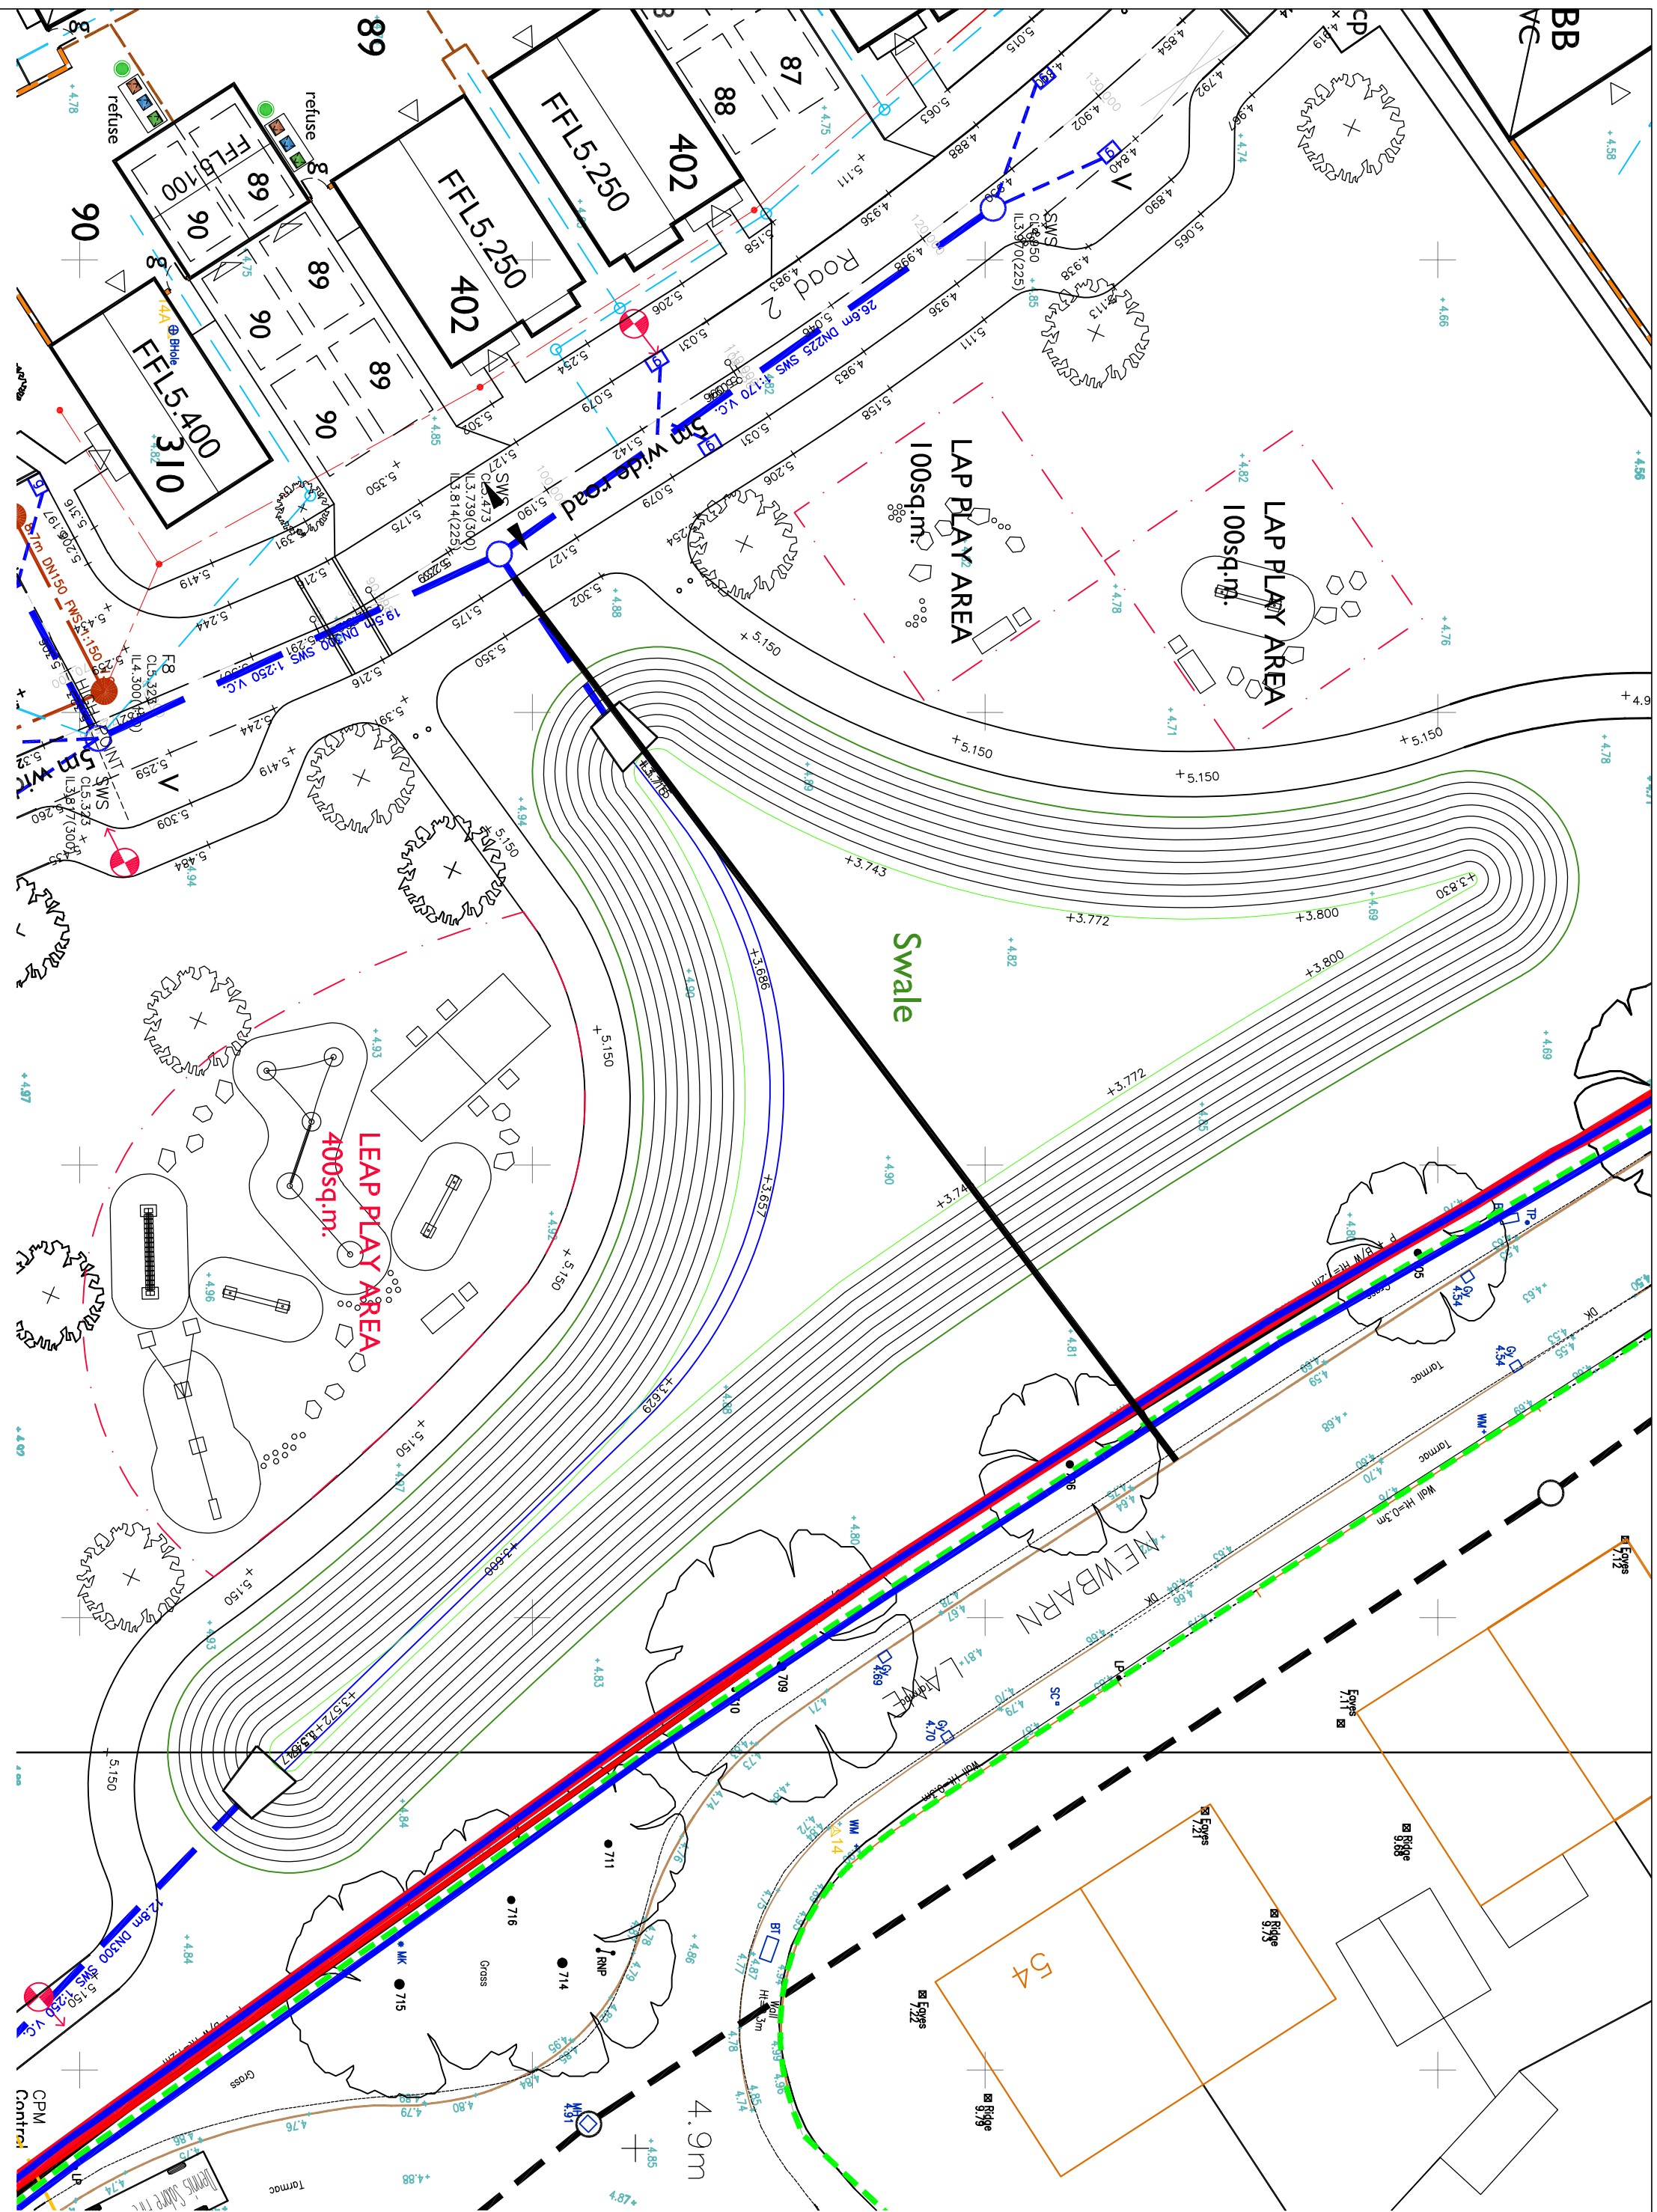


pond x-sec winter storm conditions
Horiz. 1:50 Vert. 1:50

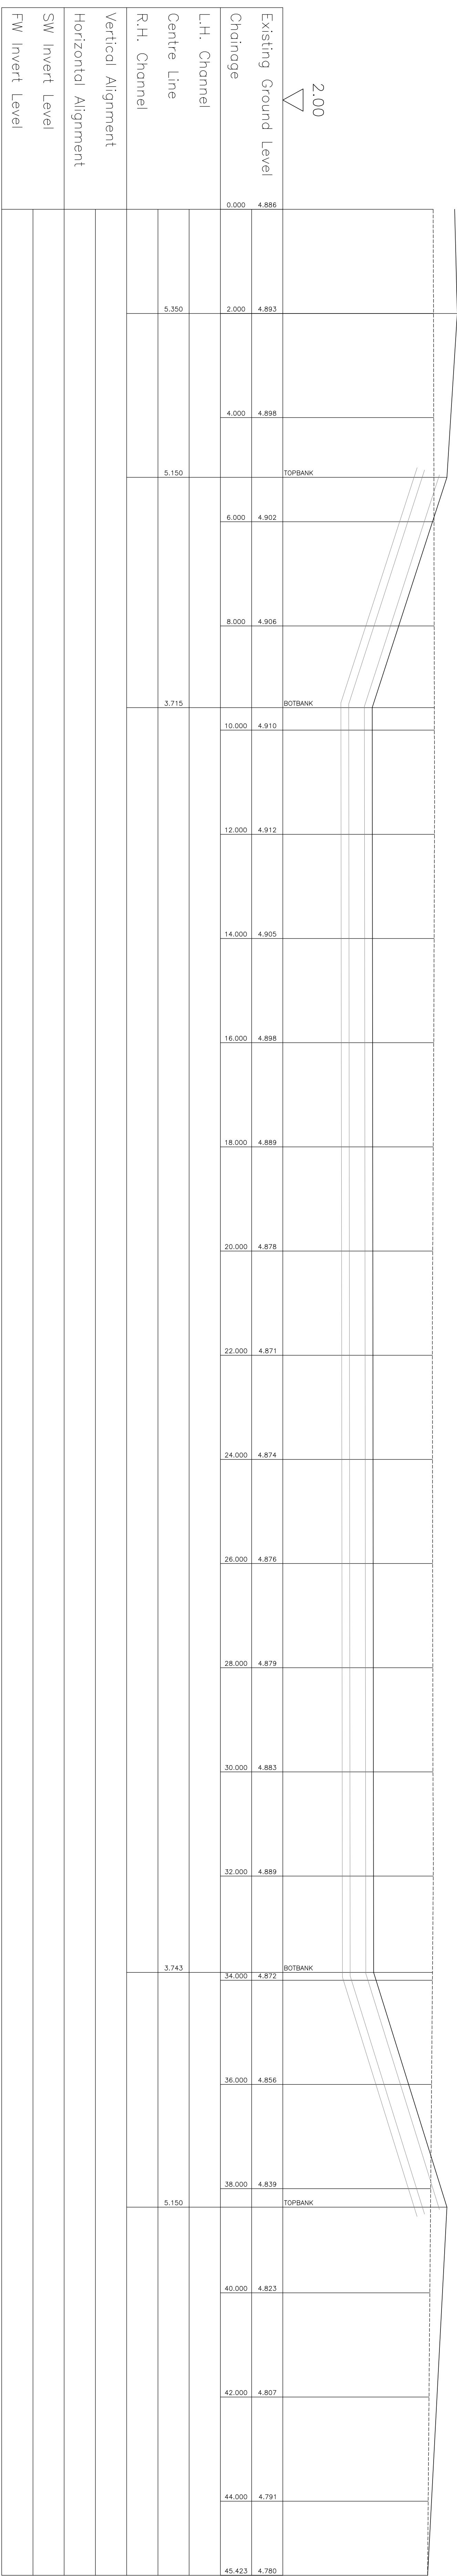

pond x-sec normal/dry conditions
Horiz. 1:50 Vert. 1:50

Client	REV. No.	Date	DESCRIPTION	INITIAL
MJA CONSULTING CIVIL AND STRUCTURAL ENGINEERS 14 Marchmont Avenue, Leicestershire Leicester, Leicestershire LE1 7SR Tel: 01233 555713 Fax: 01233 552226				
Project	 MJA			
Title	Scale	Issued No.	Drawing No.	Rev
	Overhead	Drawn		