



STREET SCENE ELEVATION ON A-A.




STREET SCENE ELEVATION ON B-B.



STREET SCENE ELEVATION ON C-C.



STREET SCENE ELEVATION ON D-D.

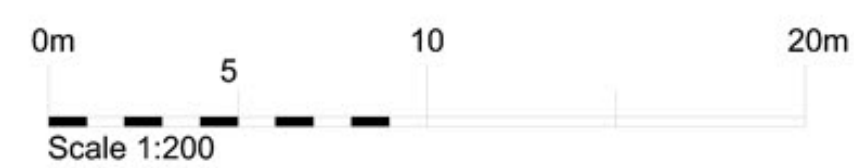

REVISIONS				
REV.	DESCRIPTION	DRAWN	CHKD.	DATE
A	Footpath widths revised in various locations to min. 1.2m. Garage removed from plots 9 & 10 with houses & parking repositioned. Southern boundary access stub widened to 5.5m with 2m wide footpaths. Planning comments.	ML	#	16/11/17



The Studio, Unit 17, Vicarage Farm Business Park, Winchester Road, Fair Oak, Hampshire, SO50 7HD
023 8069 7010
enquiries@urbanpulsedesign.co.uk www.urbanpulsedesign.co.uk

Land West of New Barn Lane
North Bersted Bignor Regis

Linden Homes South

Project type Residential Drawing classification Work stage Floor Plans/Elevations

DRAWING TITLE

Site Sections

& Street Scenes

Sheet 1

SCALE	SHEET SIZE	SHEET No.	DRAWN	CHKD.	DATE	CAD FILE
1:200	A1	of 1	ML		16/11/2017	

Detail Planning

16-1103-065-A