



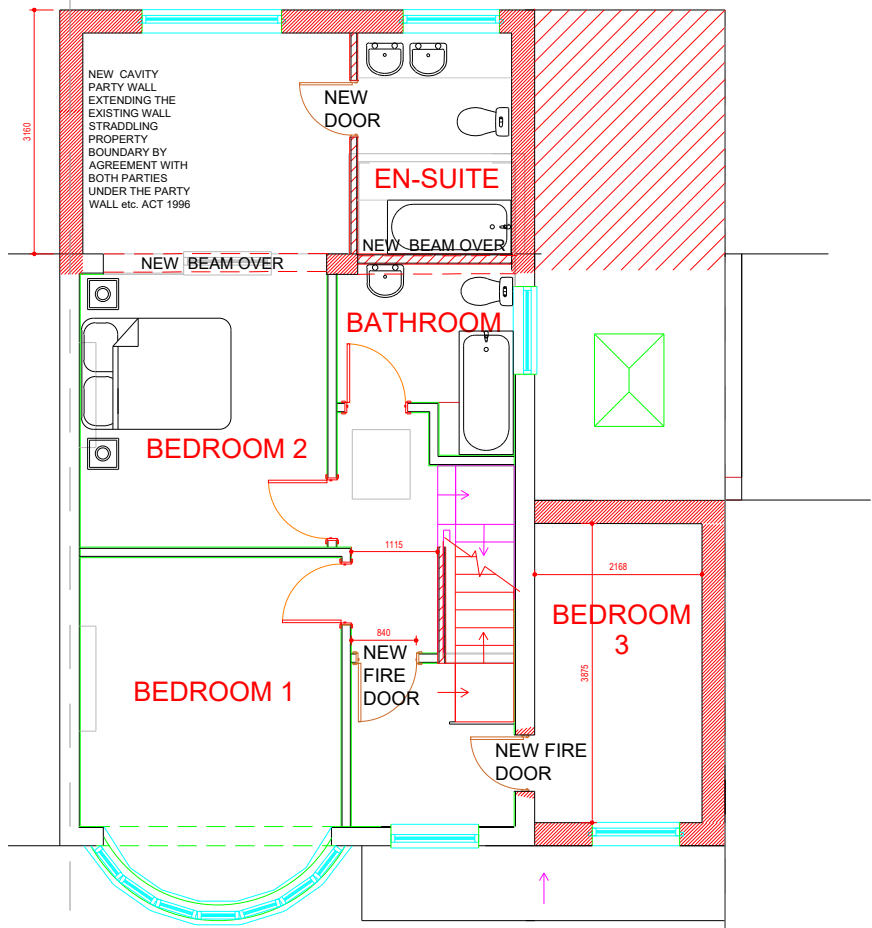


FIRST FLOOR - PROPOSED


0 1 2 3 4 5 6 7 8 9 10m

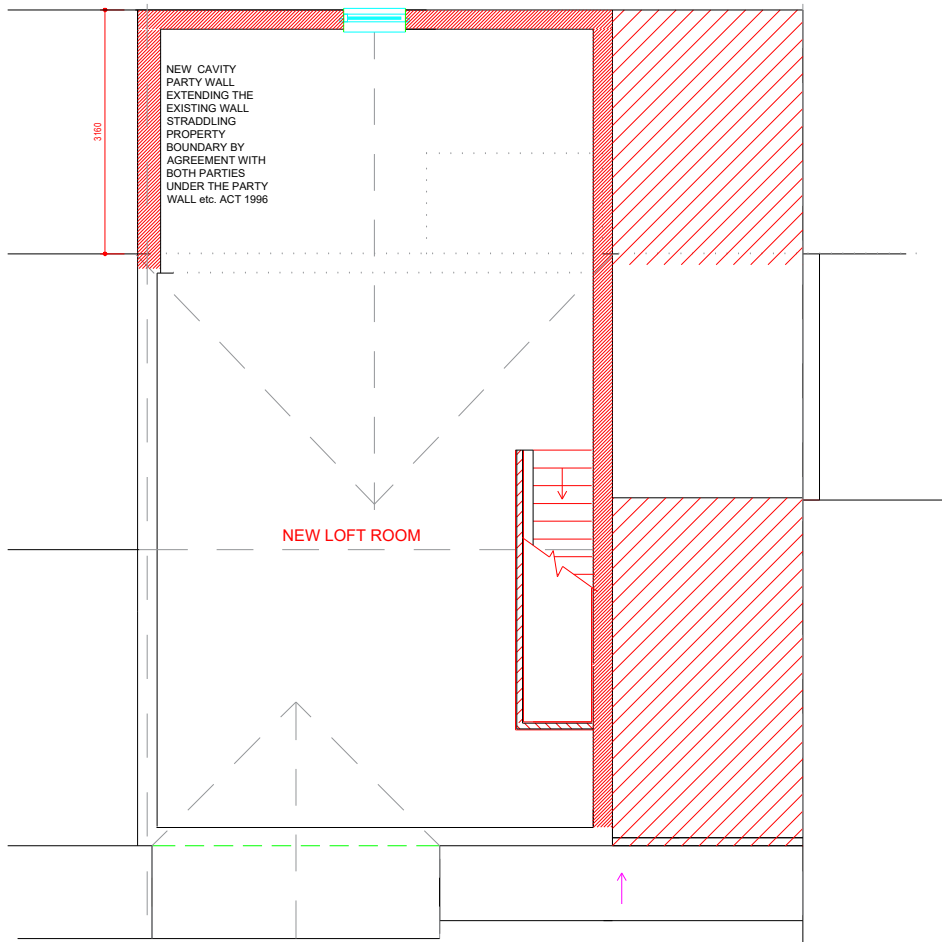

LOFT - PROPOSED

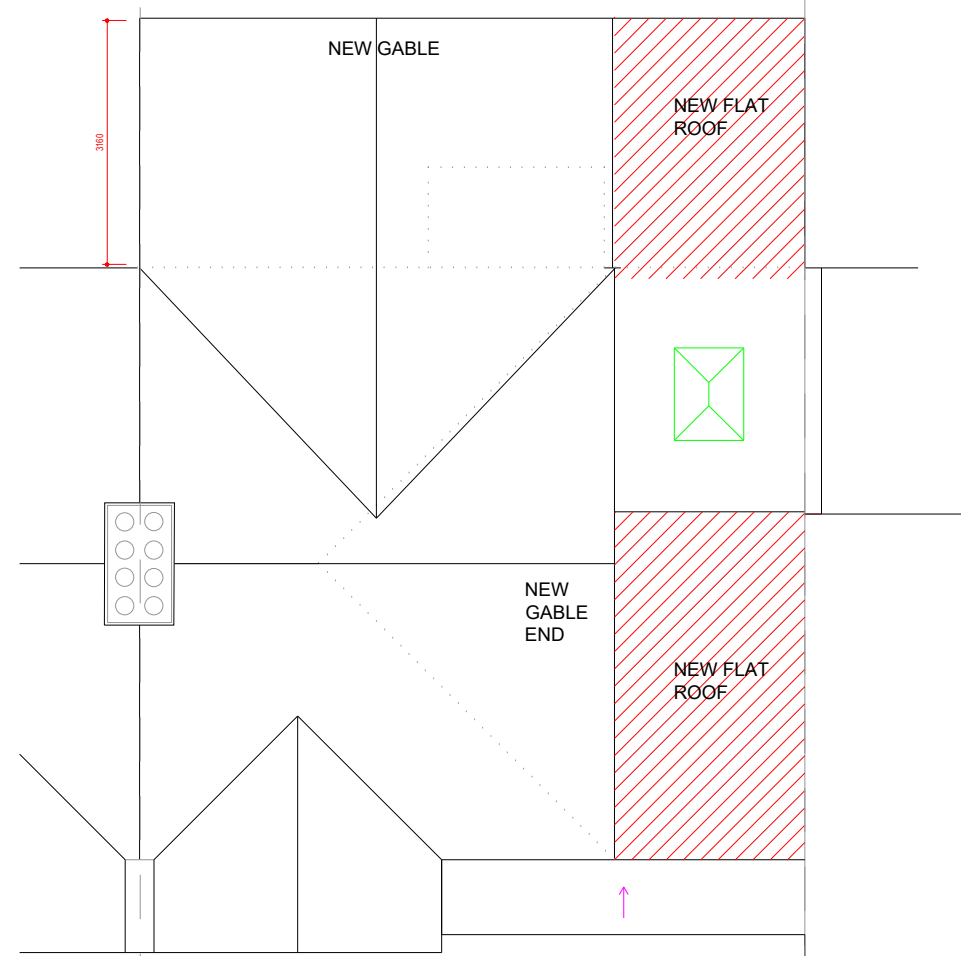

ROOF PLAN - PROPOSED

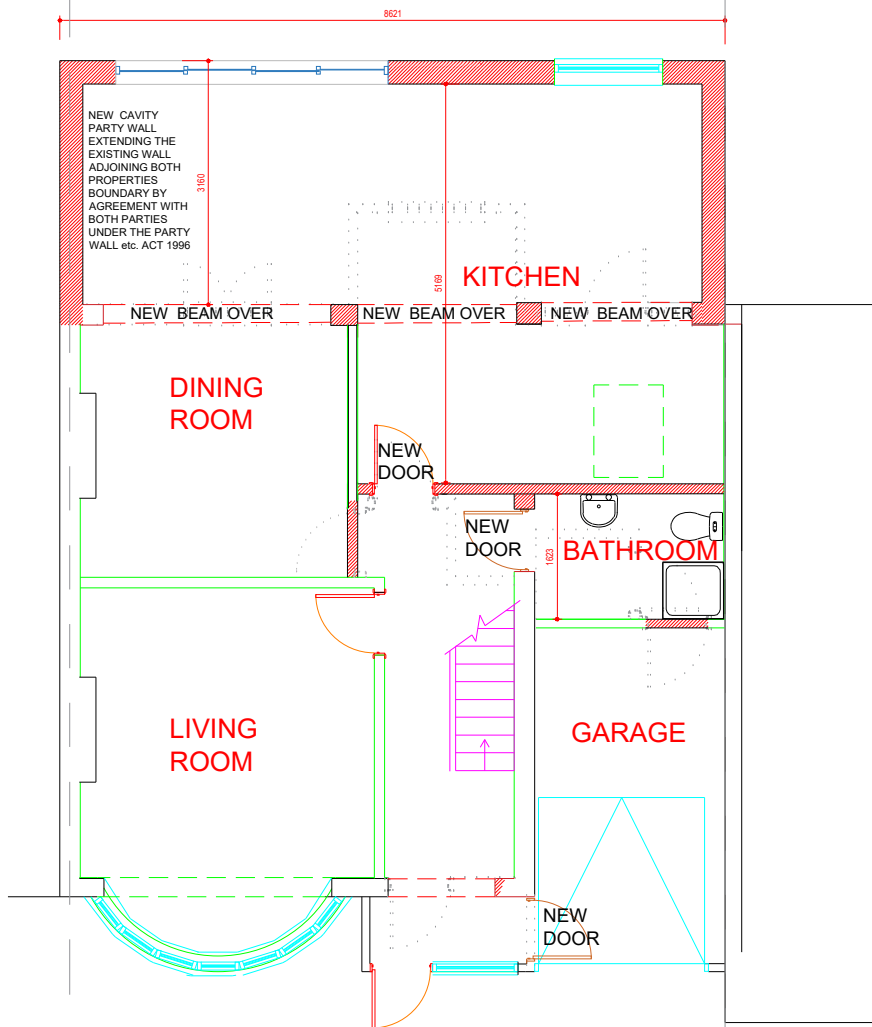

GROUND FLOOR - PROPOSED

PROJECT
32 Norbren Avenue
Bognor Regis
PO21 5HE

DRAWING
Proposed plans

SCALE 1:100 • A3 DATE July 19

DWG.NO. 1903-01-03 REV

ARUN DISTRICT COUNCIL BE/115/20/HH