



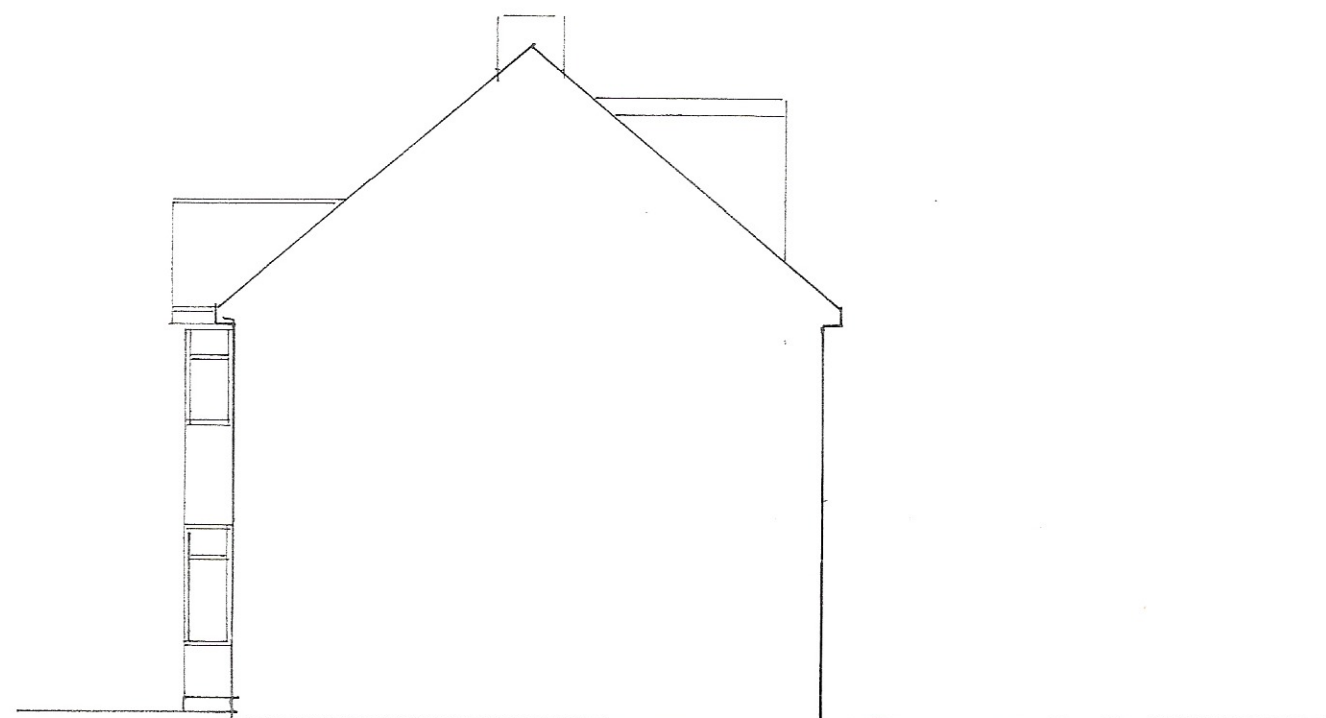

south

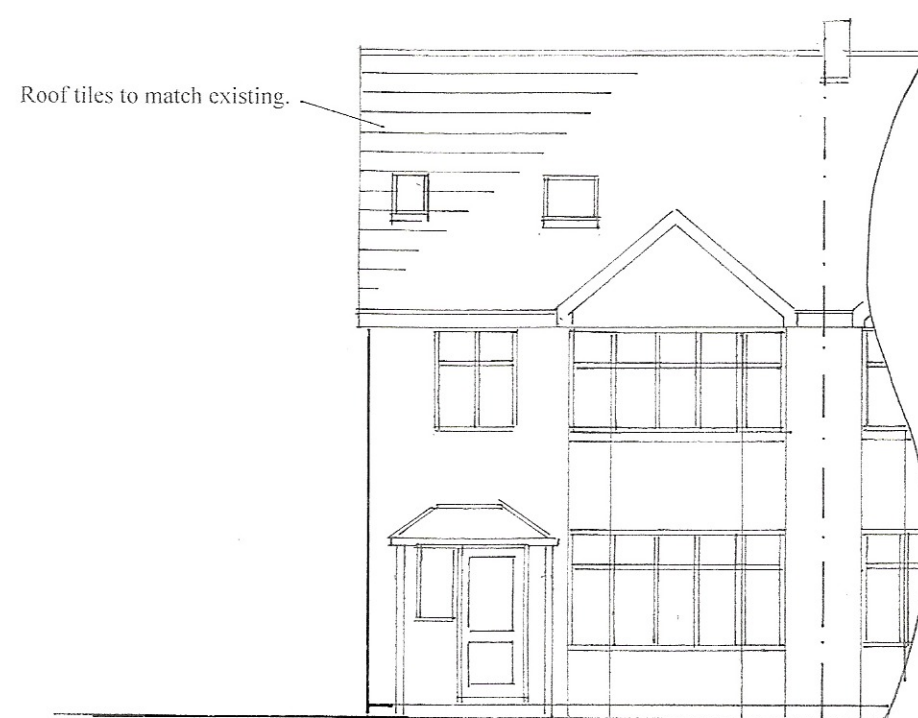


west
1 : 100




east


900 1800

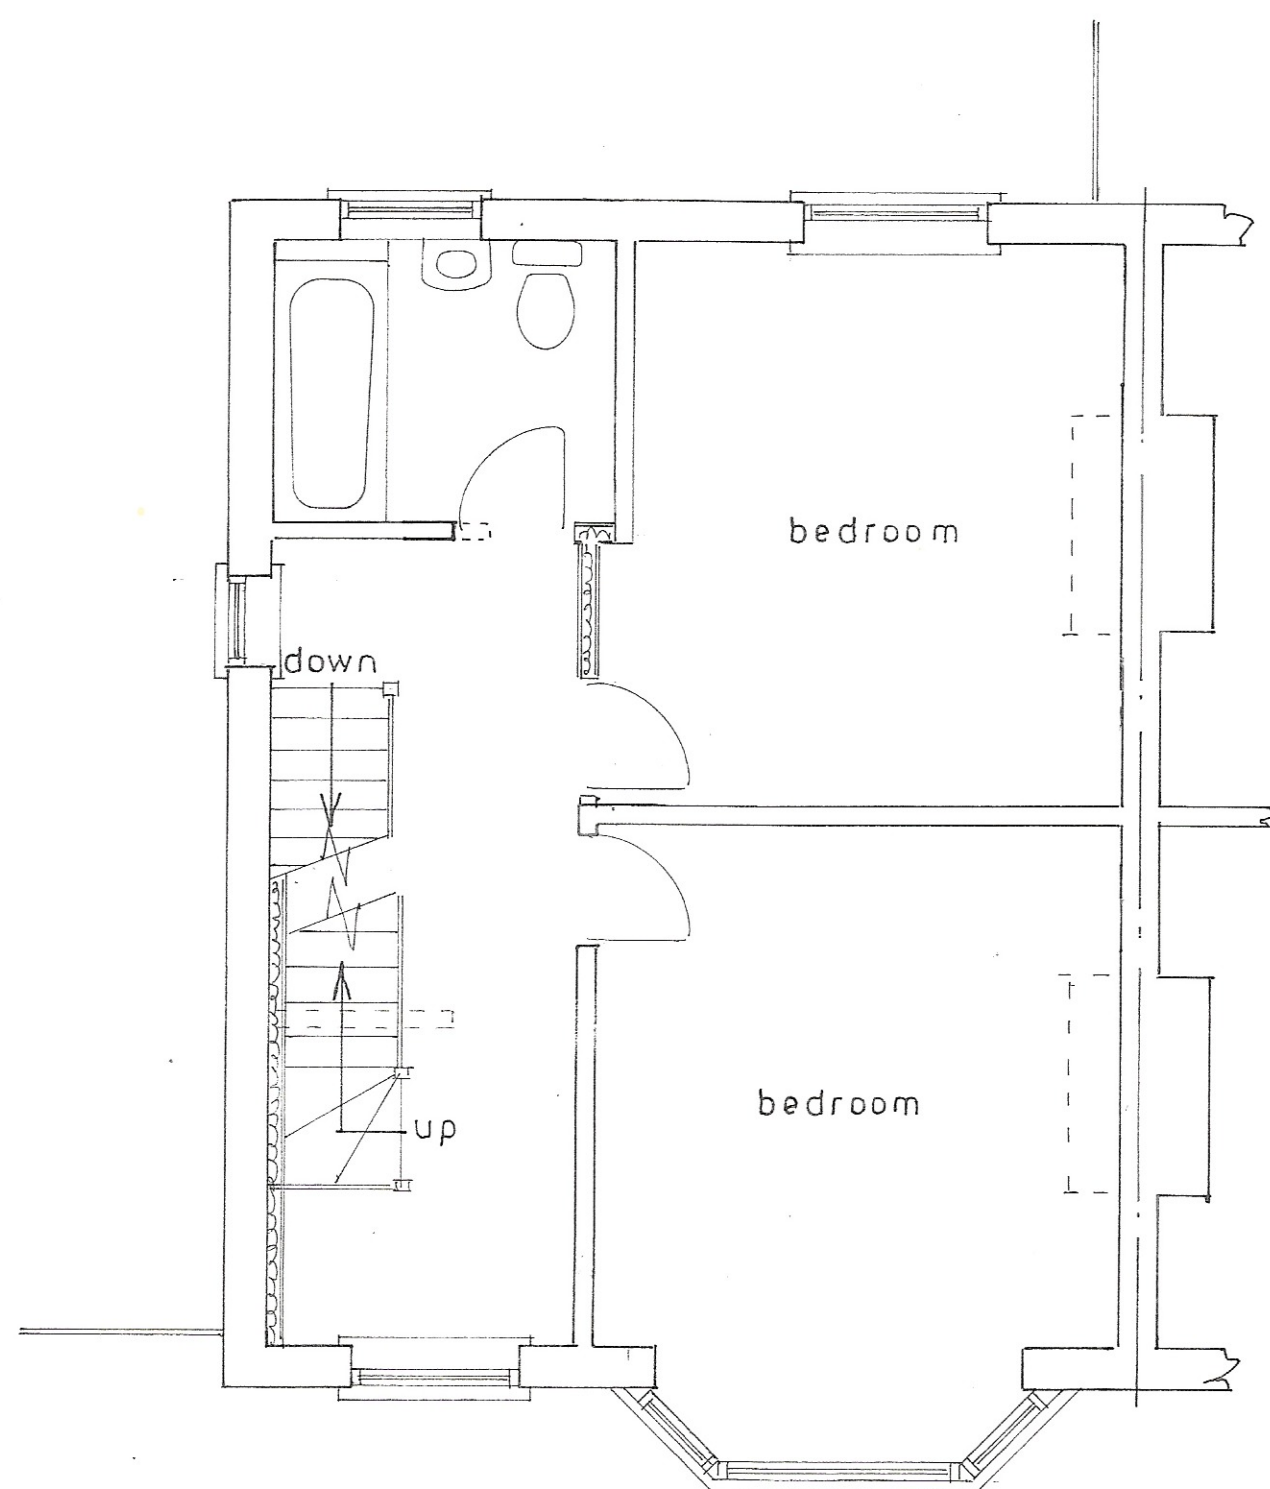


1st floor plan
1 : 50

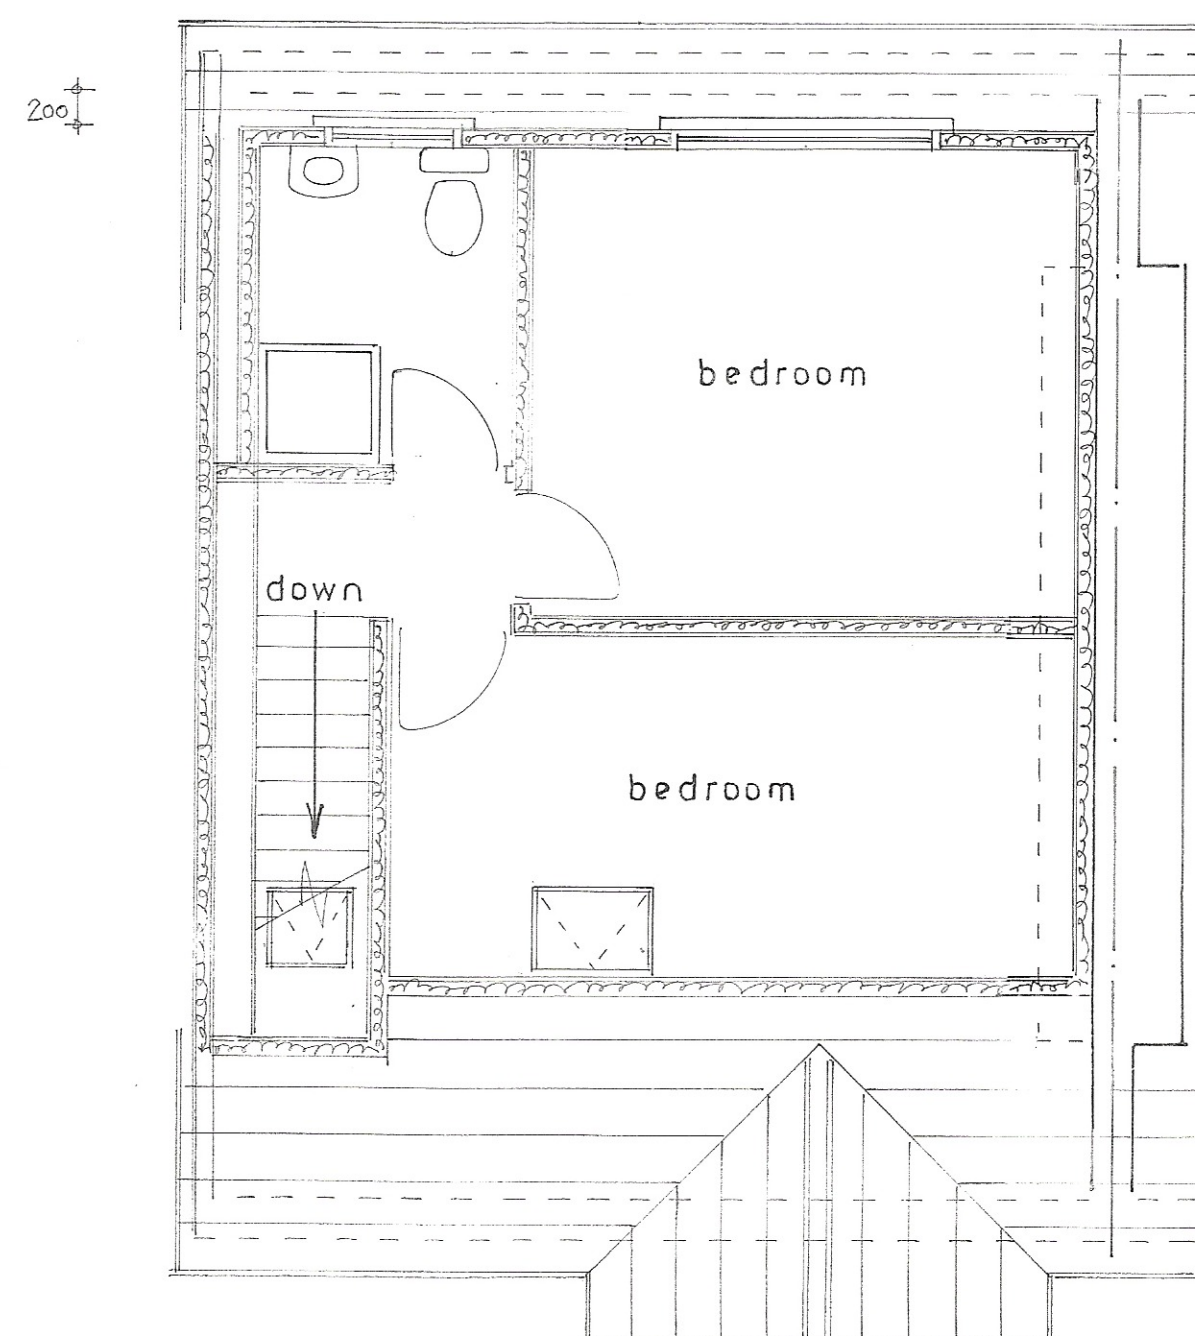

2nd floor plan

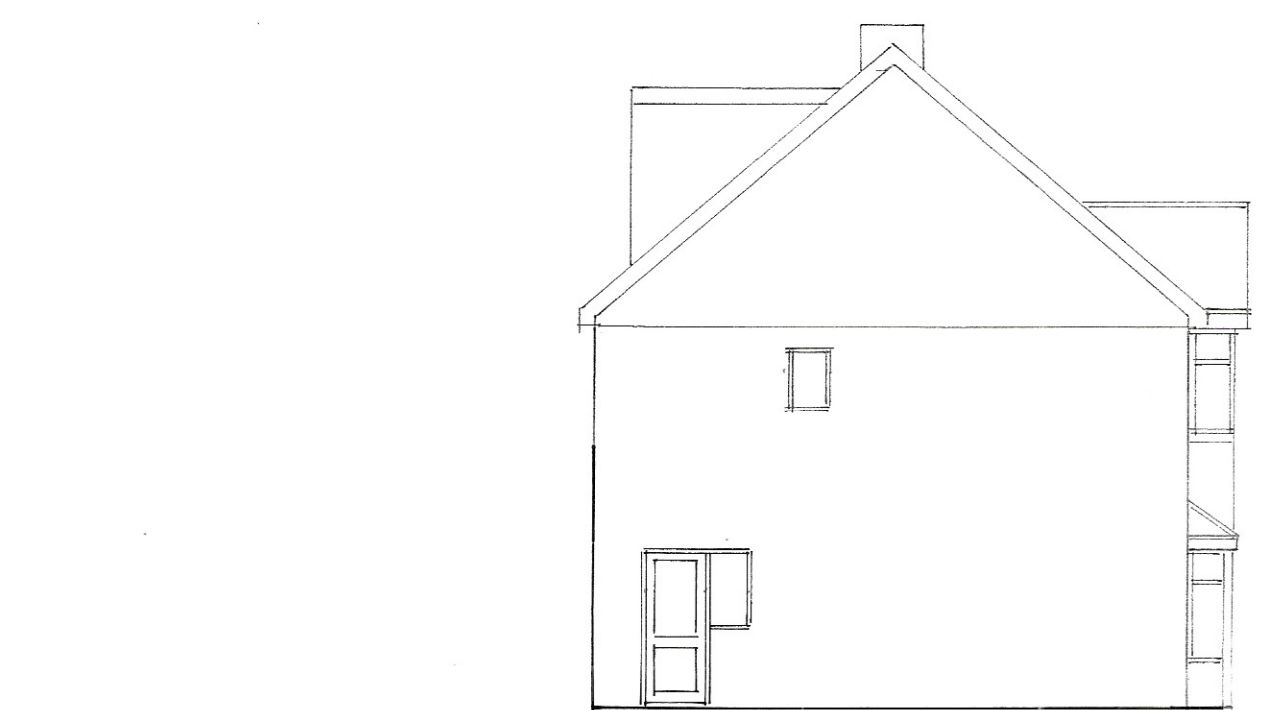

north

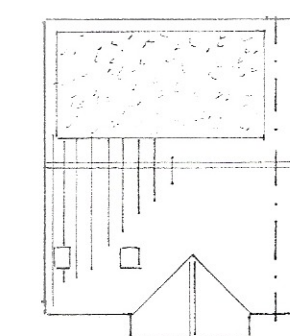

roof plan
1 : 200

sheet 2 a of 3

Proposed

PROPOSED SINGLE STOREY EXTENSION AND LOFT CONVERSION TO FORM NEW 2ND FLOOR
AT 19, SOUTH WAY, BOGNOR REGIS FOR MR. O. SAPOZHNYK.

Bryan Butcher
Rainbow Cottage
Nyetimber Lane
Bognor Regis PO21 3JX
01243 266871
07973 233442
bryan.butcher@btinternet.com
www.bryanbutcher.com