


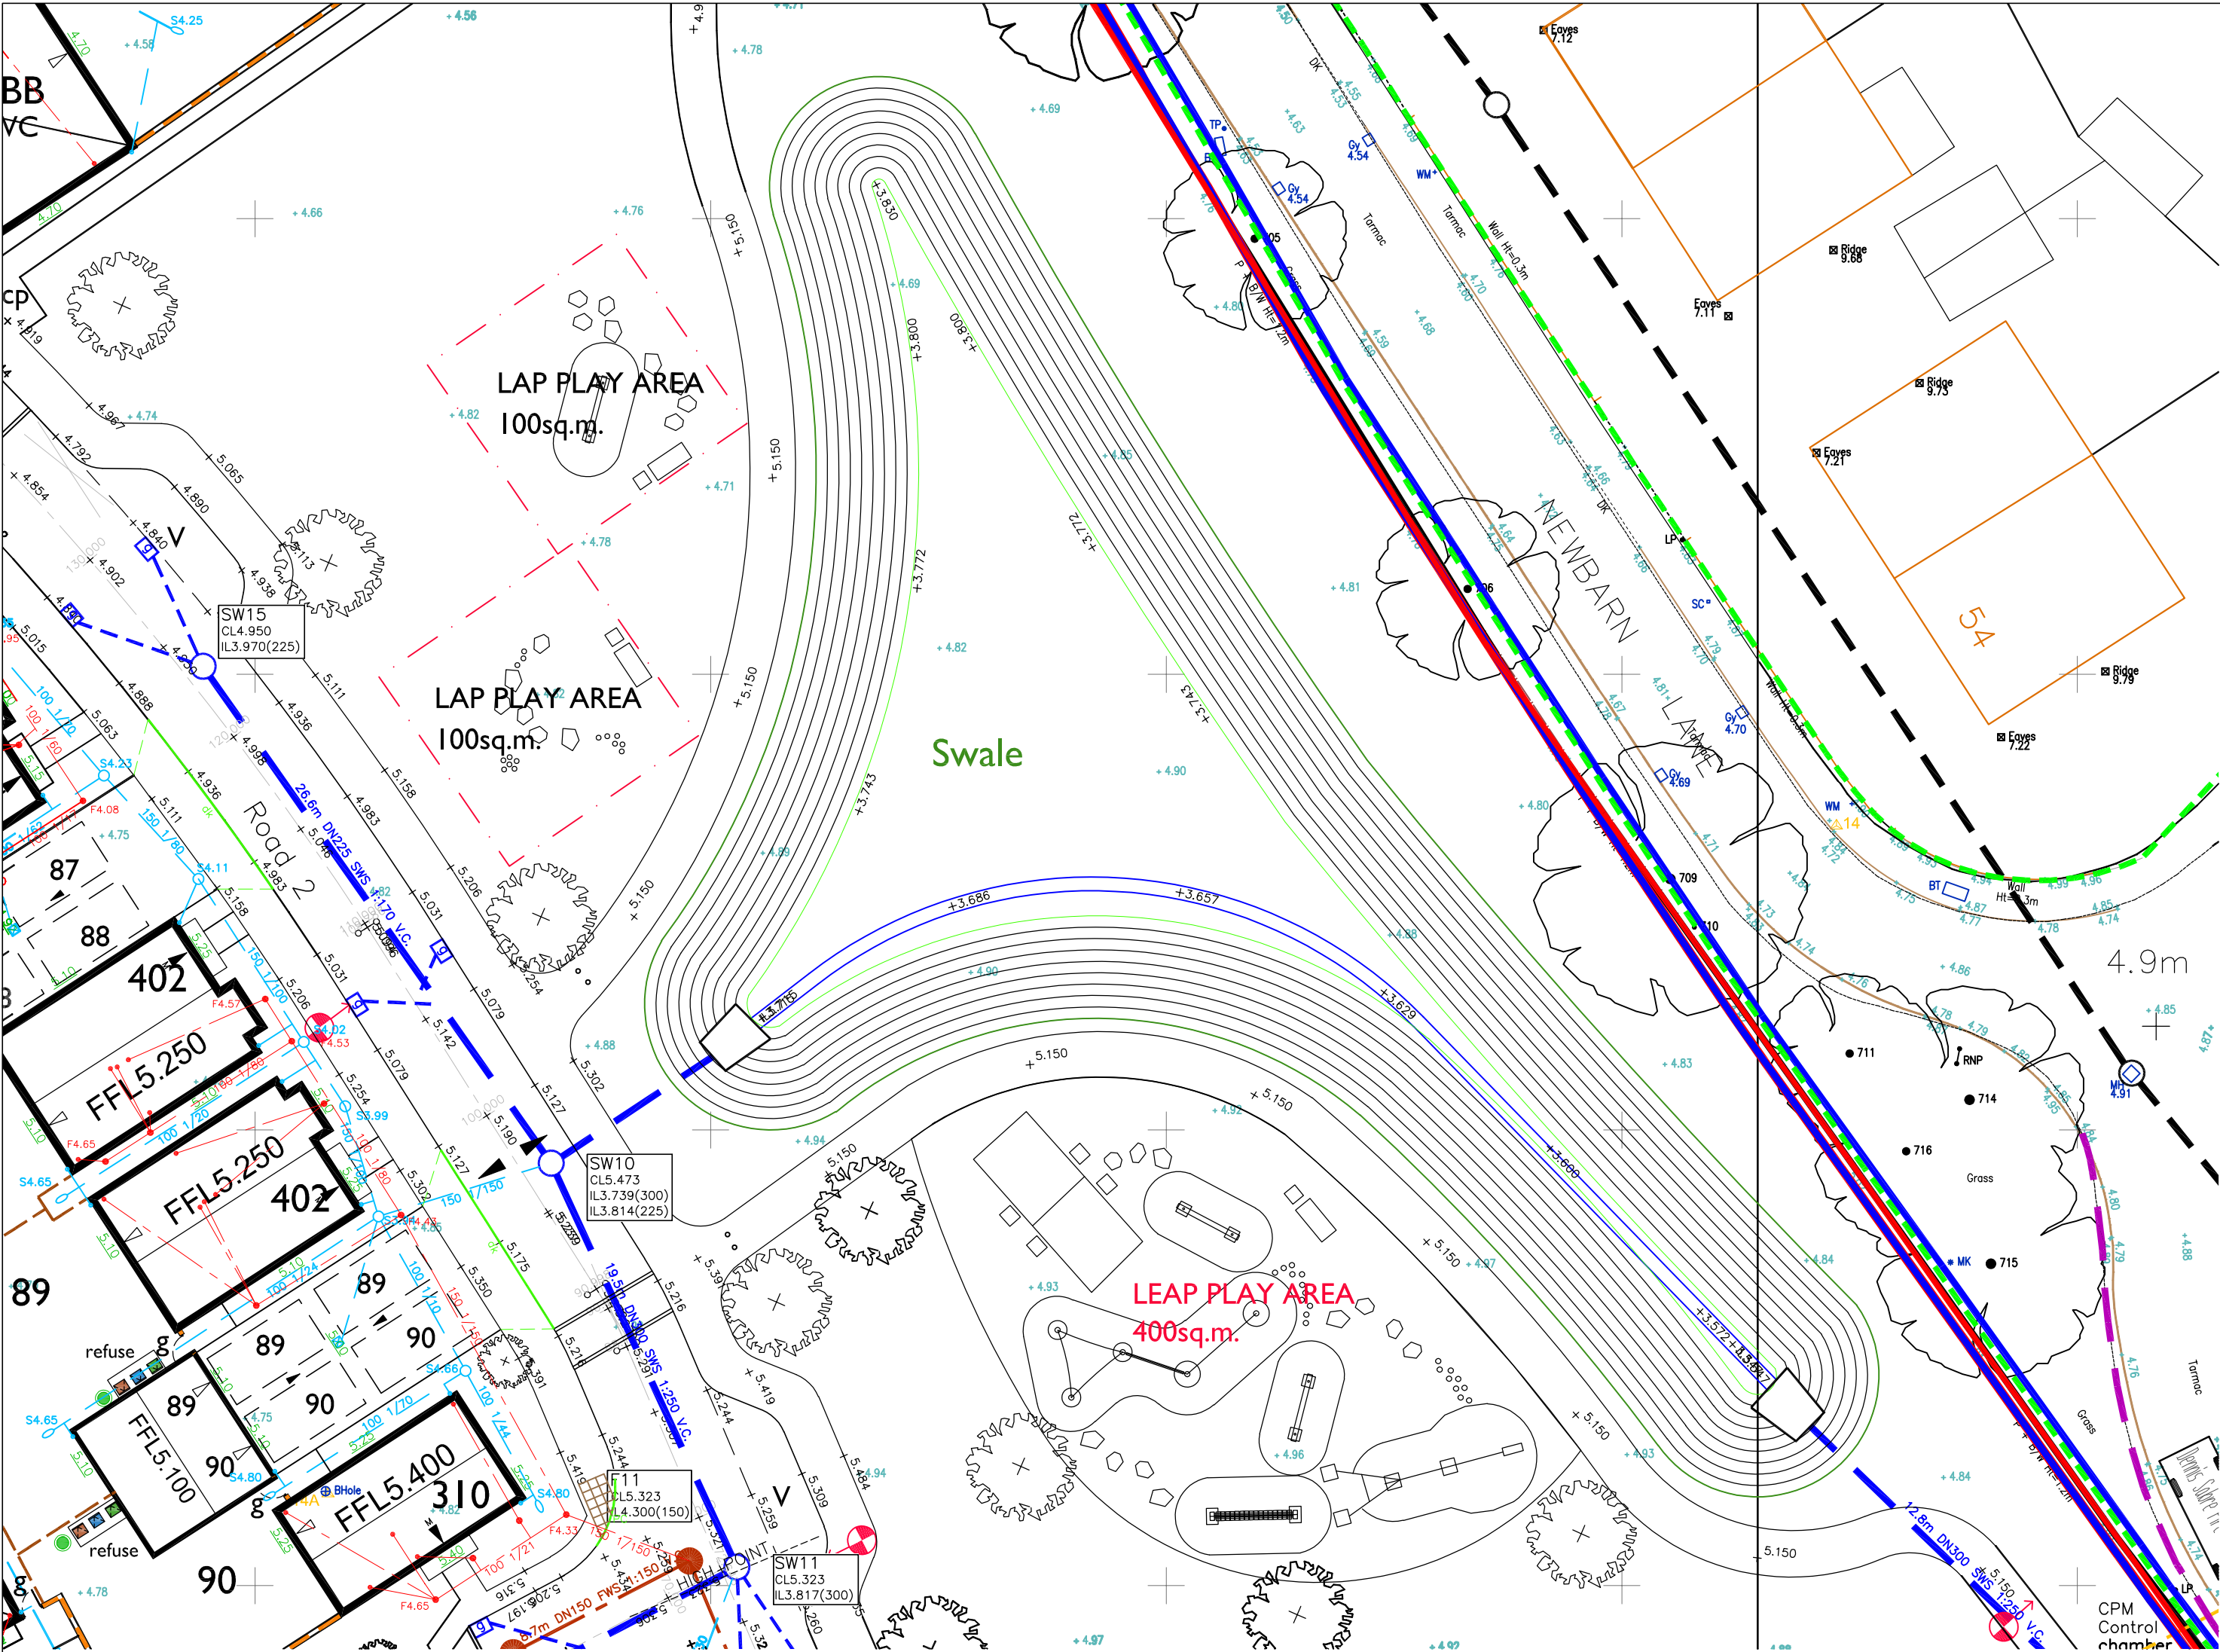


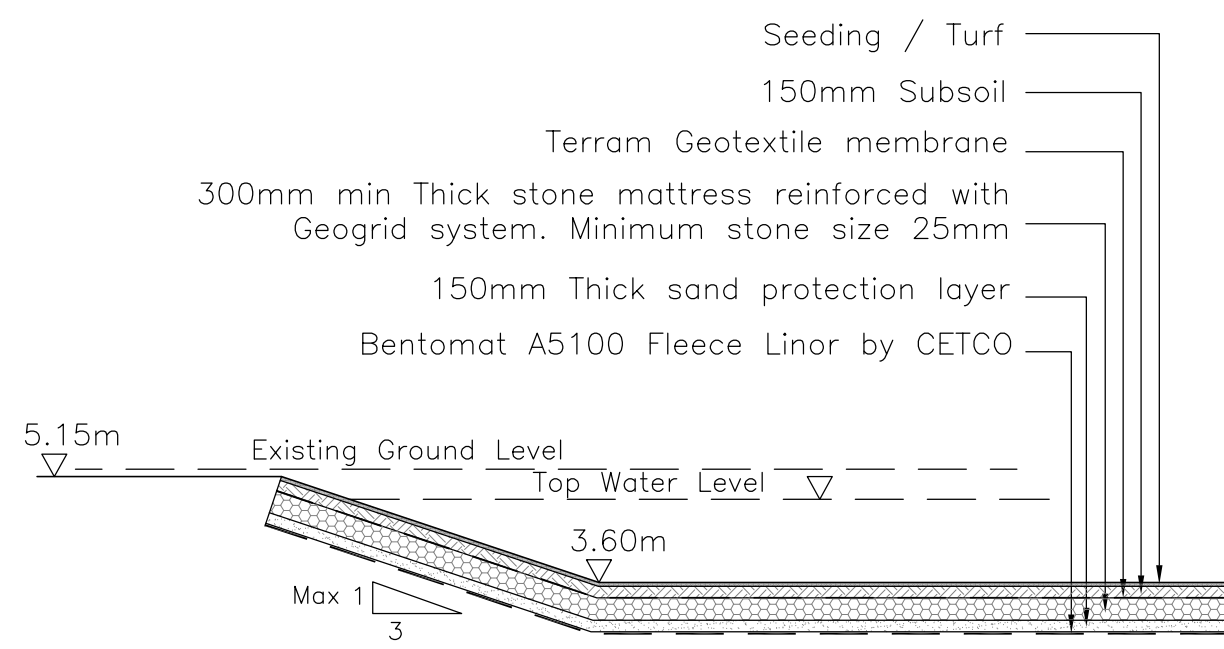


LOCATION PLAN
Scale 1:200

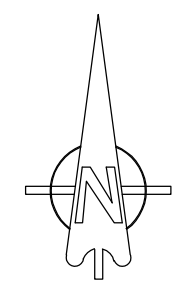

TYPICAL POND SECTION
Scale 1:100

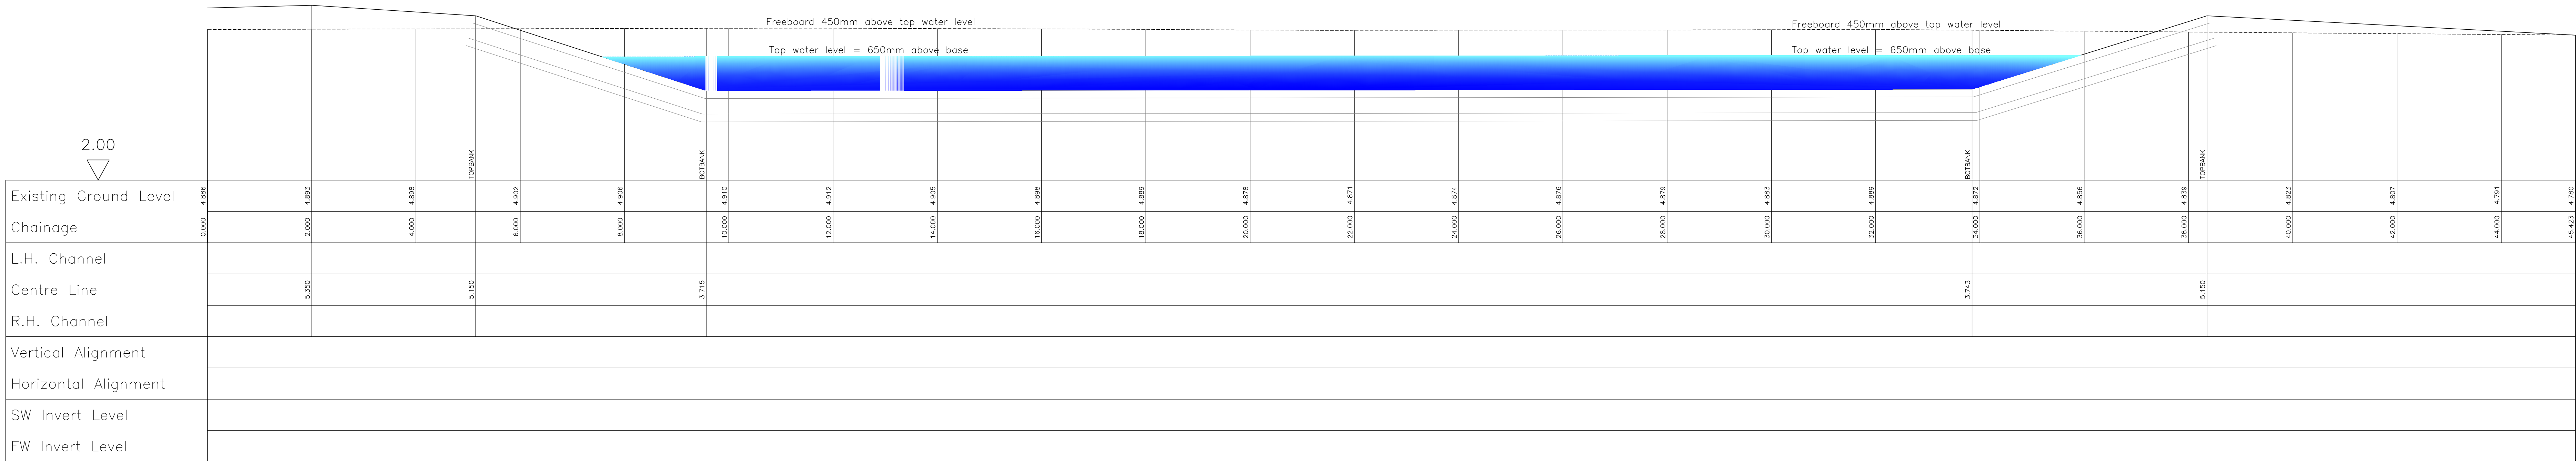

pond x-sec winter storm conditions
Horiz. 1:50 Vert. 1:50

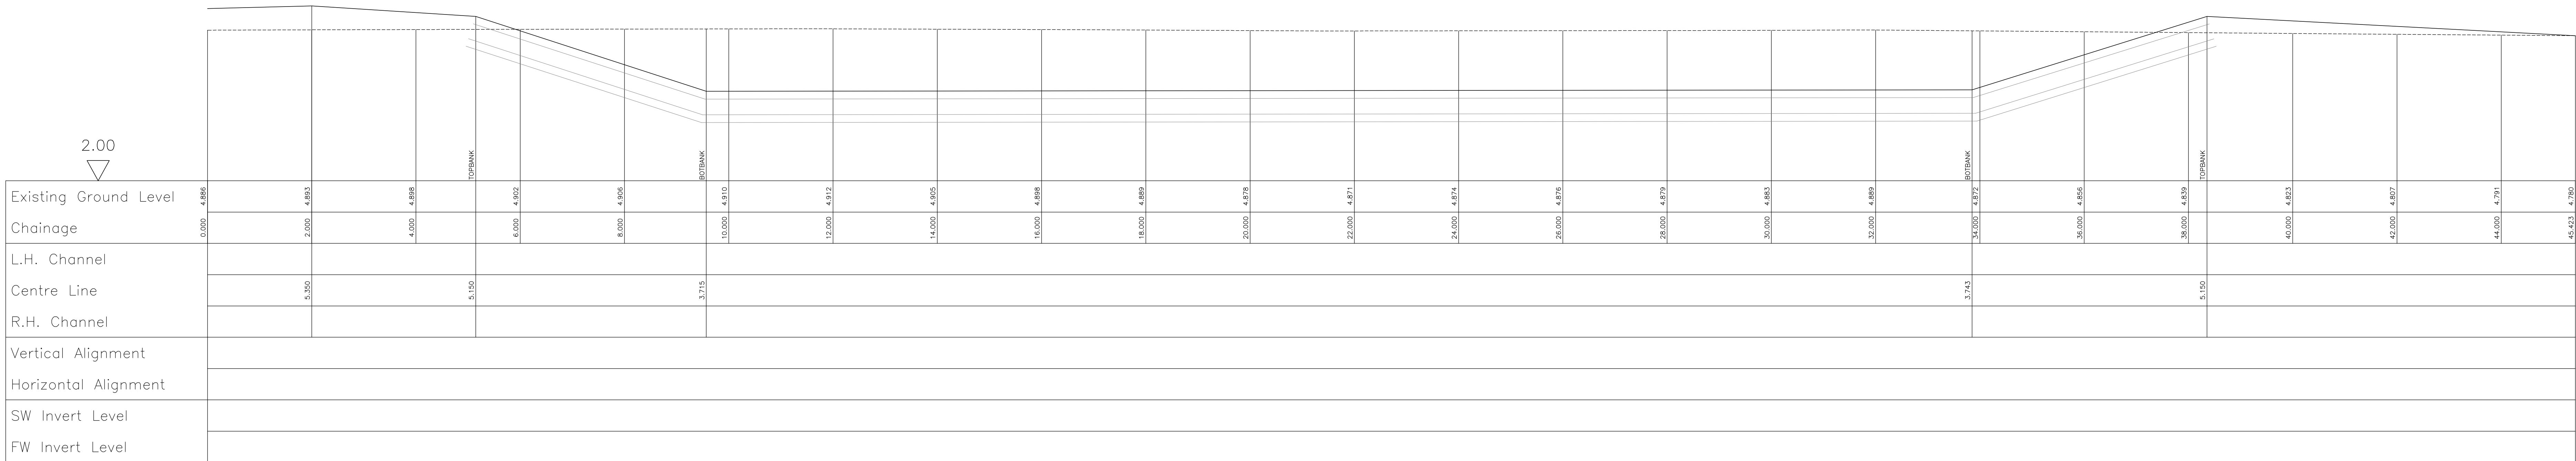

pond x-sec normal/dry conditions
Horiz. 1:50 Vert. 1:50

PRELIMINARY

REV. No.	DATE	DESCRIPTION	INITIALS
A	30.01.18	Drawing No amended	KTG
Client	MJA CONSULTING CIVIL AND STRUCTURAL ENGINEERS Monarch House, Barton Lane, Abingdon, Oxon, OX14 3NB Tel: 01235 555173 Fax: 01235 523226		
Project	New Barn lane North Bersted		
Title	Attenuation basin sections and detail	Scale As shown Checked KTG	Date Dec '17 Drawn KTG
Drawing No.	LHS232-1011	Rev	A