


IMPERMEABLE
CATCHMENT AREA PLAN

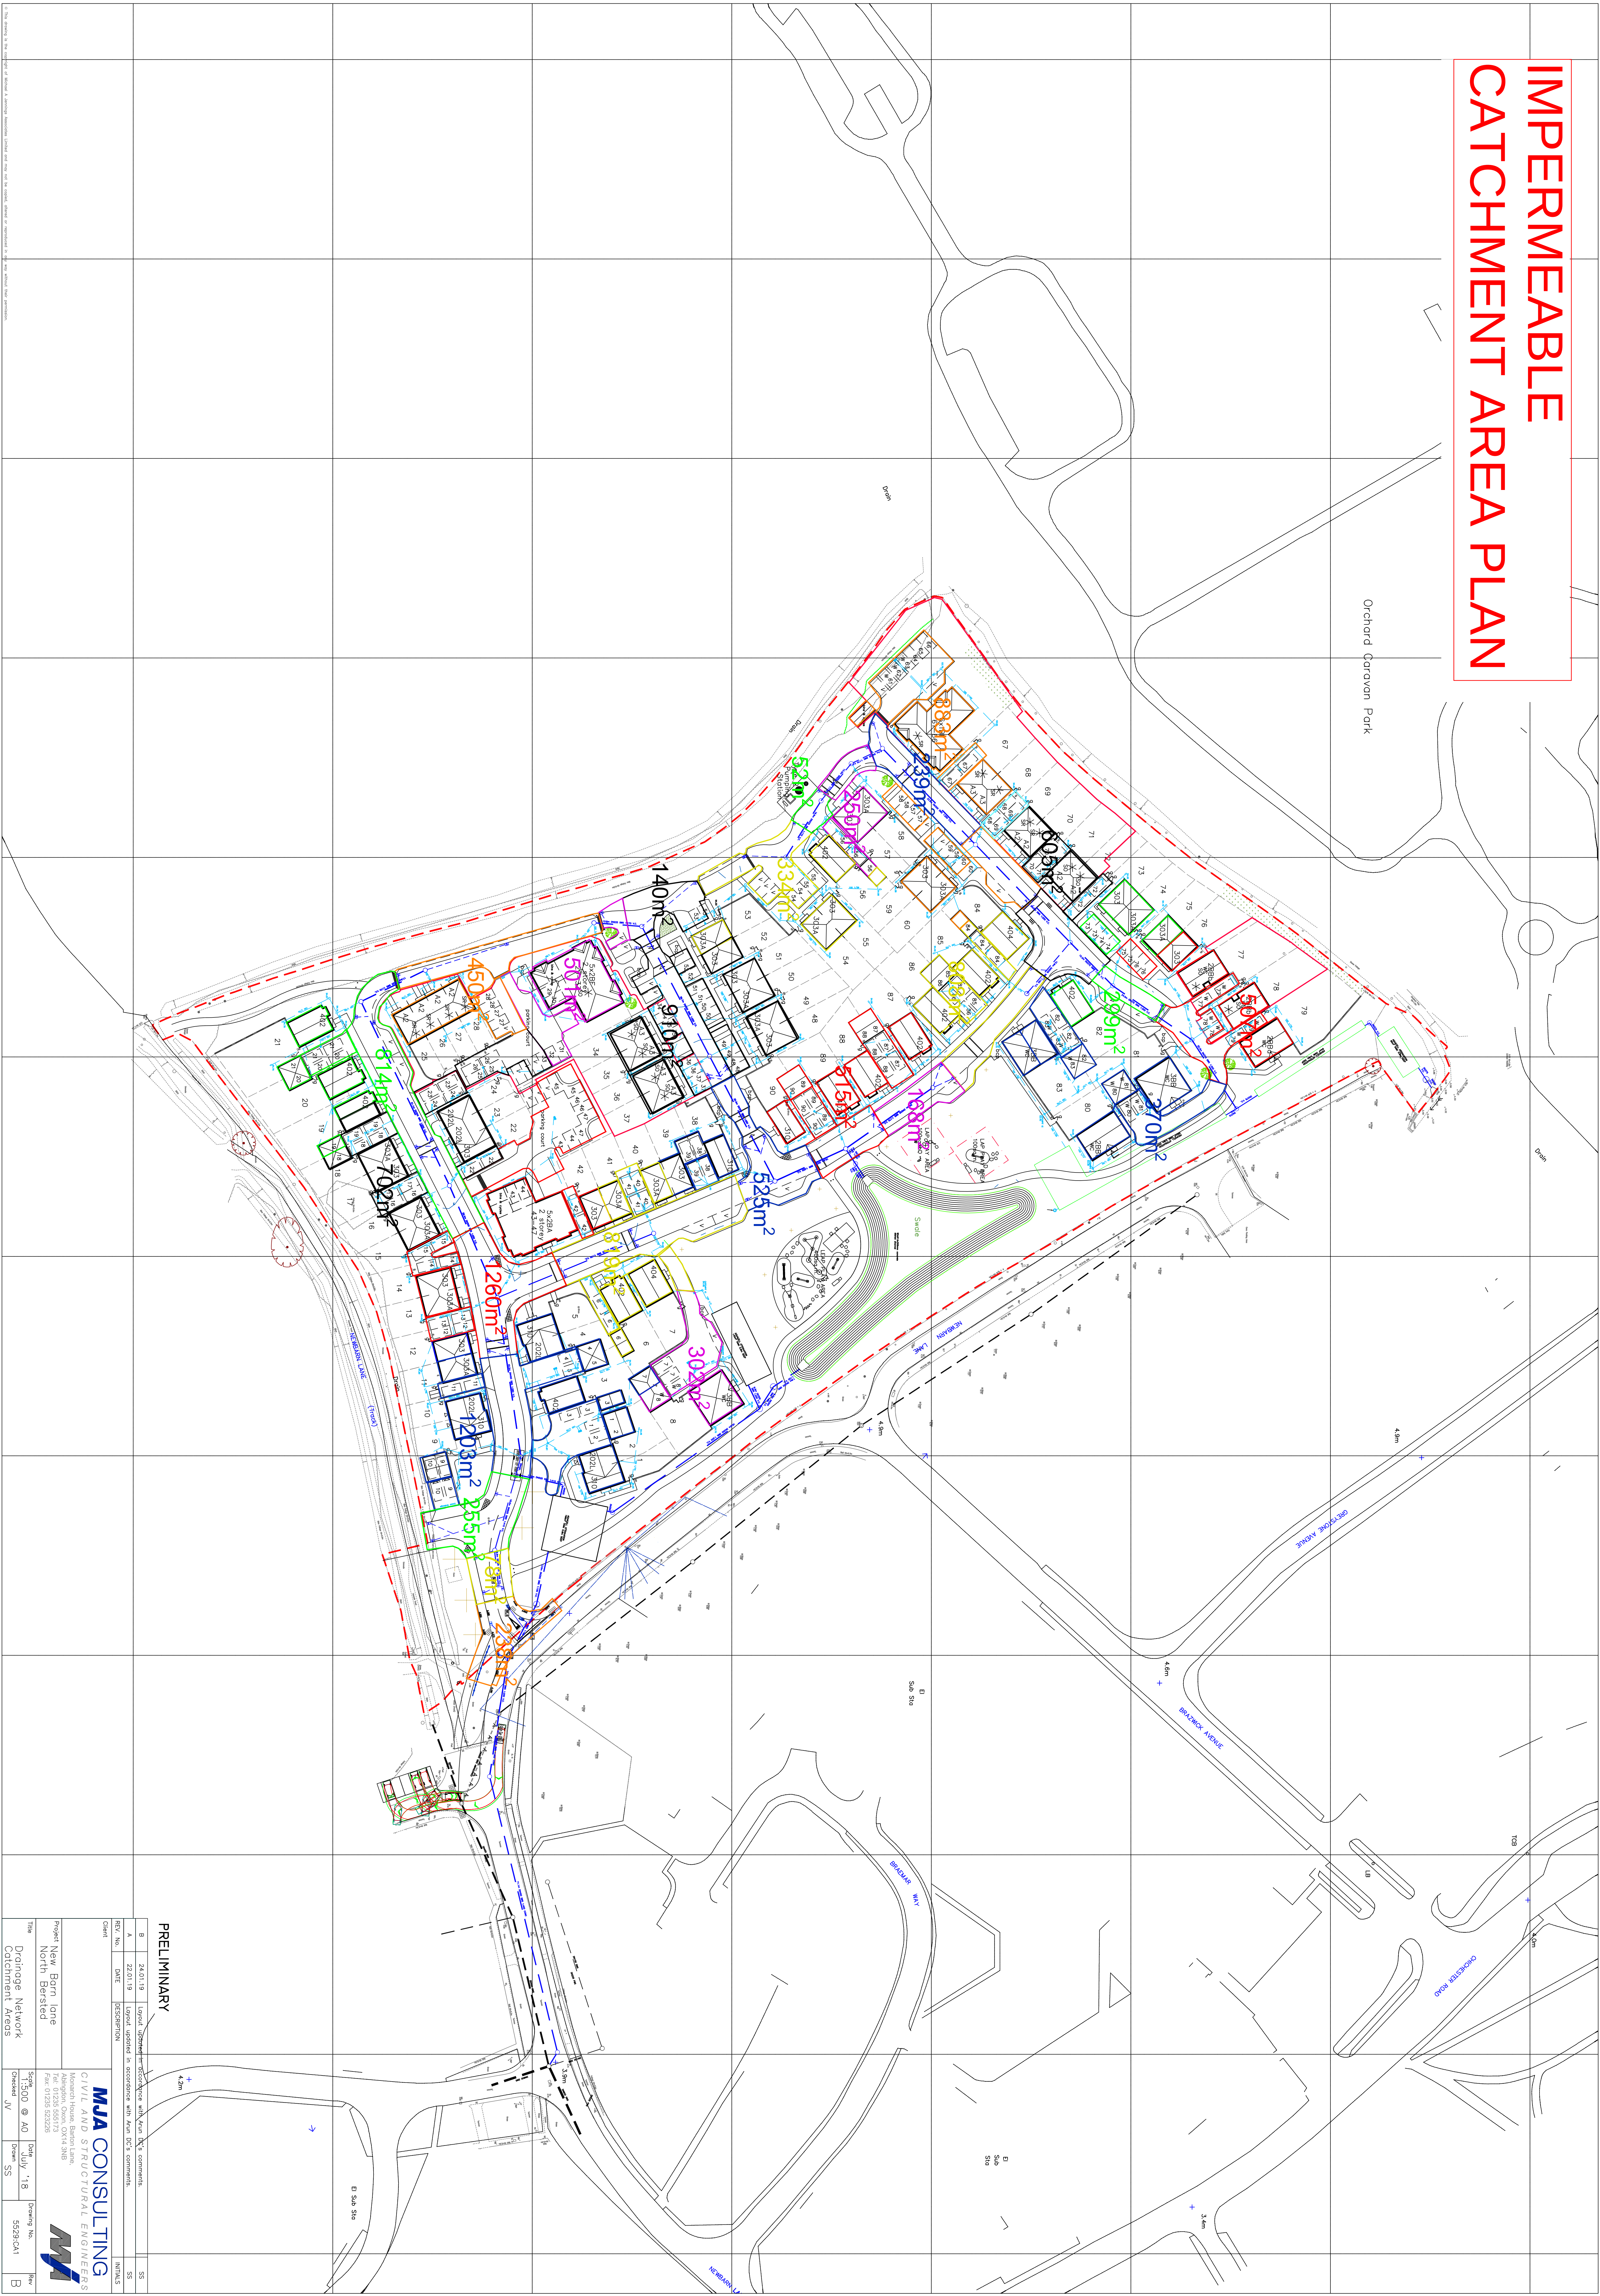

PRELIMINARY

REV. NO.	DATE	DESCRIPTION	INITIALS
A	22.01.19	LAYOUT	SS
