
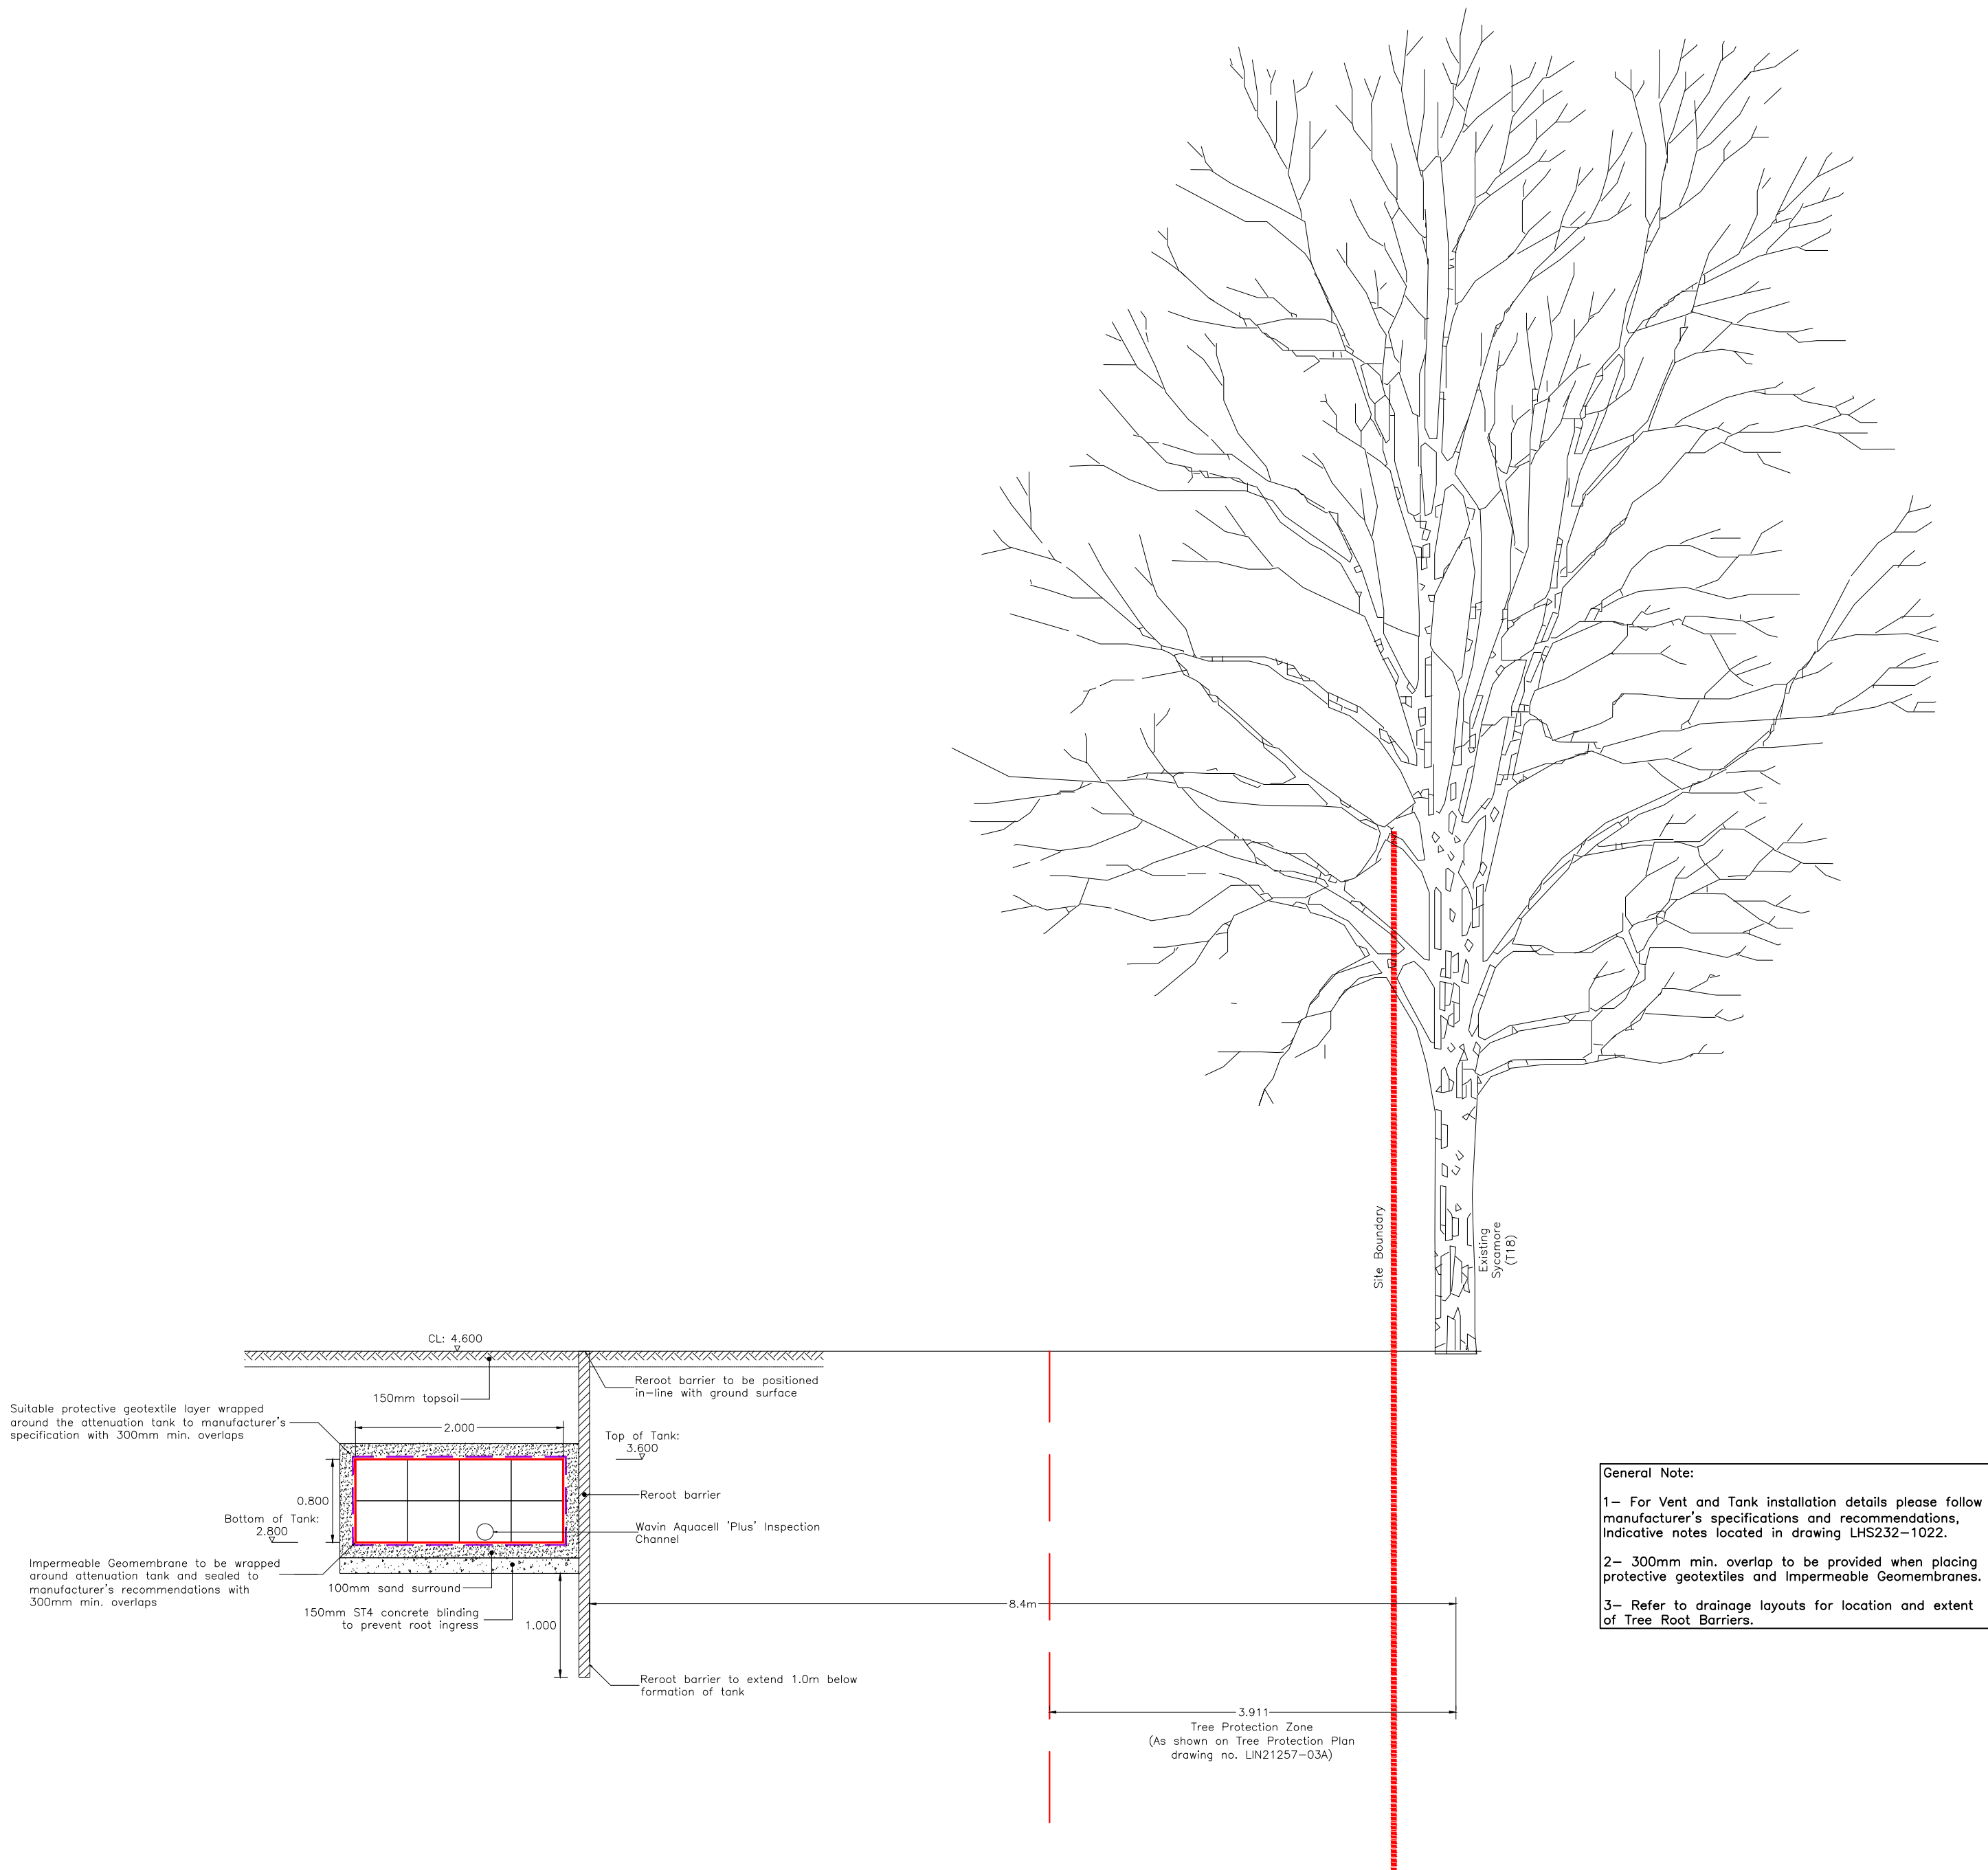


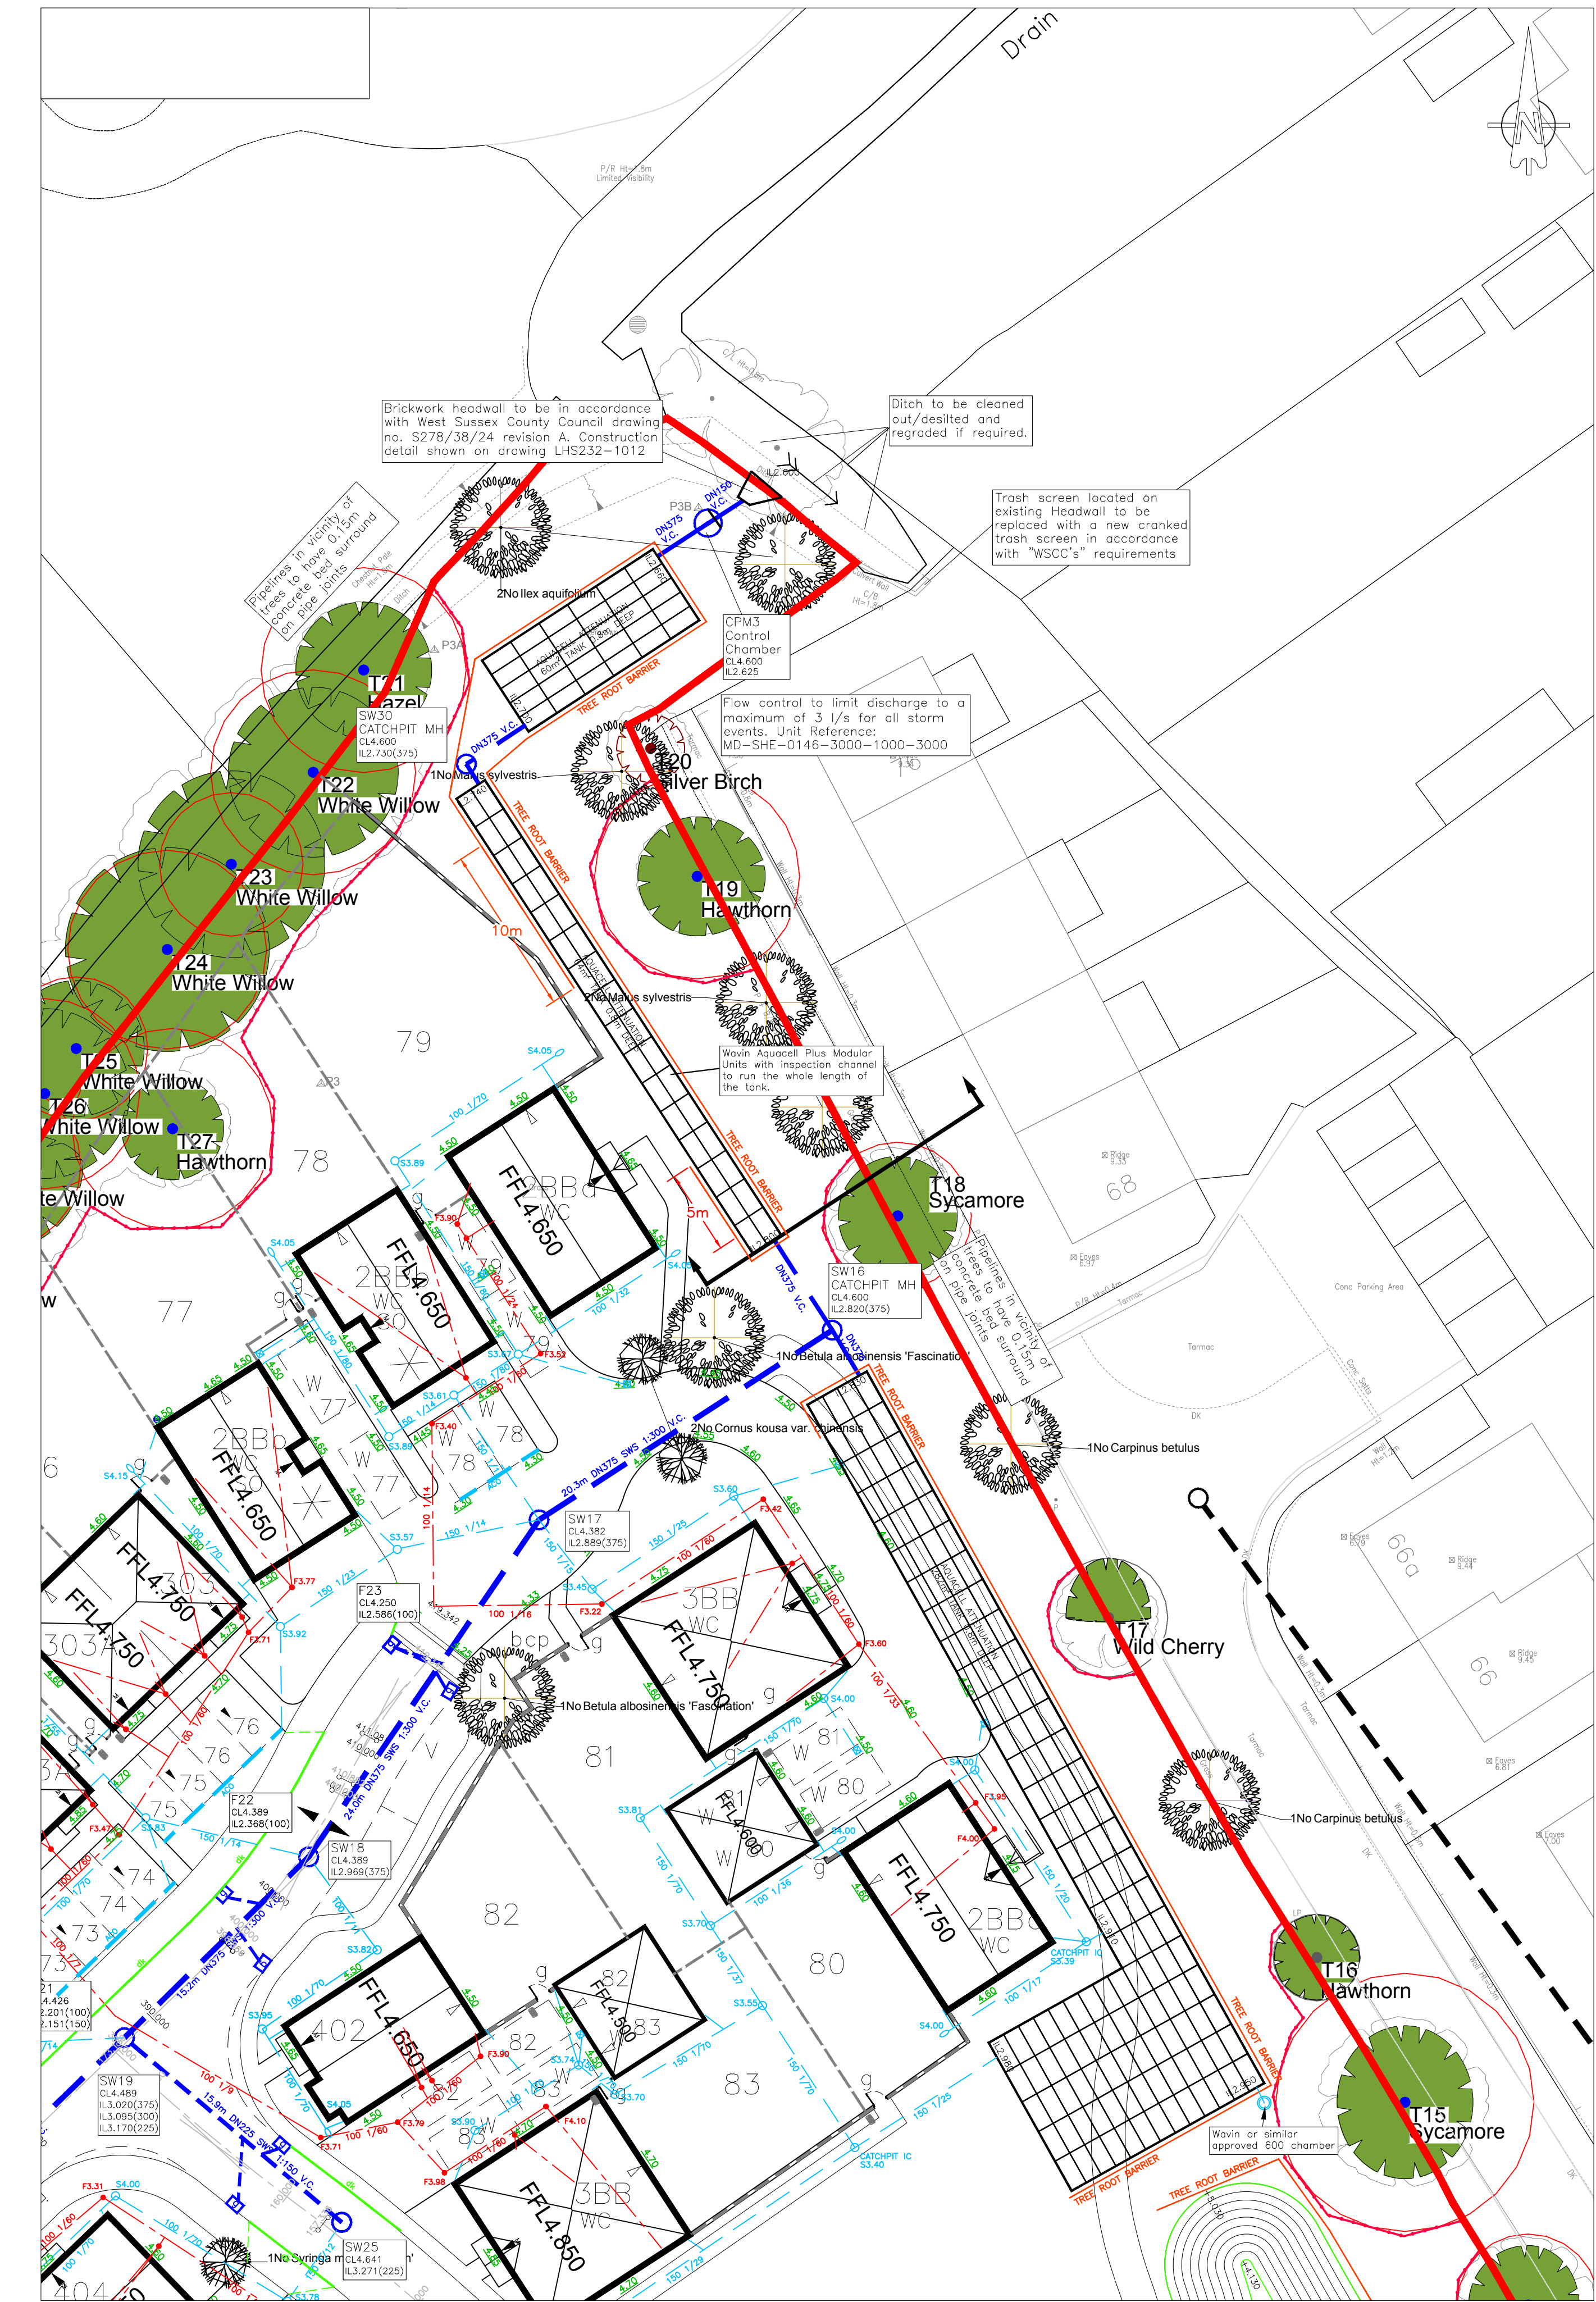

Reroot Barrier Detail
Scale 1:50

DRAFT

B	28.01.19	Position of protective geotextile membrane revised.	JRV
A	16.01.19	Extent of tree root protection barrier revised, depth of concrete blinding increased to 0.15m and concrete type altered to ST4.	JRV
REV. No.	DATE	DESCRIPTION	INITIALS
Client	MJA CONSULTING CIVIL AND STRUCTURAL ENGINEERS Monarch House, Barton Lane, Abingdon, Oxon, OX14 3NB Tel: 01235 555173 Fax: 01235 523226		
Project	New Barn lane North Bersted		
Title	Root Barrier Protection Detail	Scale As shown@A1	Date Dec'18
Checked	KTG	Drawn	JW
Drawing No.	LHS232-1013	Rev	B