

DO NOT SCALE THIS DRAWING - USE DIMENSIONS


The Contractor is to check and verify all dimensions on site before starting work and report any omissions or errors.

This drawing is to be read in conjunction with all relevant consultants and specialists drawings.

This drawing is copyright

This drawing is issued for the sole and exclusive use of the named recipient. Distribution to any third party is on the strict understanding that no liability is accepted by bcr-infinity architects for any discrepancies, errors or omissions that may be present, and no guarantee is offered as to the accuracy of information shown.

REVISION HISTORY			
REV	DESCRIPTION	DATE	APPROVED

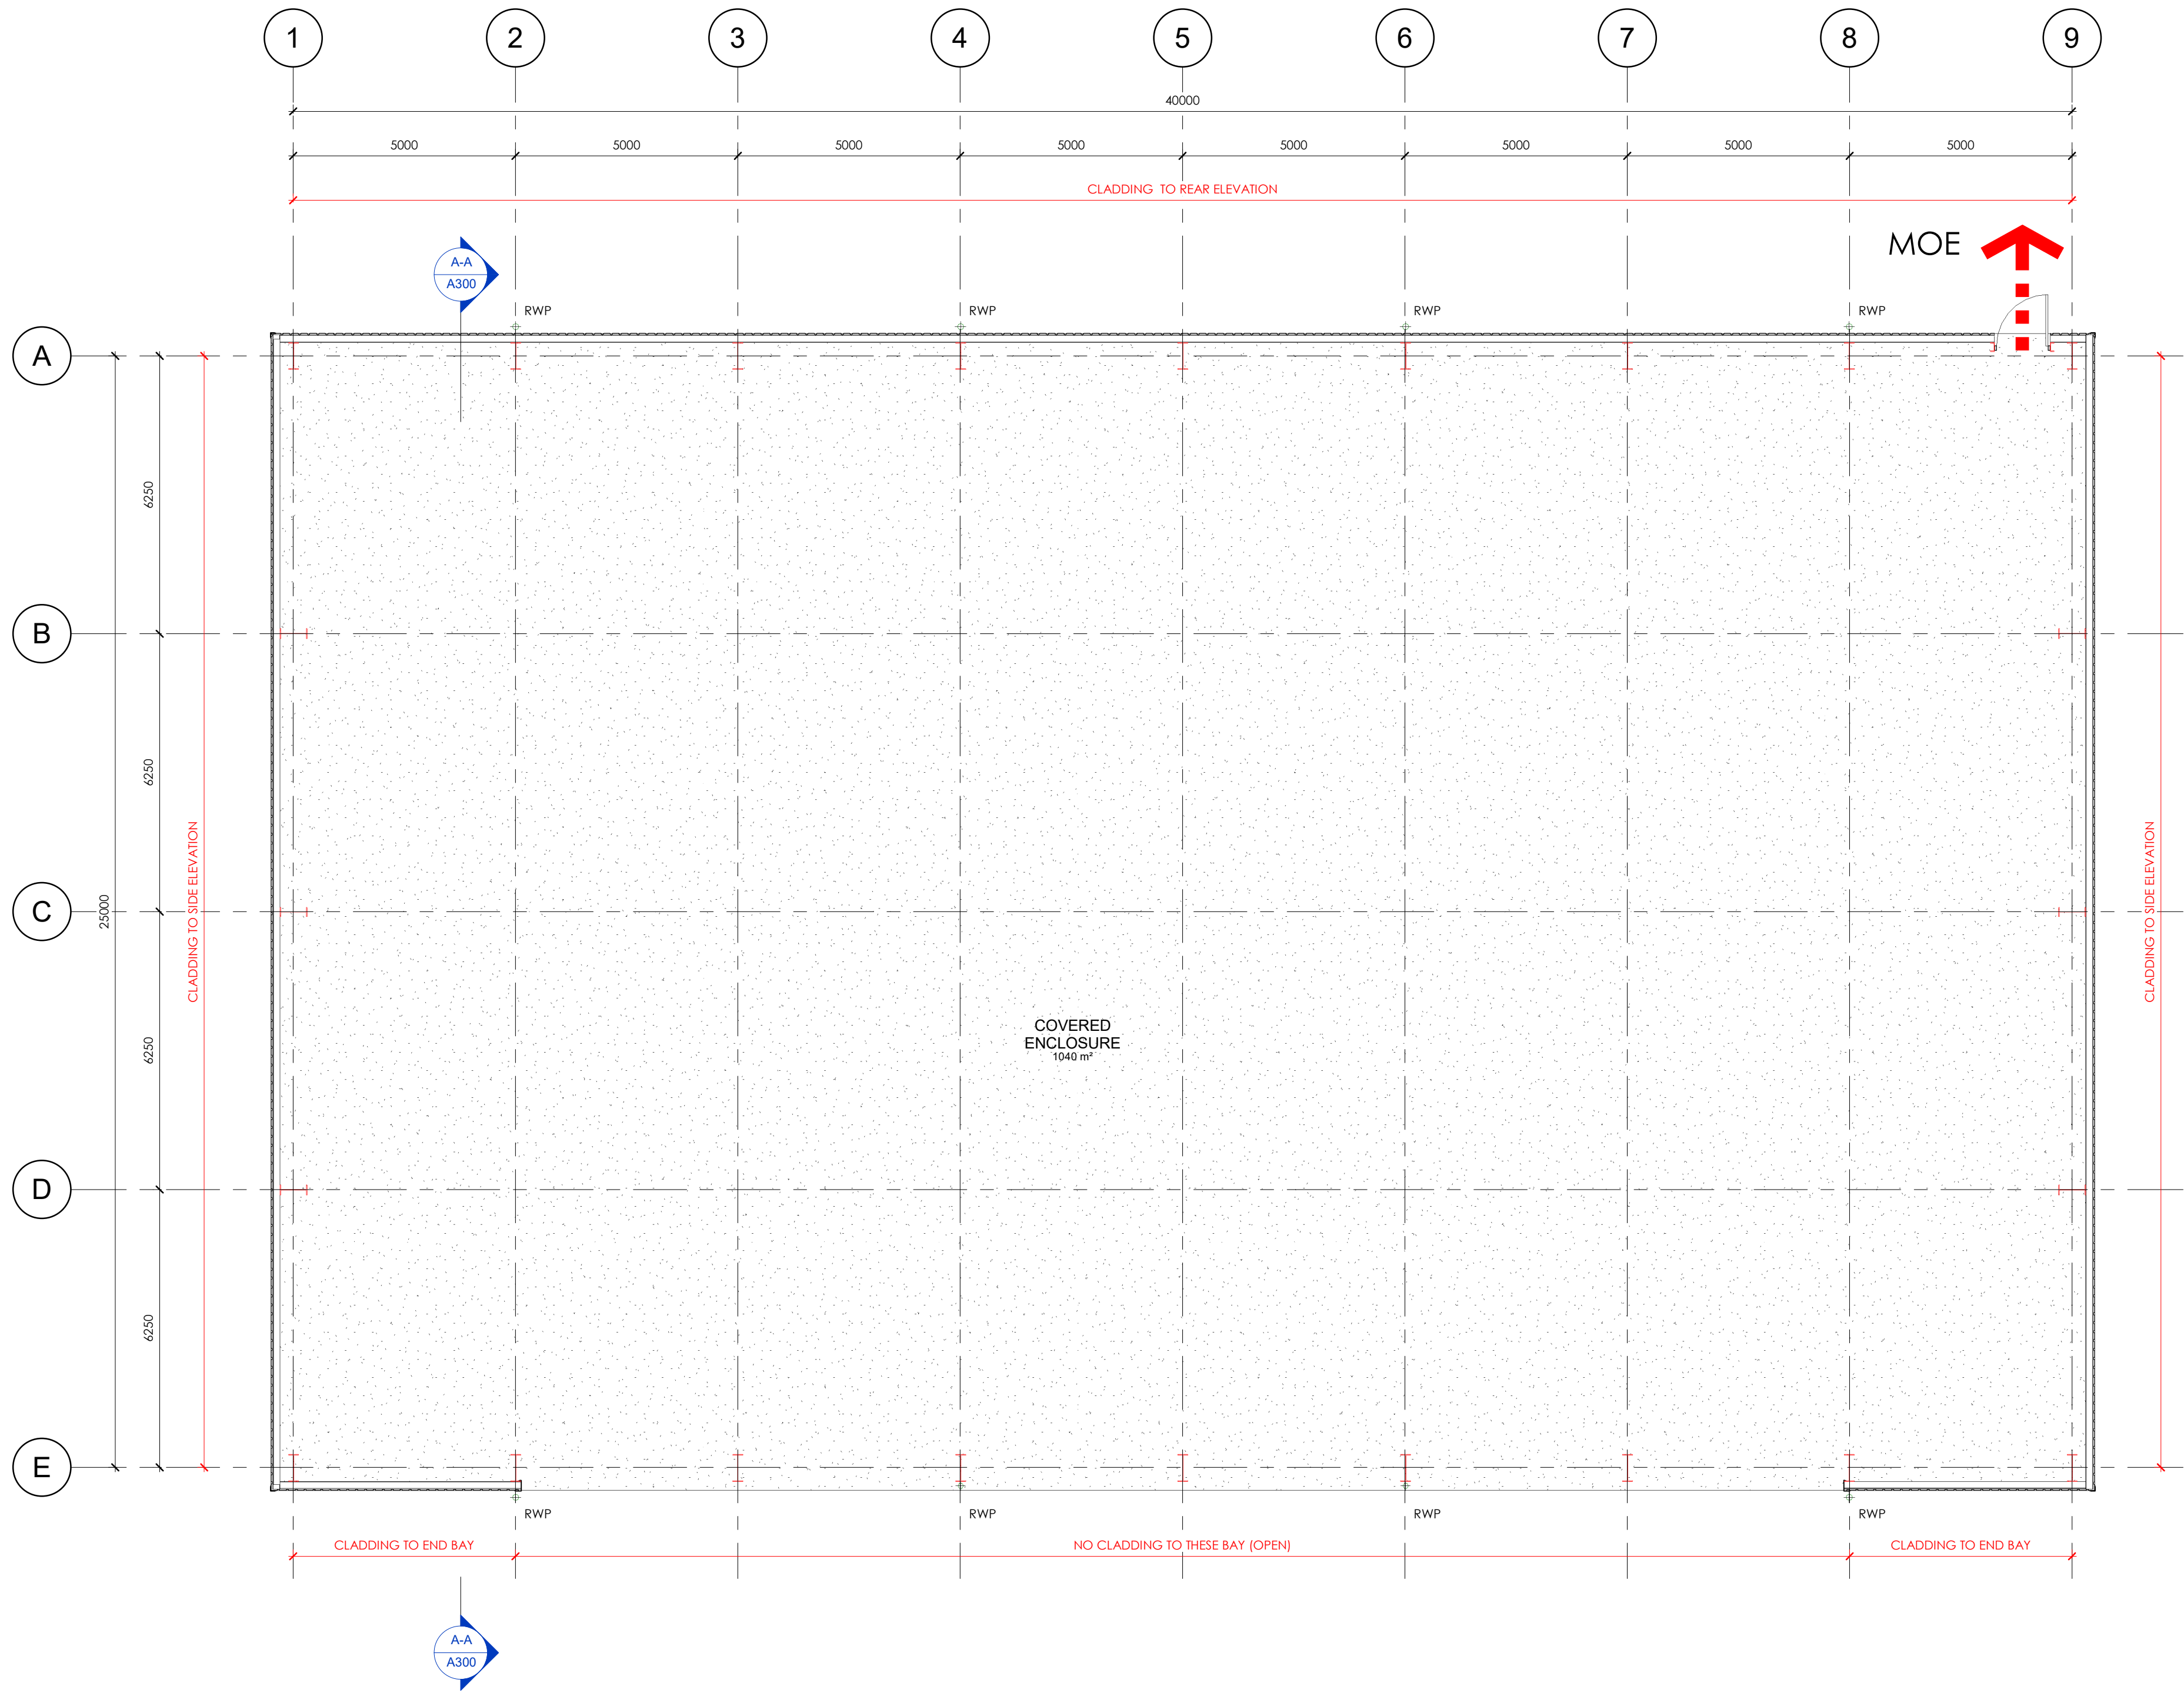

GROUND FLOOR GA PLAN
1 : 100



Contractor

Glencar
CONSTRUCTION

bcr·infinityarchitects

RIBA 
Chartered Practice

Cambridge:
1 Wellington street
CB1 1HW
T01223 366717

Bury St Edmunds:
8 Angel Hill
IP33 1UZ
T01284 727710

www.bcr-infinityarchitects.co.uk
e: studio@bcr-infinityarchitects.co.uk

Client
GLENCAR CONSTRUCTION

Project
ROLLS ROYCE - COVERED ENCLOSURE

Drawing Title:
GROUND FLOOR GA PLAN

Drawing Status:
PRELIMINARY

Drawing Number:
RR_CE - BCRI - XX - 00 - DR - A - A101

Project No:	Stage:	Rev:	Drawn:	Checked:	Scale @ A1:
-			ESL	MEG	
Status:				Date:	Scale @ A3:
S0 - Initial status				21.05.21	