


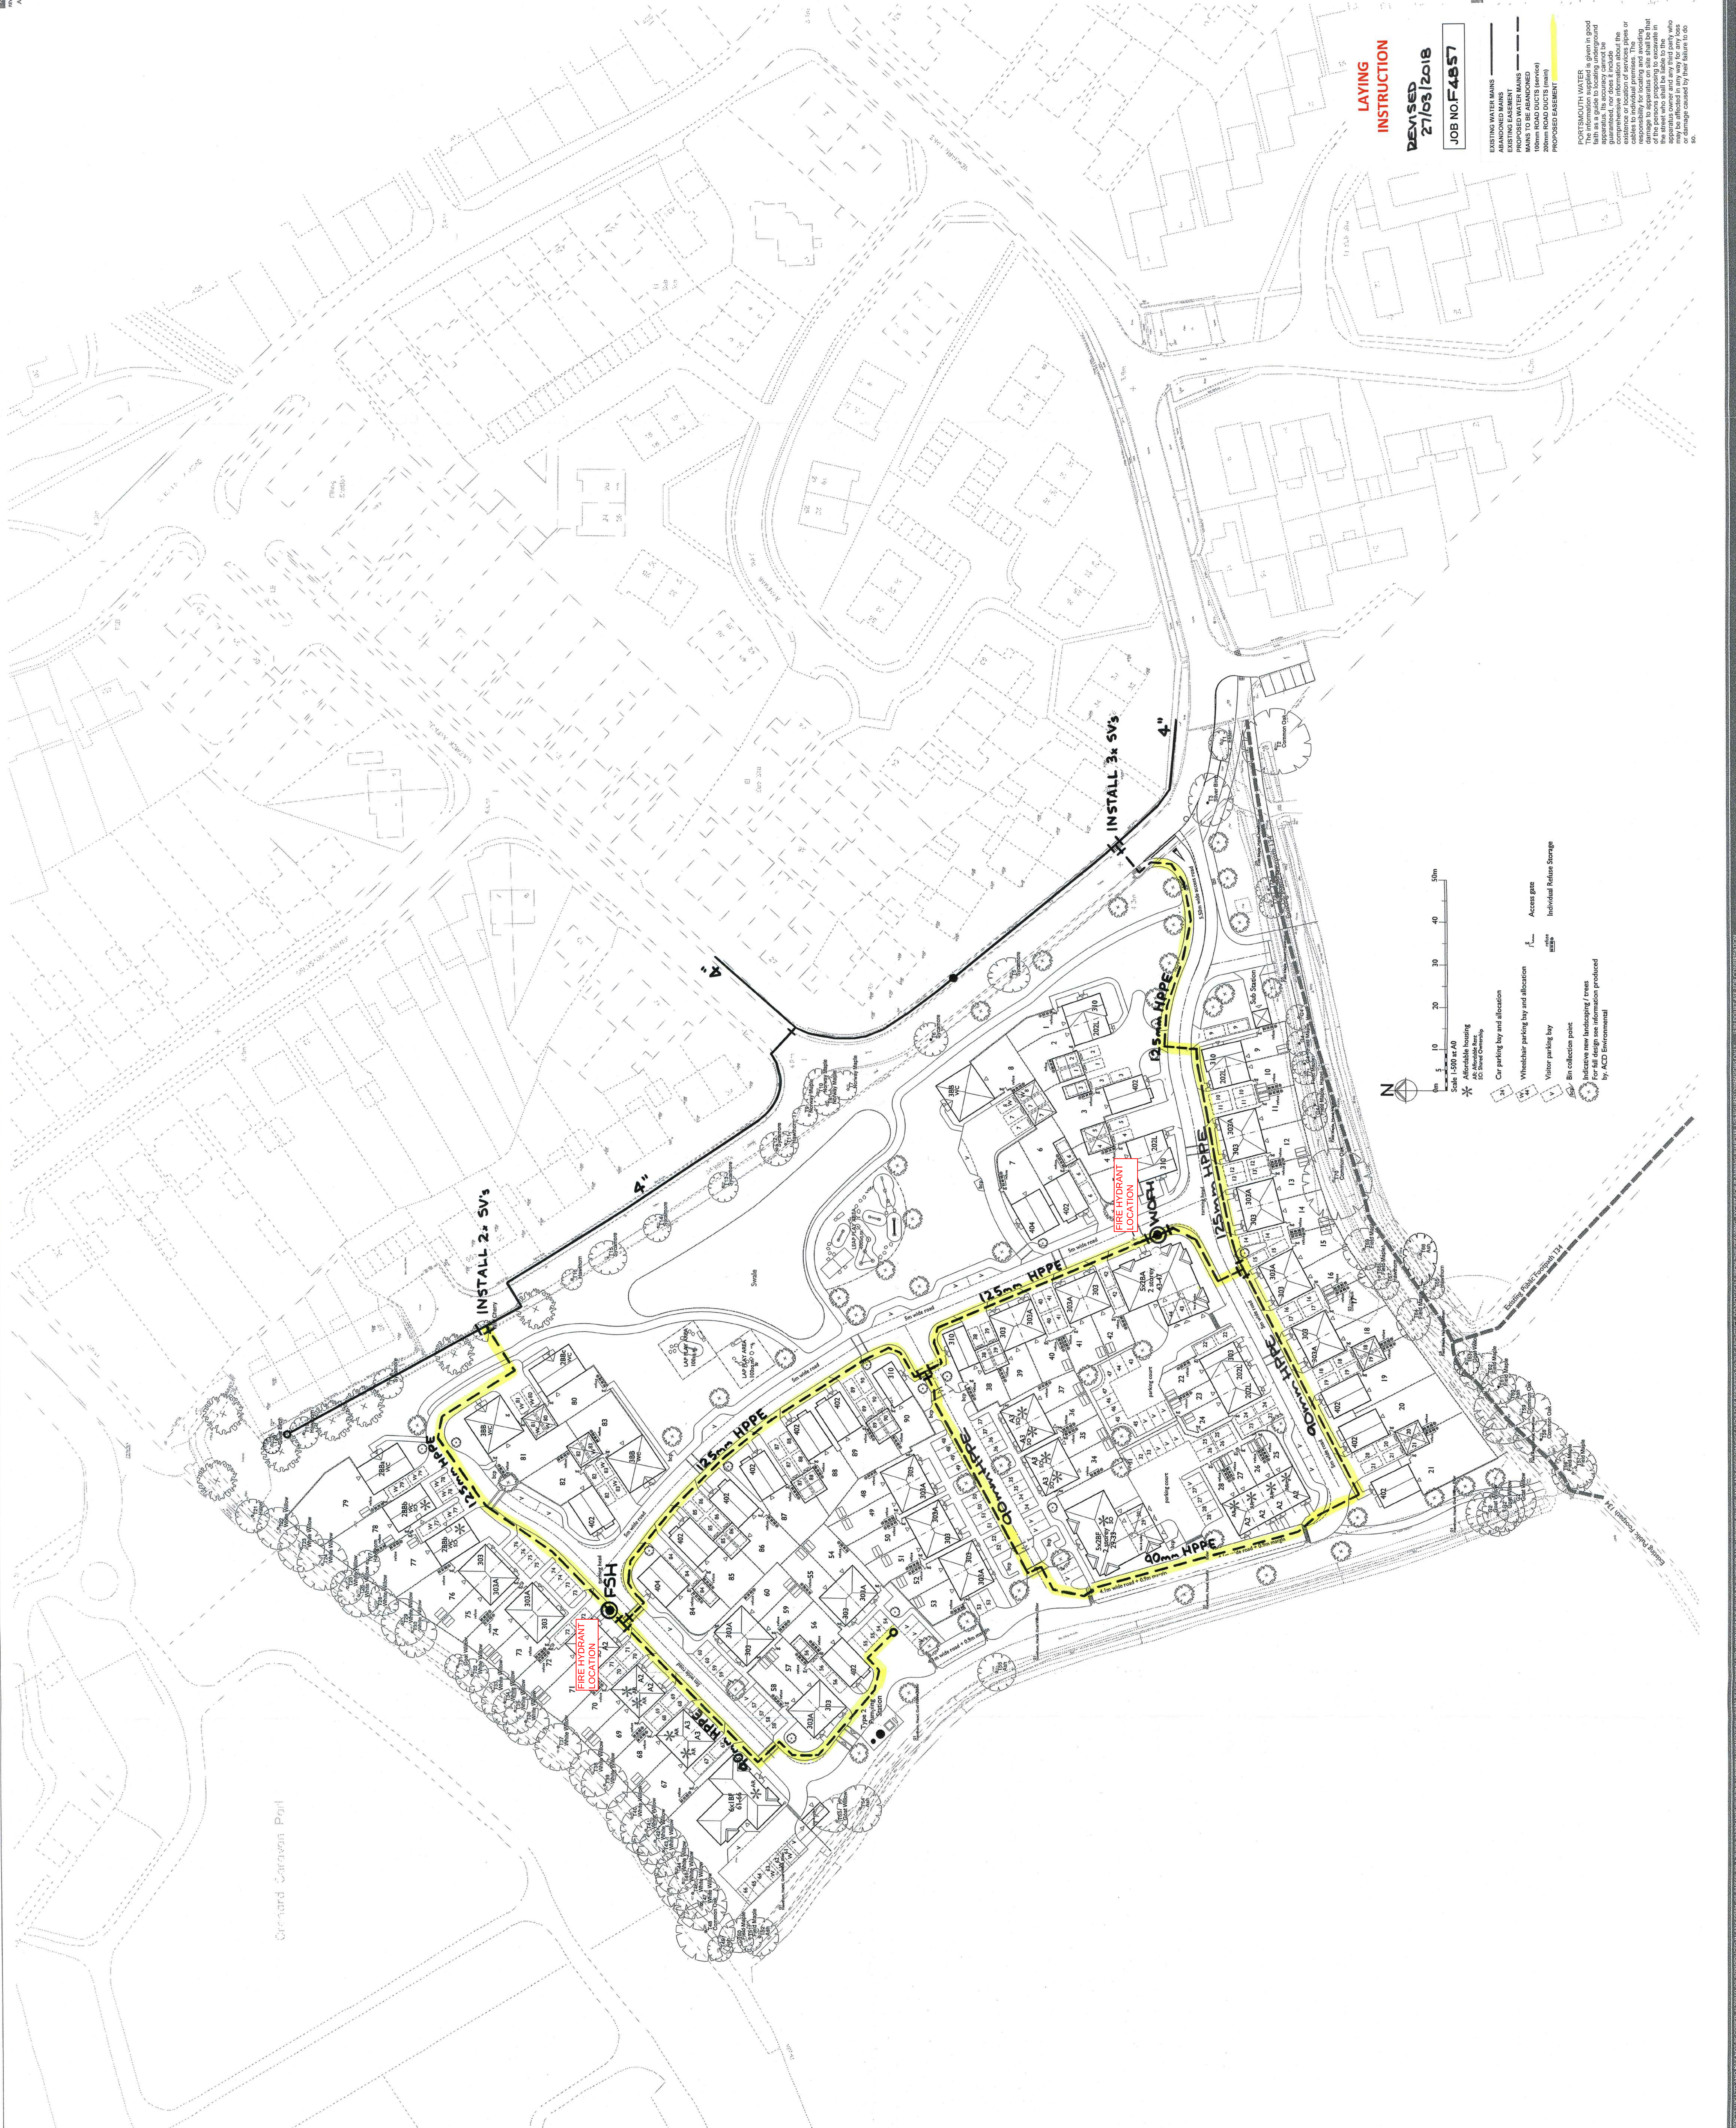

LAYING INSTRUCTION
REVISED 27/03/2018
JOB NO F4857

- EXISTING WATER MAINS
- ABANDONED MAINS
- PROPOSED WATER MAINS
- MAINS TO BE ABANDONED
- 300mm ROAD DUCTS (HUNT)
- PROPOSED EASEMENT

PORTSMOUTH WATER
This plan is given in good faith as a guide to locating underground water mains. It does not constitute a guarantee, nor does it include any liability for the existence or location of services, pipes or conduits. The user is responsible for checking the existence of services and for any damage caused by their failure to do so.

North Arrow

Scale 1:500 = 1m

Car parking bay and allocation

Wheelchair parking bay and allocation

Visitor parking bay

Bin collection point

Indicative new landscaping / trees

Access gate

Individual Refuse Storage

For full design see information produced by ACC Environment