


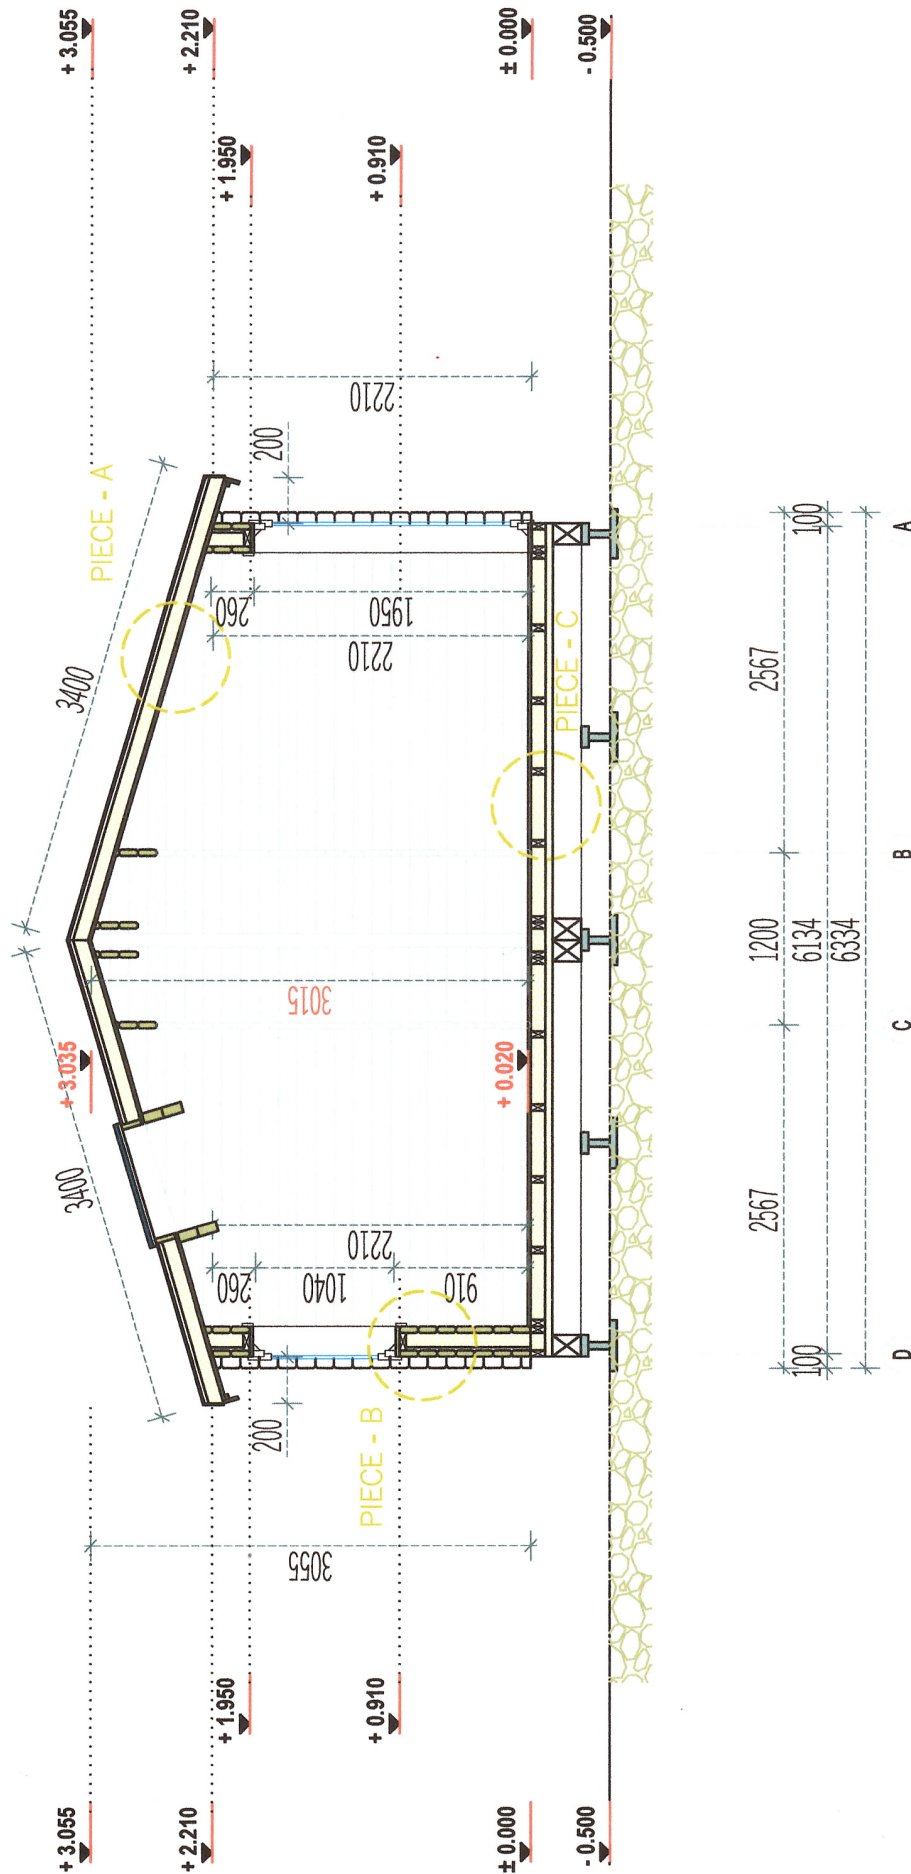

	2018-07-02	Interior area	68.15 m ²	Wall thickness		44+150+44	L.P.	Paper size / scale				A4 / 1:50	
	No.L_32728	Built-up area	78.00 m ²	Built height		min max	0 3055					4 m 3 m 2 cm 6 cm 4 cm 8 cm	
		Roof angle	15.5 °										
	SECTIONAL A-A	Roof area	93.00 m ²	▲		910							