




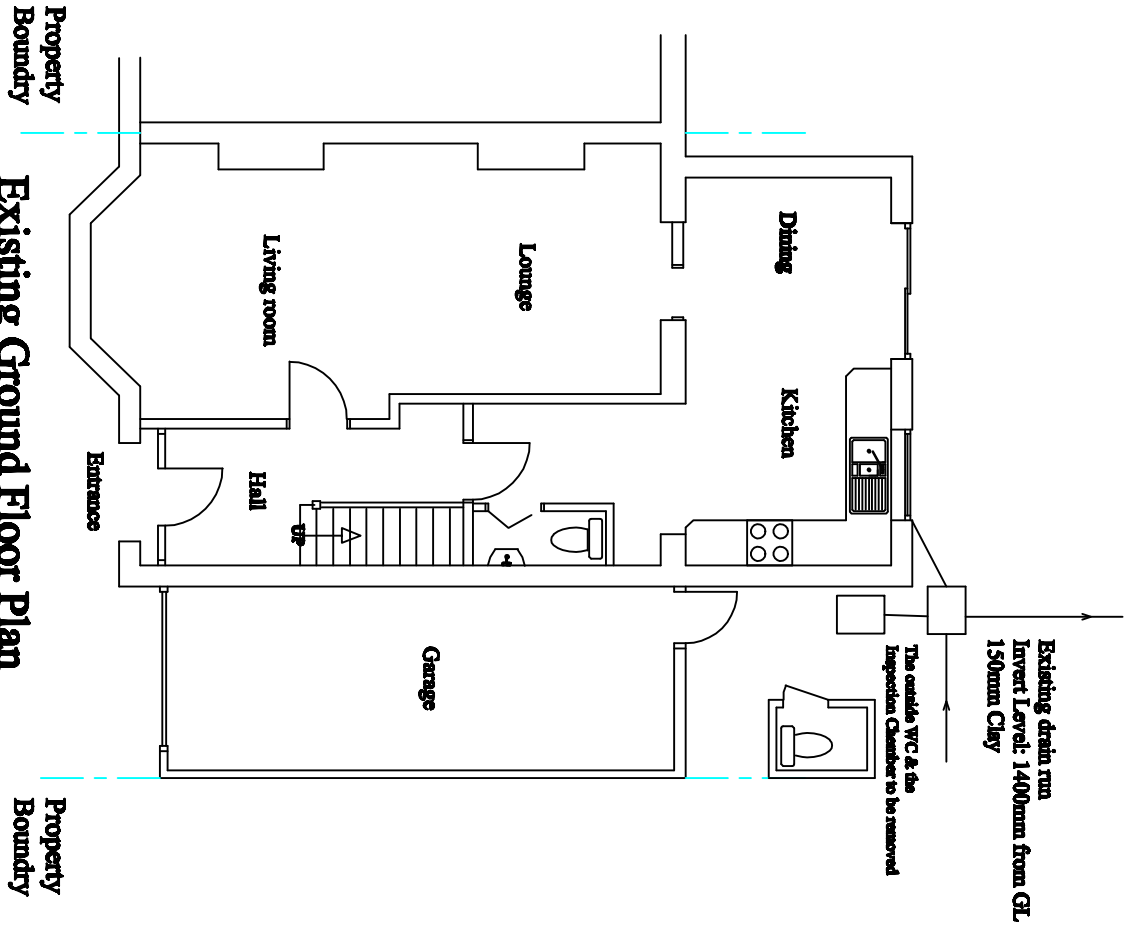


Existing Ground Floor Plan

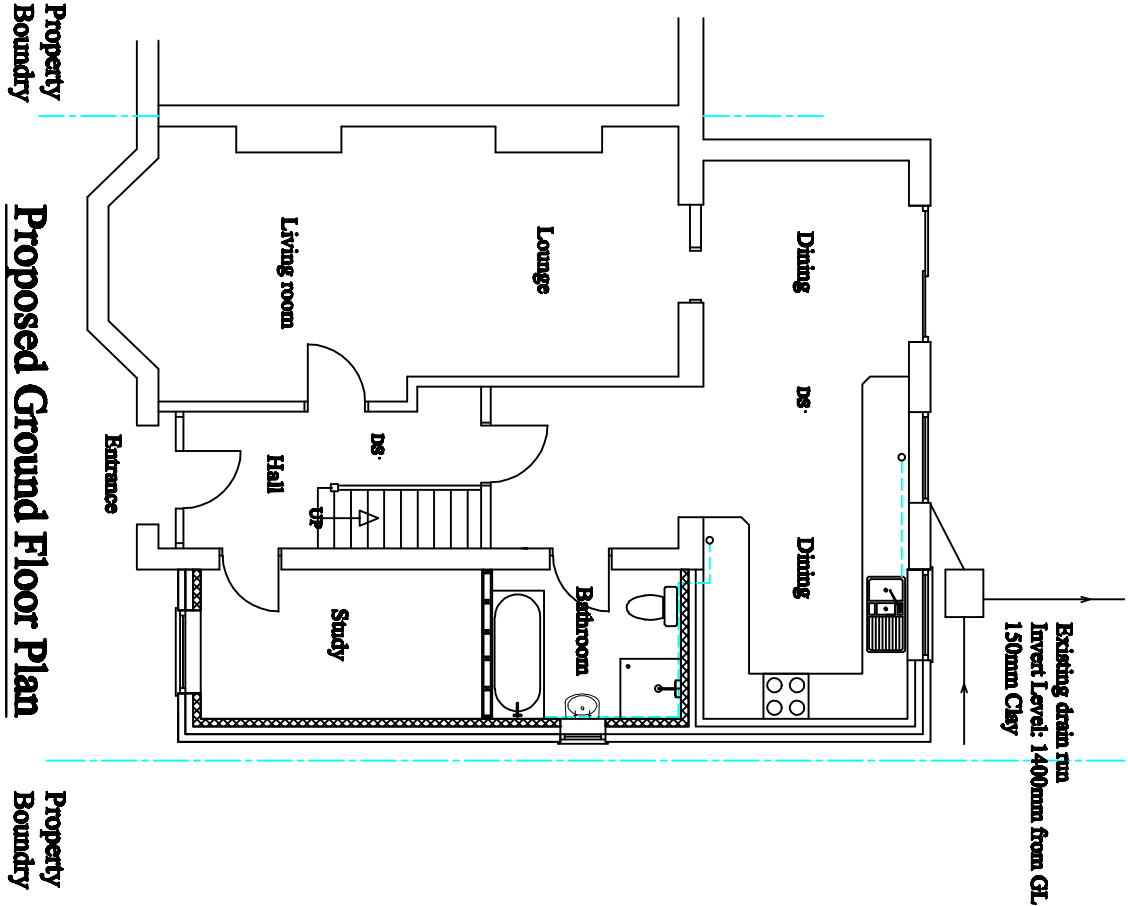


Proposed Ground Floor Plan

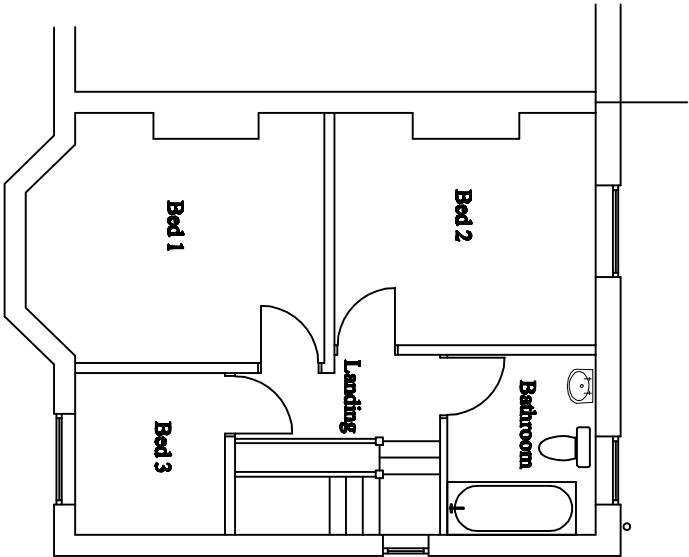

Existing First Floor Plan

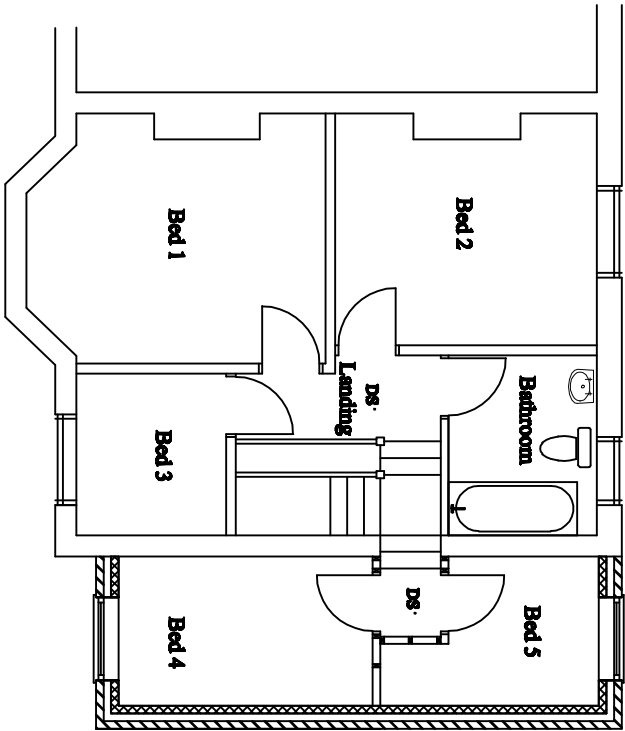

Proposed First Floor Plan

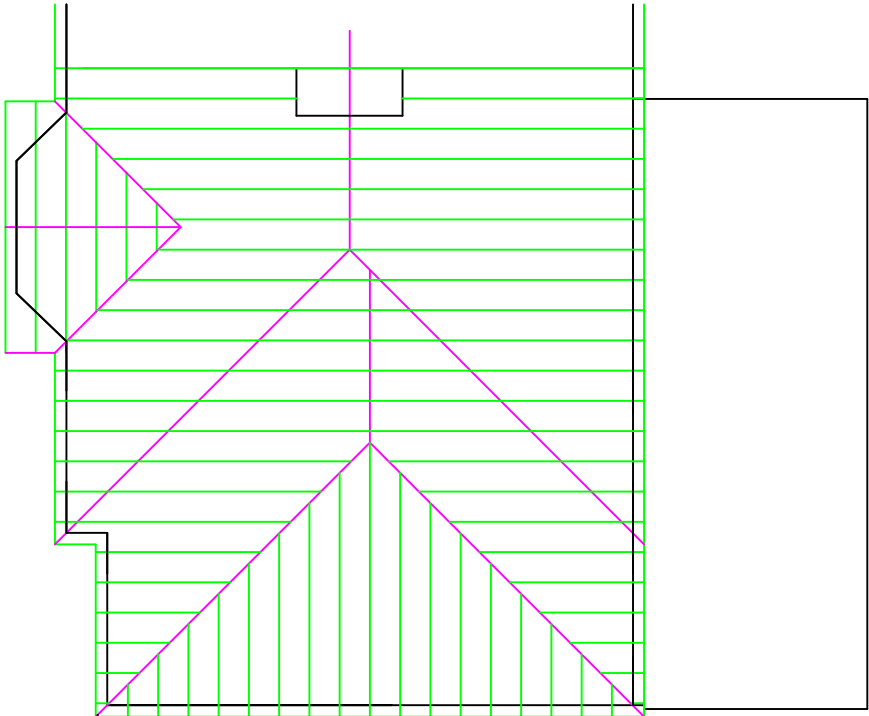

Proposed Roof Plan

Aldwick Construction & Design

Cowley Gap, 17 Cowley Road, Chichester, PO19 1XB
Tel : 01243 779101, Mobile: 07970727606, Fax: 01243 779161
Email: info@aldwick.co.uk

Fairhead Asrahi

PROJECT			
Proposed two side and single storey rear extension 13 Newtown Avenue, Bognor Regs.			
TITLE			
Existing & Proposed Plans			
CLIENT			
Mr Abdul Alk			
SCALE		DATE	
1:100		14/09/2014	
DRAWING NO.		REV.	
132 - 01		12/10/2014	