




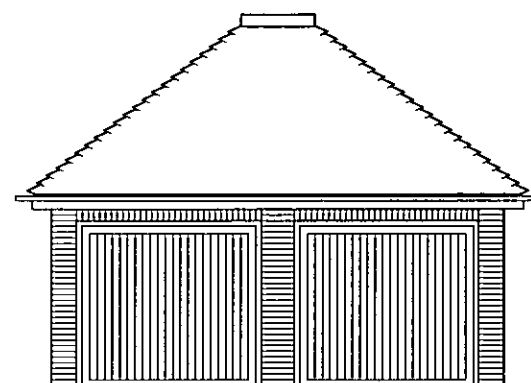


Front Elevation

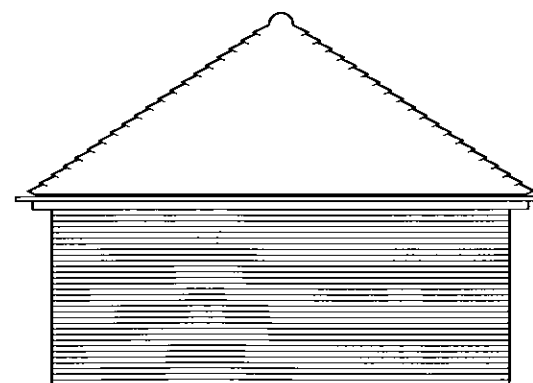


Side Elevation

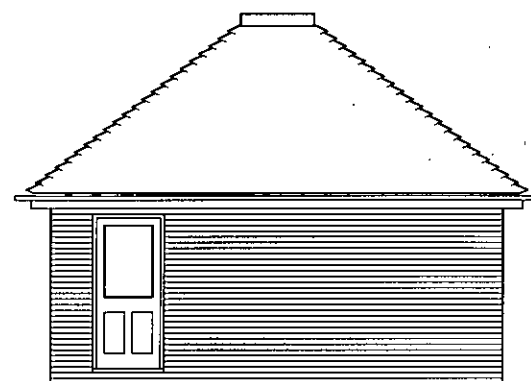

Rear Elevation

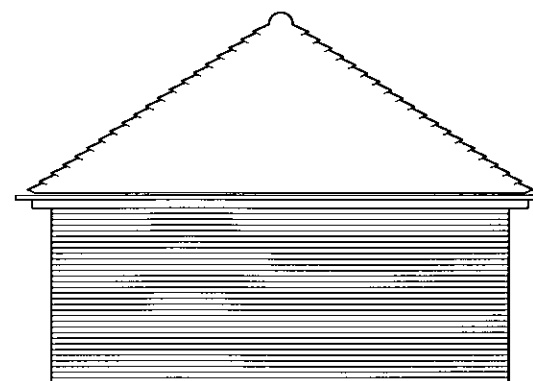

Side Elevation

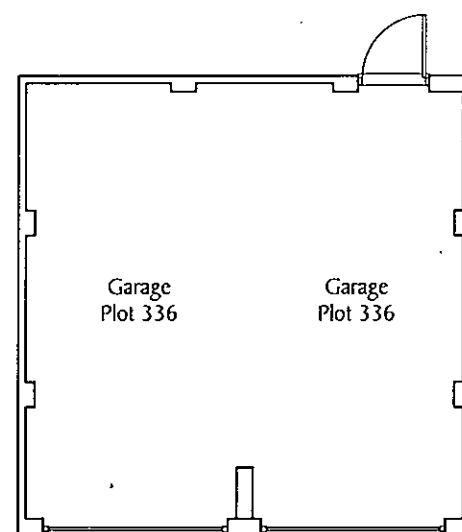

Floor Plan

SCALE 1:100@A3

| REV | DATE | REVISION |
|-----|------|----------|
|     |      |          |

| REV | DATE | REVISION |
|-----|------|----------|
|     |      |          |

DEVELOPMENT

PHASES 4C  
CHICHESTER ROAD  
NORTH BERSTED

DRAWN  
NAM

DATE  
OCTOBER 2018

DRAWING TITLE

PLOT 336  
GARAGE FLOOR PLANS & ELEVATIONS

DRG NO.

S814/Ph4c/P336/GD

REVISION

**Berkeley**  
Designed for life

Berkeley Homes (Southern) Limited  
Berkeley House, Bay Tree Avenue  
Leatherhead  
Surrey, KT22 7UE  
Tel: (01372) 370400