
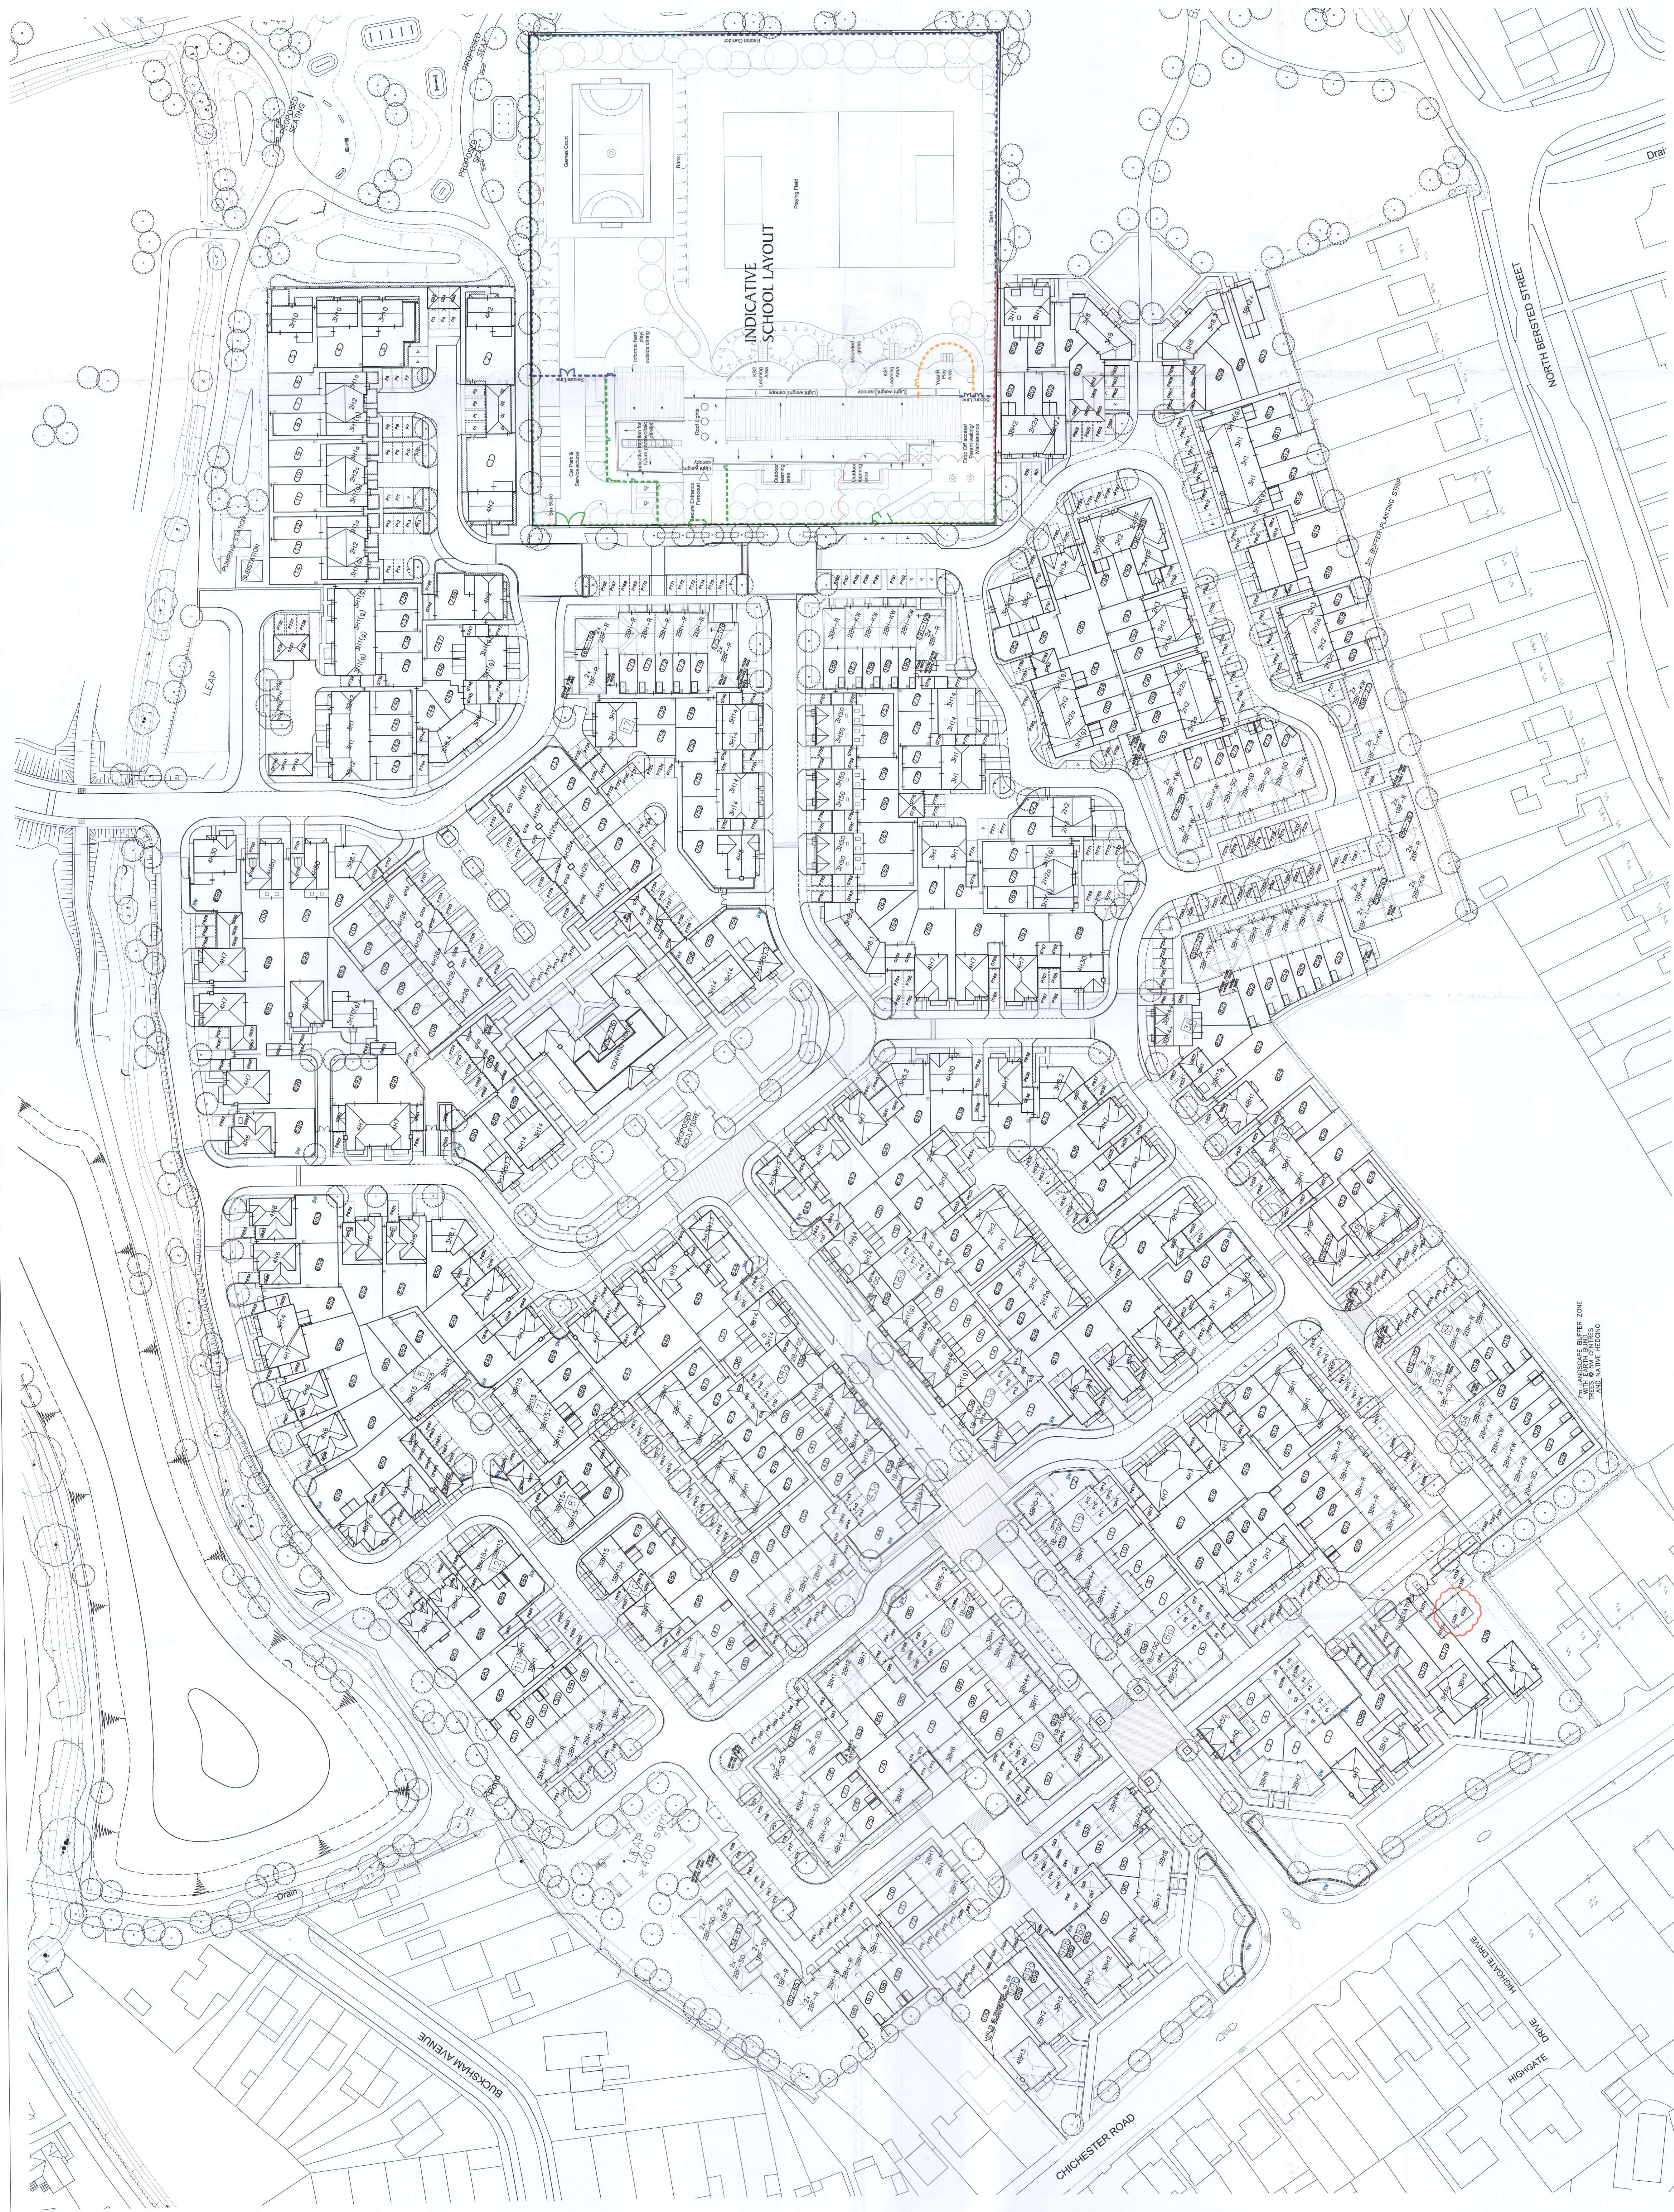


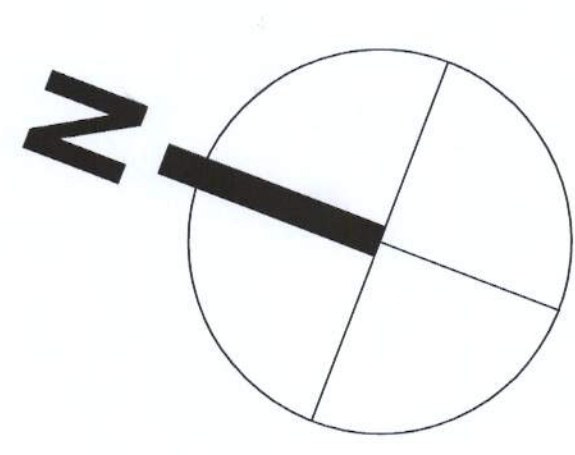

A 18/01/18 Change to Plot 33a revised.

REV	DATE	REVISION
1	18/01/18	Change to Plot 33a revised.

DESIGNER SITE 6 CHICHESTER ROAD NORTH BERSTED
--

DRAWING TITLE SITE LAYOUT - PHASE 4c

Berkeley Designed for life Berkeley Homes Southern Limited Berkeley Homes Office Surrey, KT22 7UE Tel: 01753 799400

DRAWN NAM	CHECKED
DATE JANUARY 2016	SCALE 1:500@A0
PROJECT NO. SS14/PH4c/01	REV. A

IN LANDSCAPE BUFFER ZONE
NEEDS & SUP CENTRES
REPLANTING REQUIRED