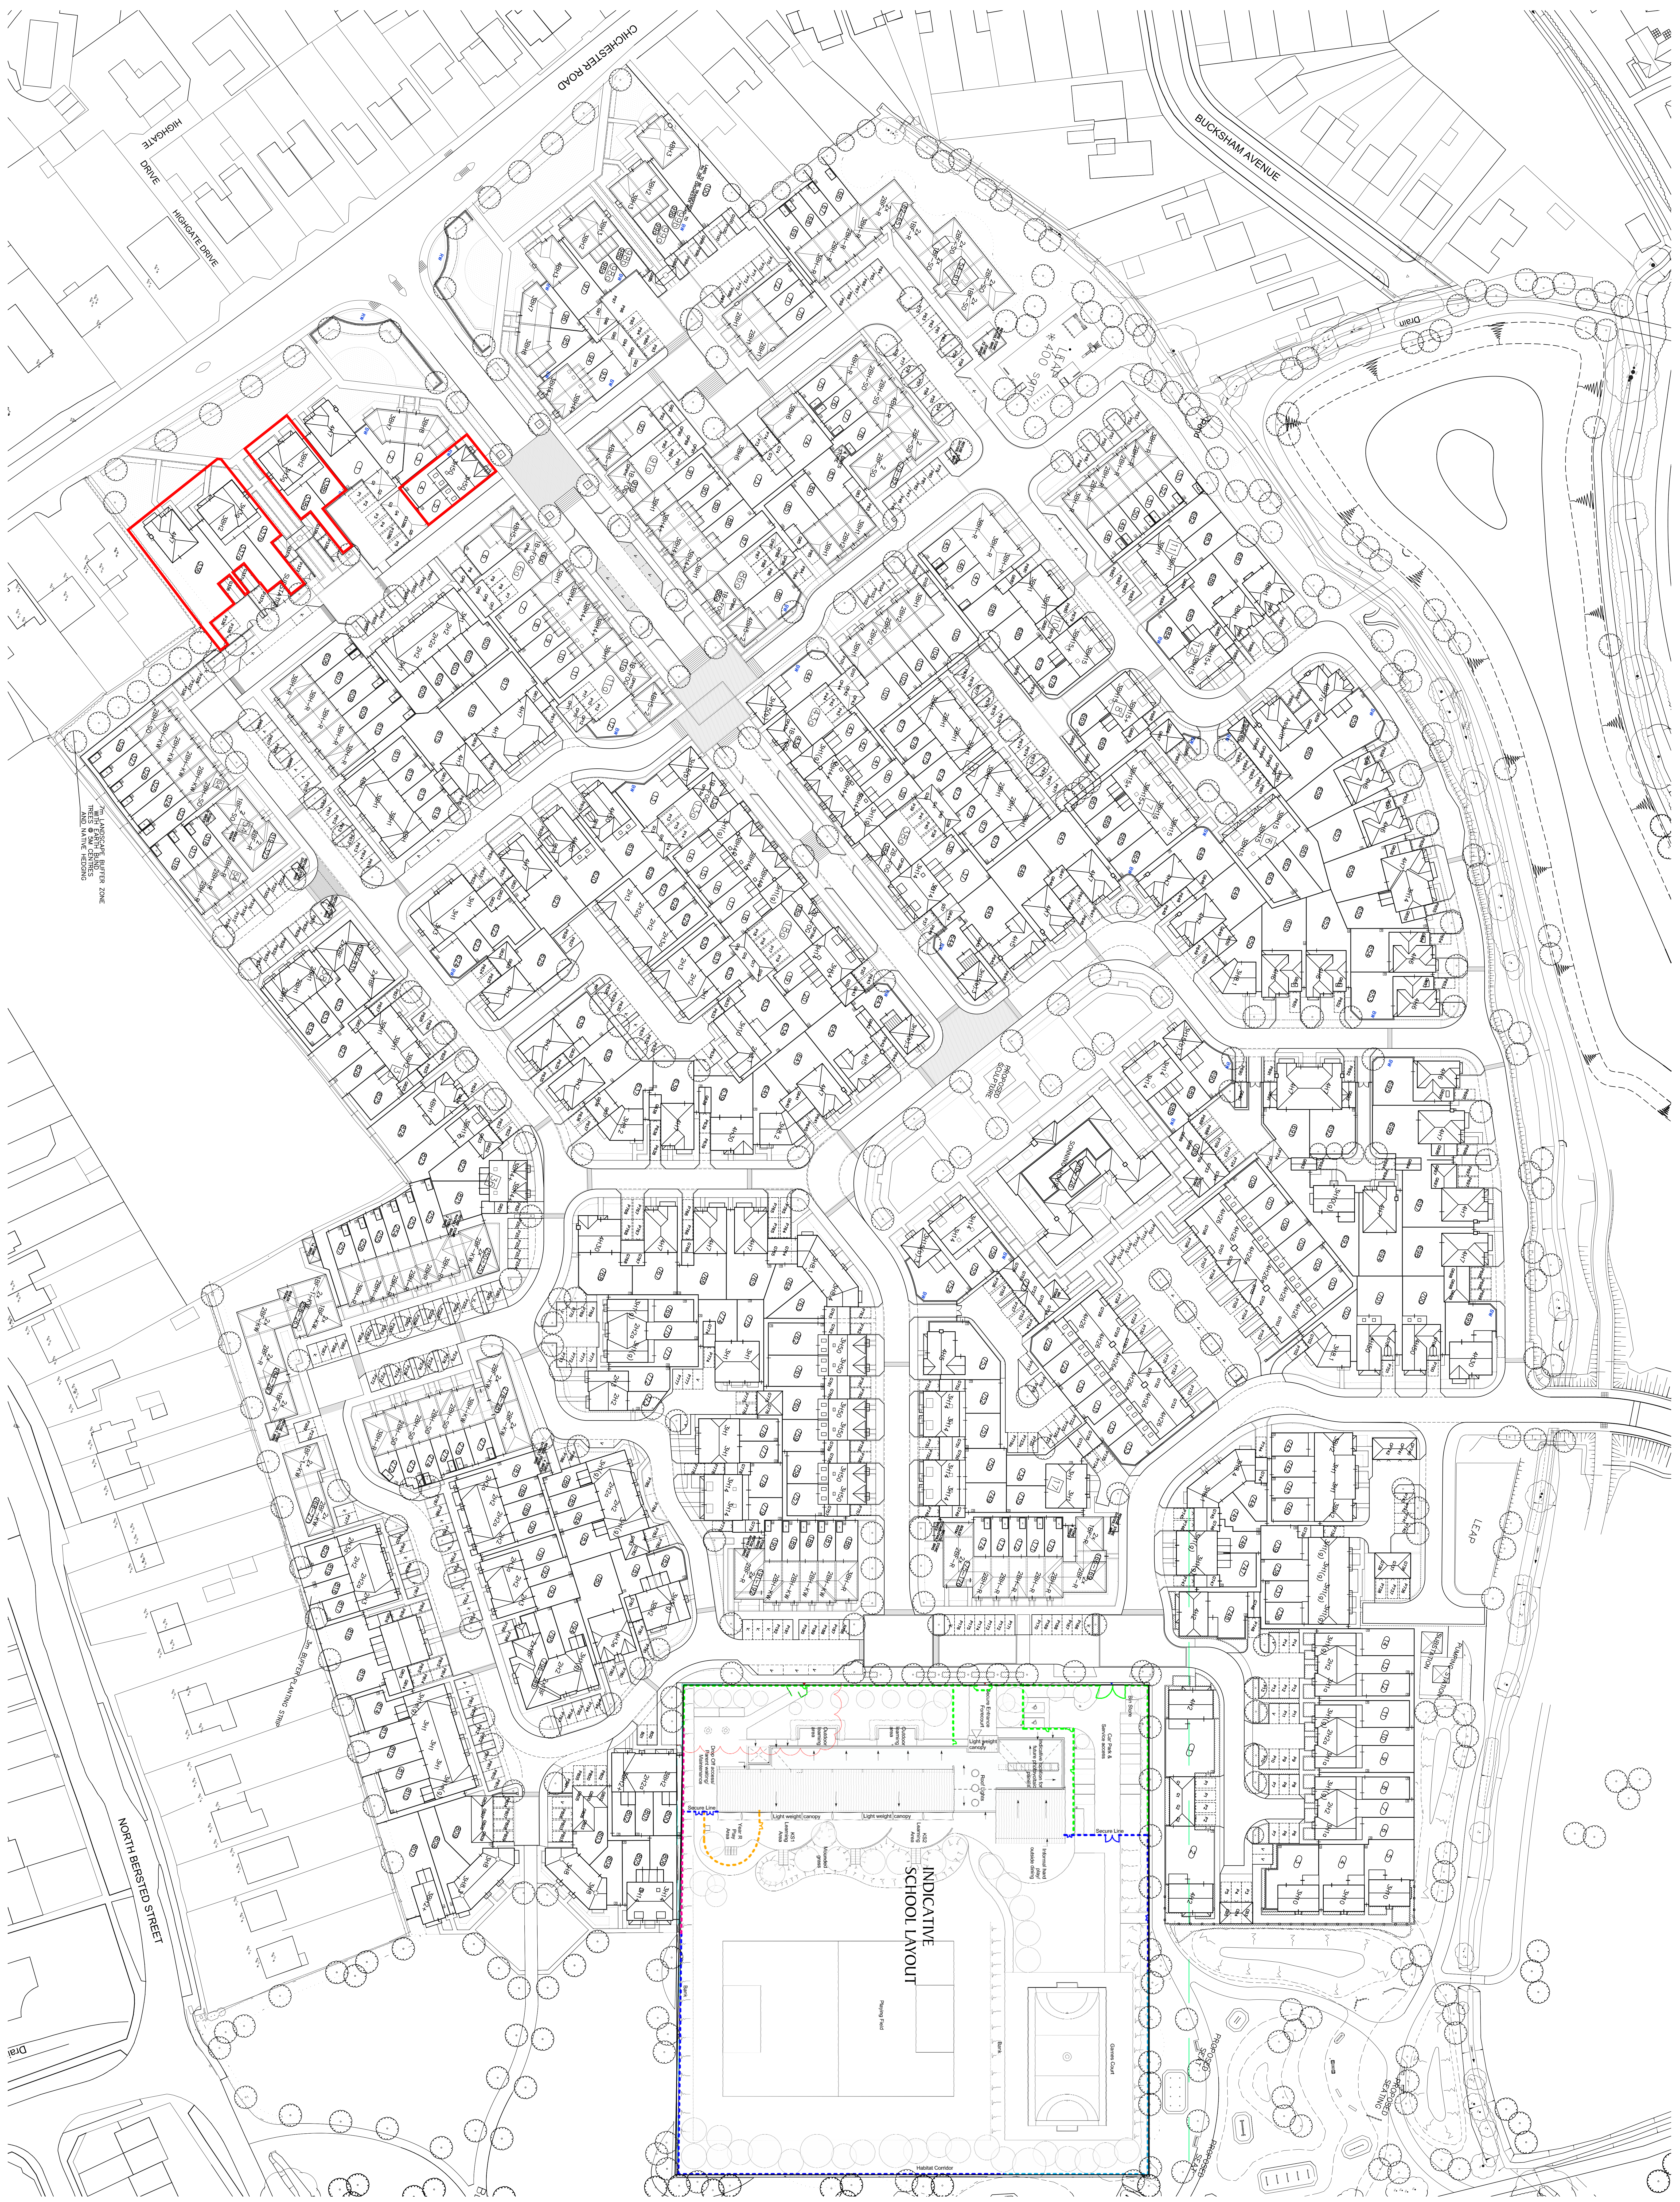

REF
DATE
REVISION

DEVELOPMENT
SITE 6
CHICHESTER ROAD
NORTH BERSTED

DRAWING TITLE
SITE LAYOUT - PHASE 1 AMENDMENTS

Berkeley
Designed for life

Berkeley Homes (Southern) Limited
Berkeley House, Bay Tree Avenue
Leatherhead
Surrey, KT22 7UE
Tel: (01372) 370400

DRAWN NAM
CHECKED
DATE JULY 2016
SCALE 1:500@A0

DRG No. S783/Ph1/01
REV.

ARUN DISTRICT COUNCIL BE/120/18/NMA