
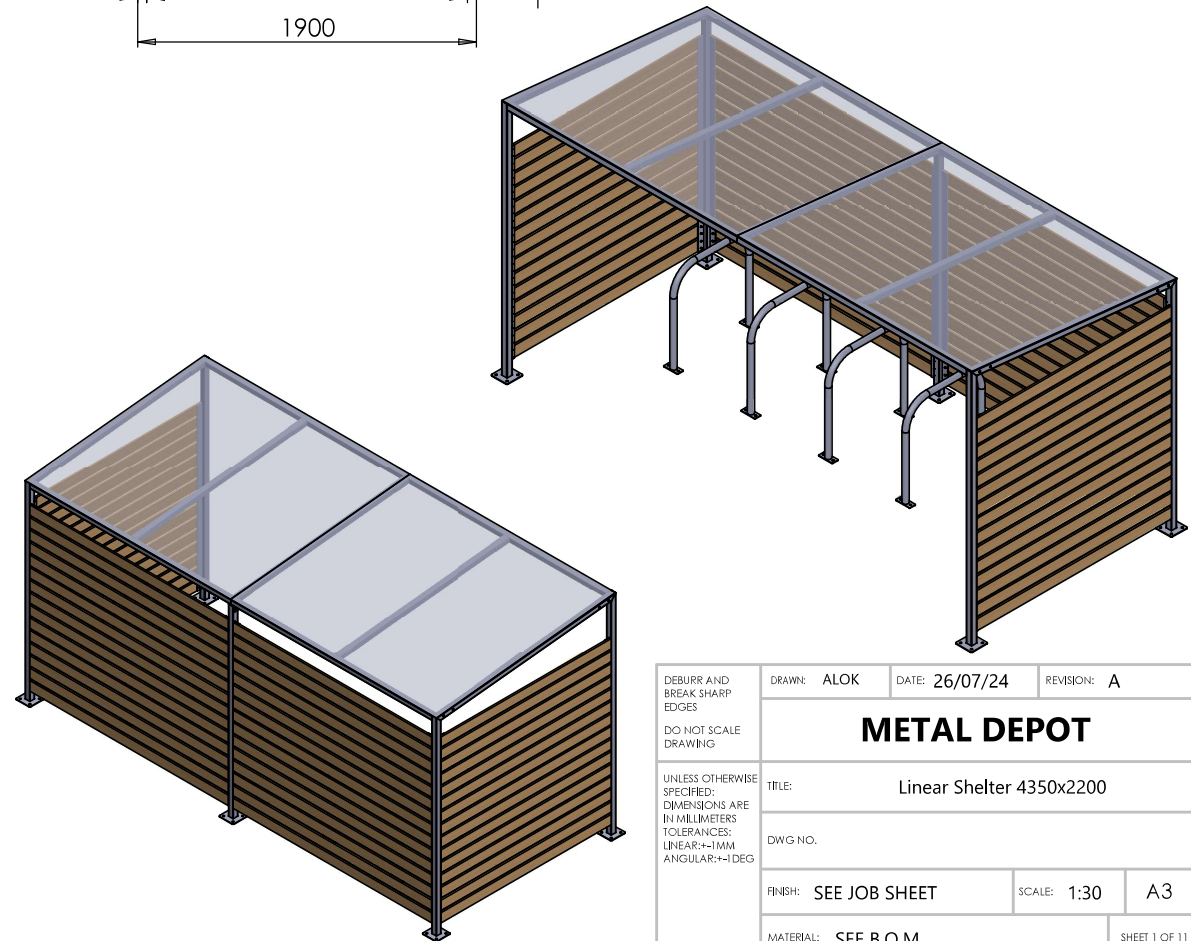
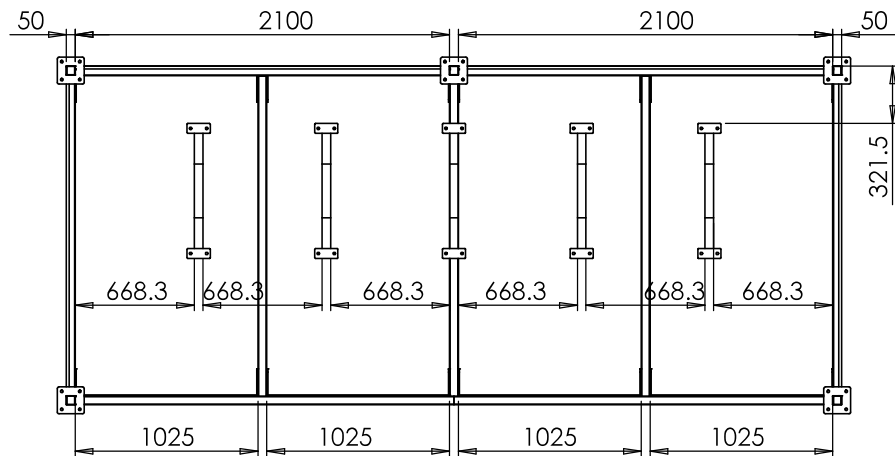
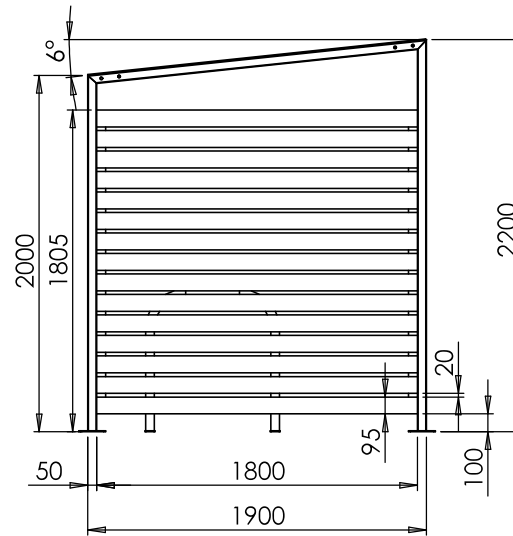


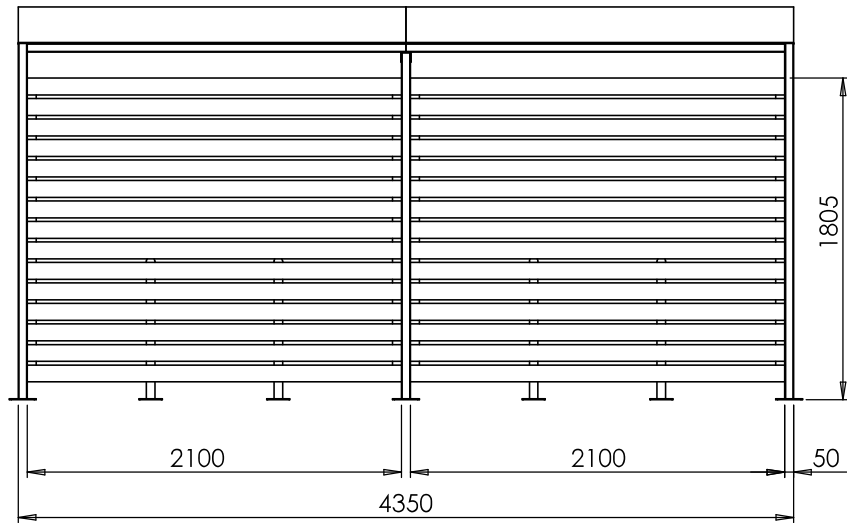

DEBURR AND BREAK SHARP EDGES DO NOT SCALE DRAWING UNLESS OTHERWISE SPECIFIED: DIMENSIONS ARE IN MILLIMETERS TOLERANCES: LINEAR:±1MM ANGULAR:±1DEG	DRAWN: ALOK	DATE: 26/07/24	REVISION: A
	METAL DEPOT		
	TITLE: Linear Shelter 4350x2200		
	DWG NO.		
	FINISH: SEE JOB SHEET	SCALE: 1:30	A3
MATERIAL: SEE B.O.M			SHEET 1 OF 11