

If this drawing forms part of an application for planning permission on behalf of the applicant named below, it shall not be used for any other purpose without the express permission of Mountford Pigott LLP.


This drawing may incorporate information from other professionals. Mountford Pigot LLP cannot accept responsibility for the integrity and accuracy of such information. Any clarification and/or additions that are required appertaining to such information should be sought from the relevant profession or their appointment representative as listed below.

LIST OF INFORMANTS

OS MAP
BOYLE & SUMMERS DRAWINGS

REVISONS	DATE	DRN	REVISION
UNITS 4 & 5 REVISED, UNIT 7 MOVED NORTH 2M	11.03.19	MW	AW
DRAINAGE ROUTES AND DISCHARGE LOCATION	30.08.19	MW	AW
REMOVE			
ATTENUATION PONDS REMOVED	15.10.19	MW	C
UNIT 3 ACCESS ADJUSTED, UNIT 3 PLOT	22.06.21	MW	C
LAYOUT REMOVED, FOUL PUMPING			
CHAMBER UPDATED, SUBSTATION 3			
REMOVED, ACCESS TO SUBSTATION 1			
UPDATED, LINK TO NATURE RESERVE			
ADDED			
RMA SUBMISSION	14.07.21	MW	E

This drawing contains critical information in colour. To ensure this information is legible, only print or copy this drawing in full colour.

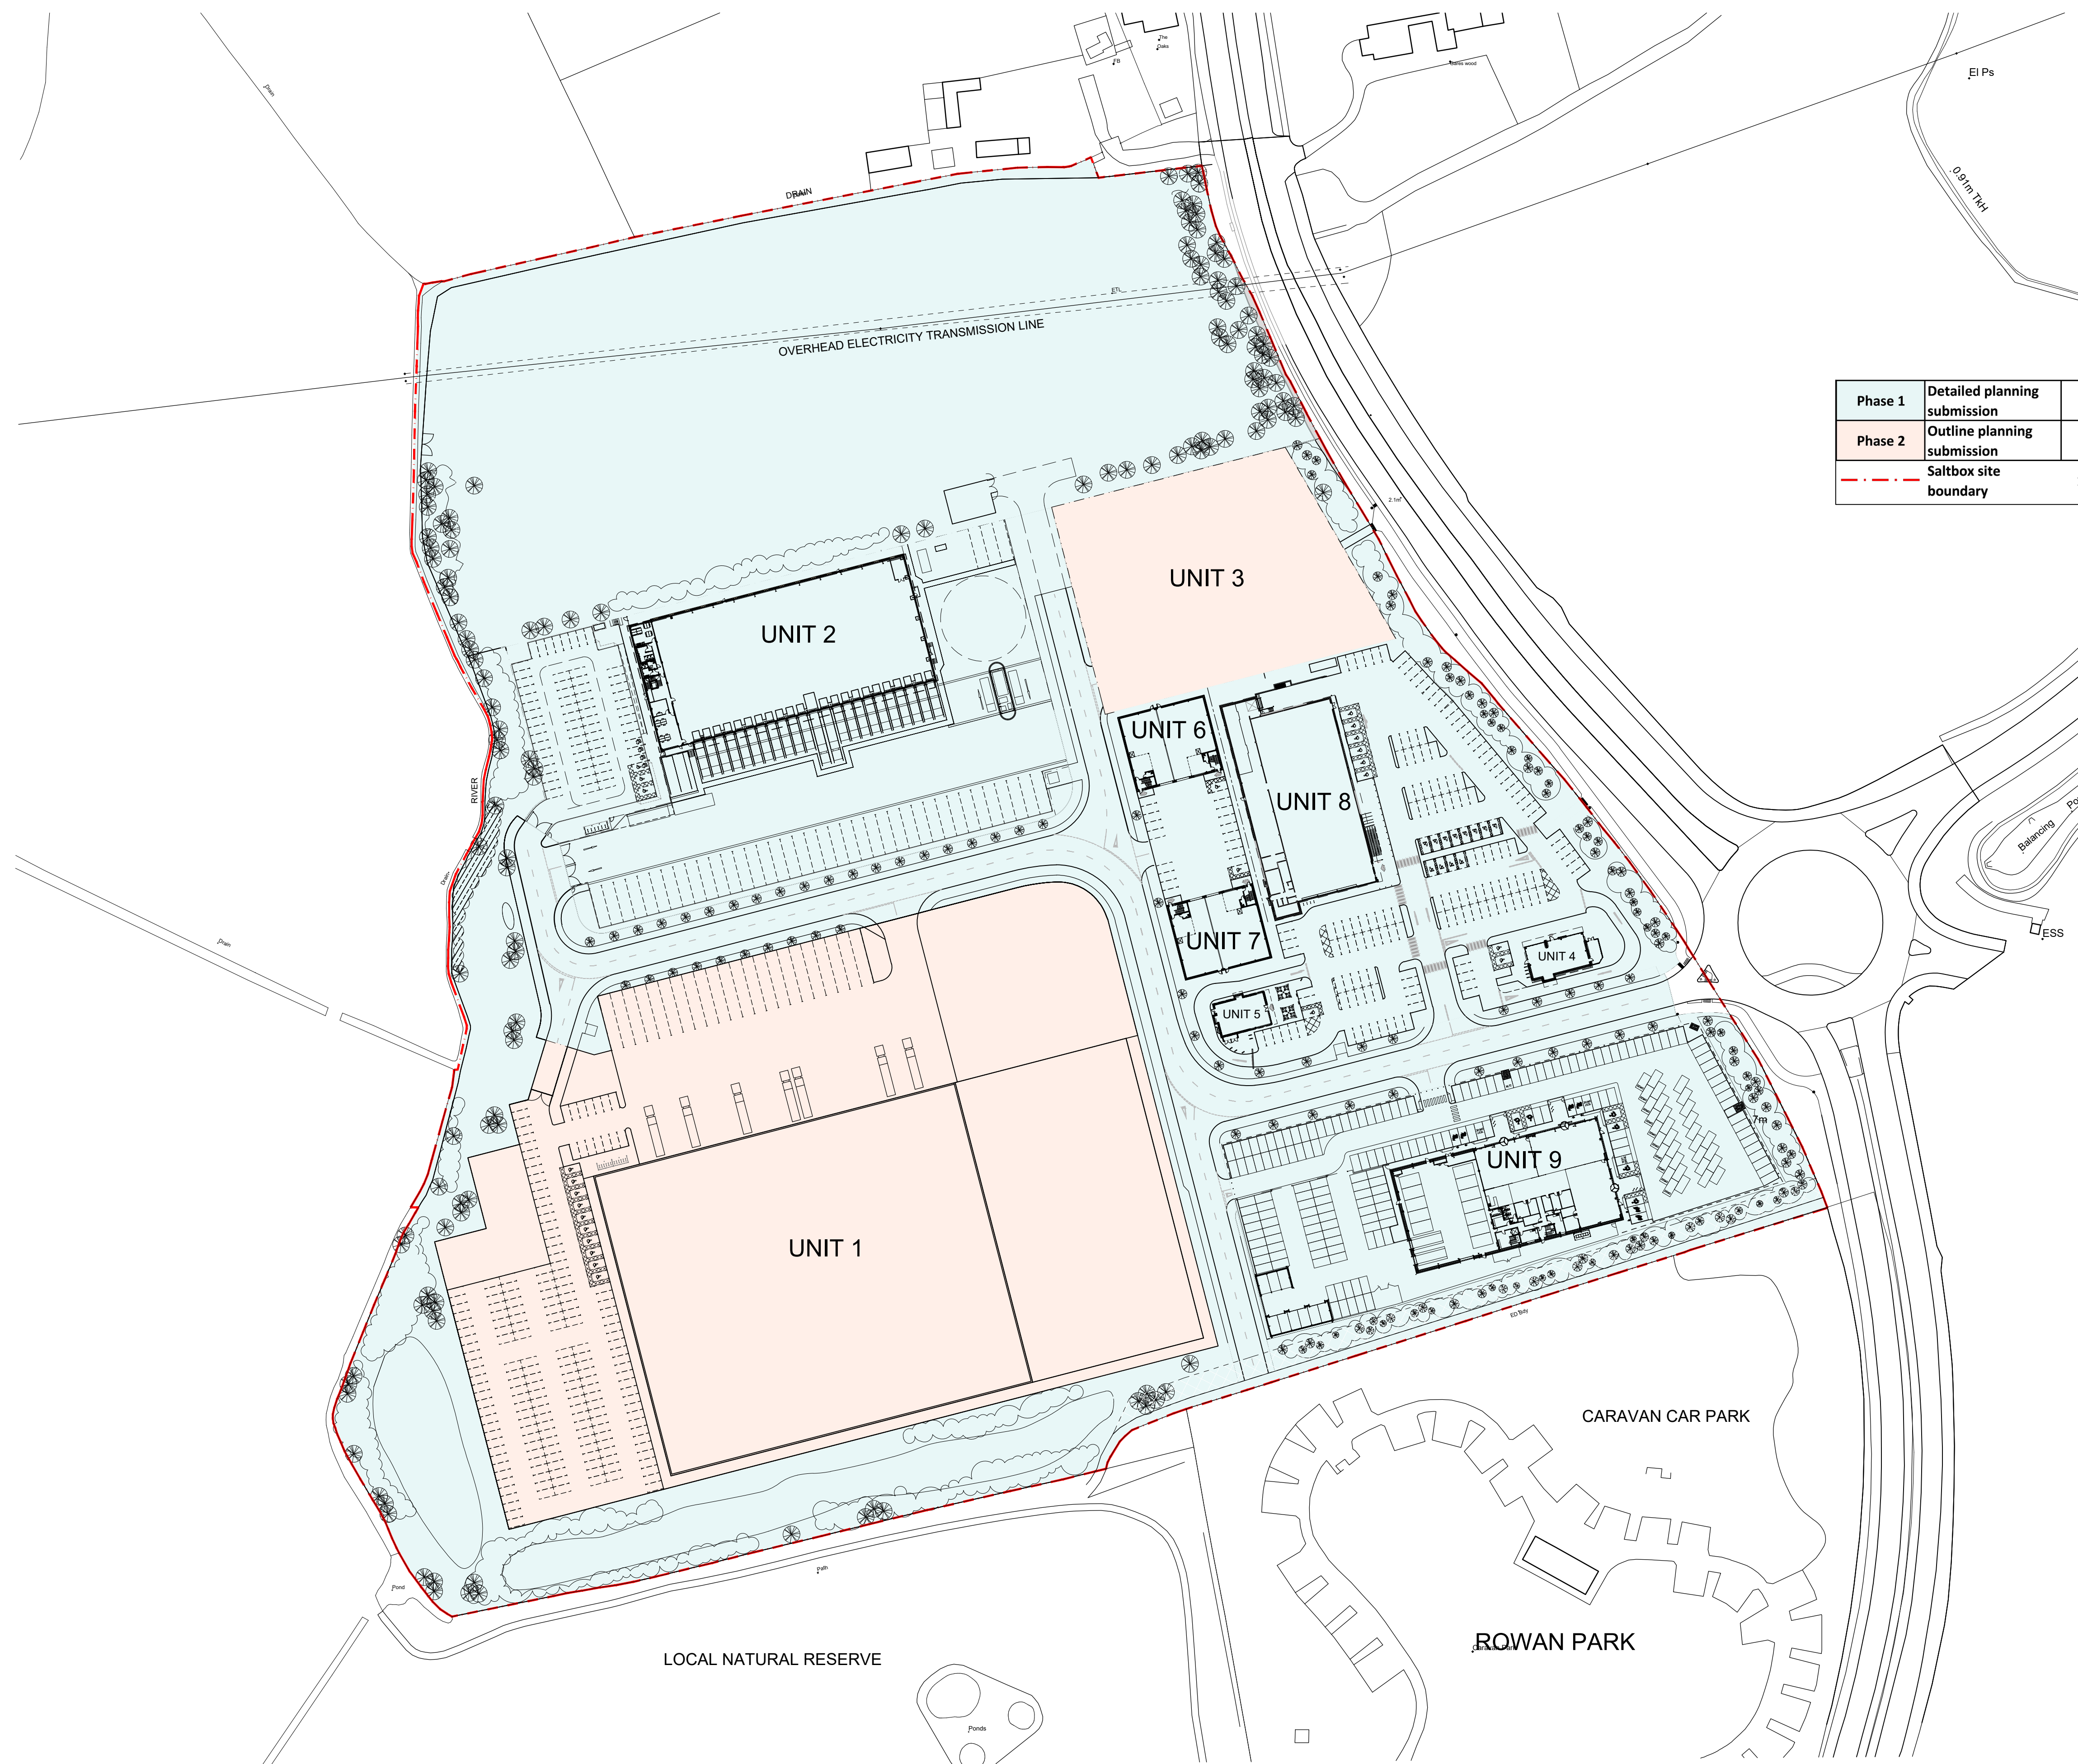

North



0m 10m 20m 30m 40m

MountfordPigott
Architecture. Masterplanning. Design.

SITE MASTERPLAN
PHASING PLAN
1744-P02-E

1:1000 @ A1 07.12.18
DRAWN BY MW

SALTBOX - BOGNOR REGIS