
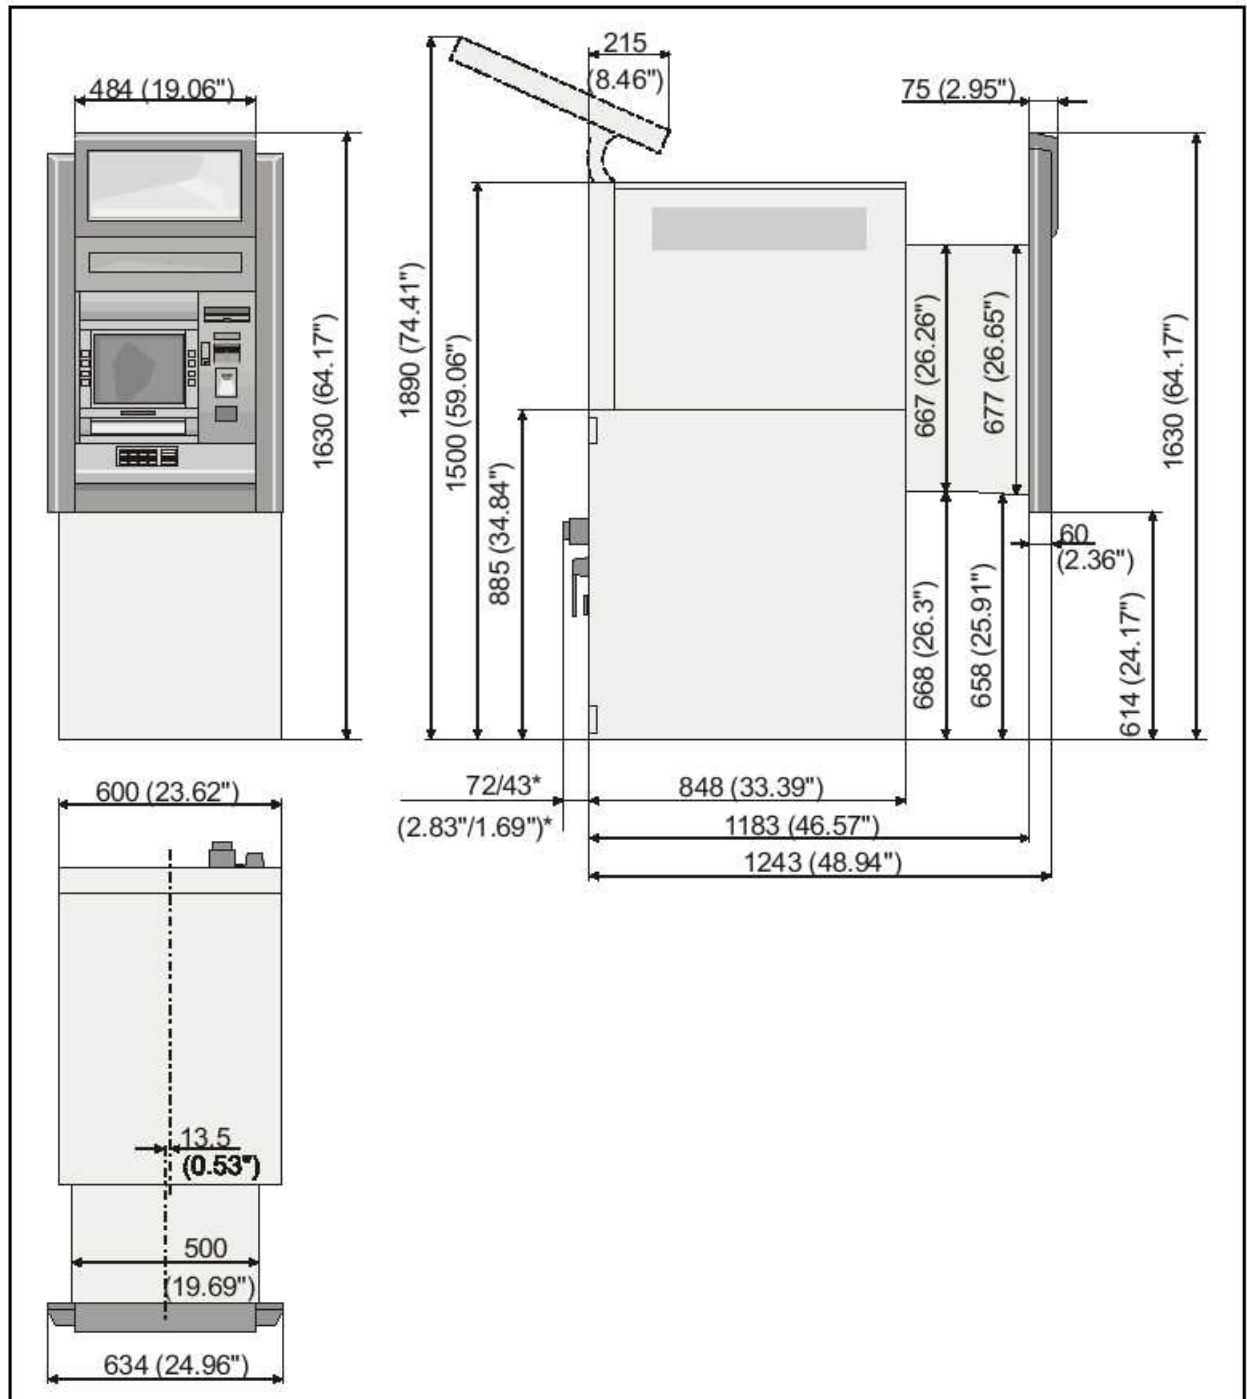




Device with light case

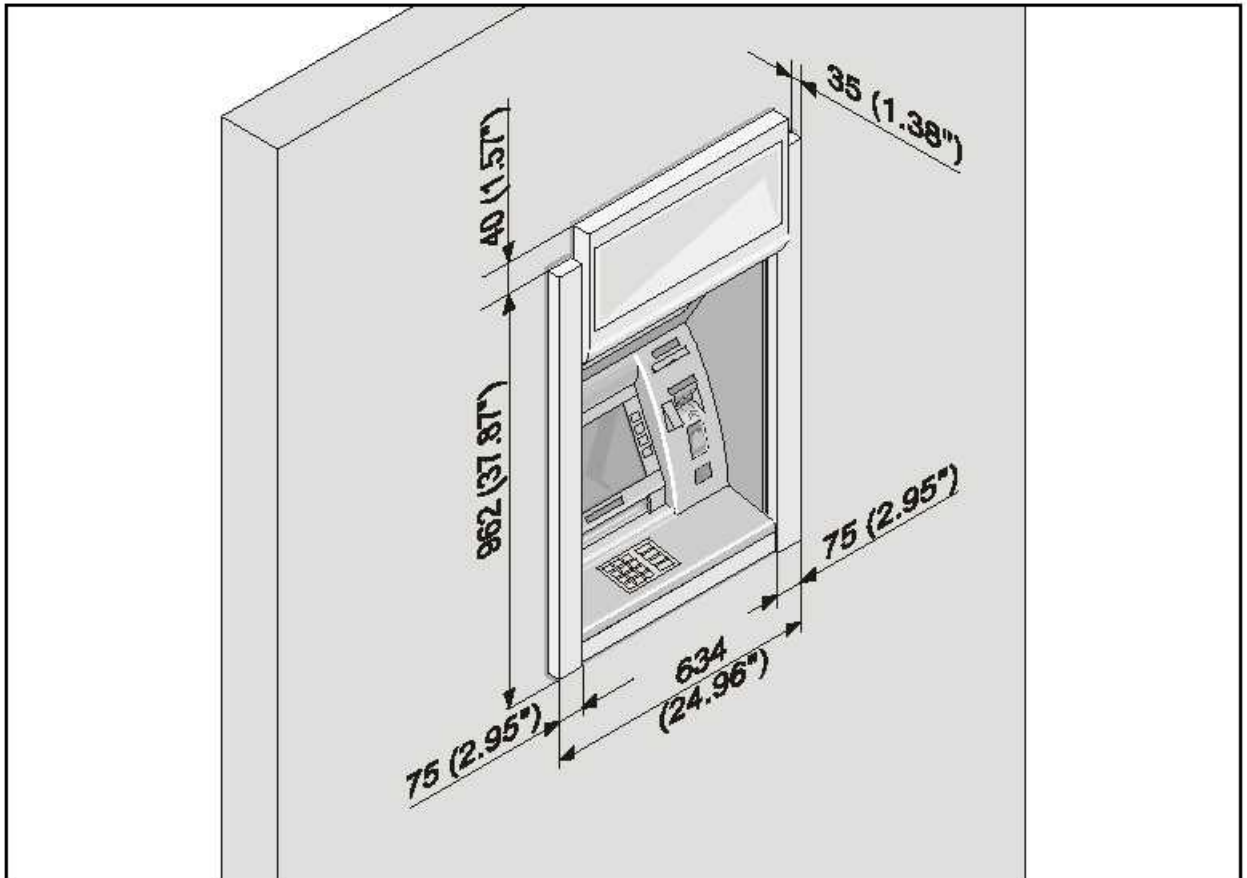

- * Standard lock: 43 mm (1.69")
Customer-specific lock: 72 mm (2.83")

With light case

Device with light case**Front view**

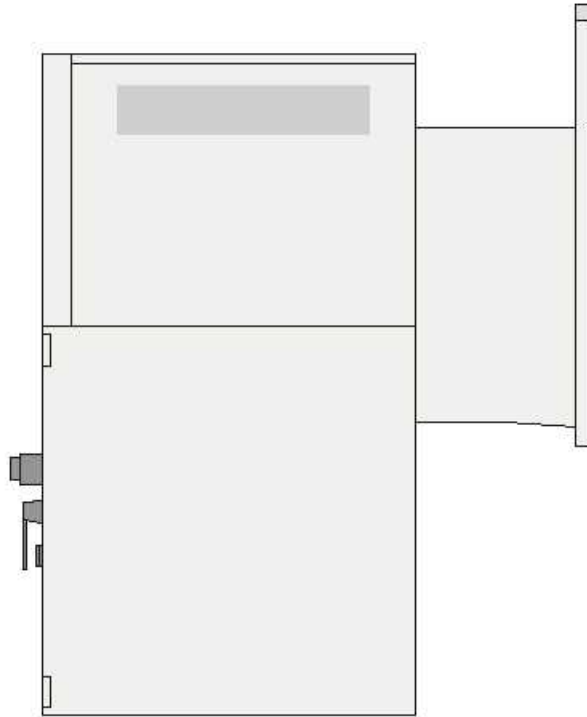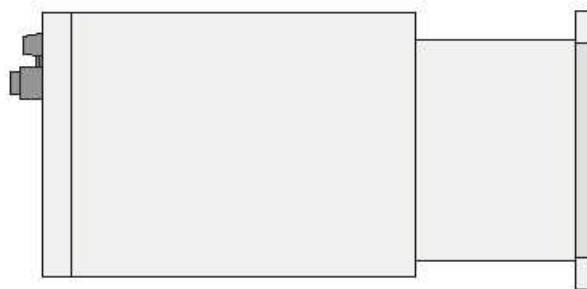Side view**Top view**

Device with light case**Front view**