
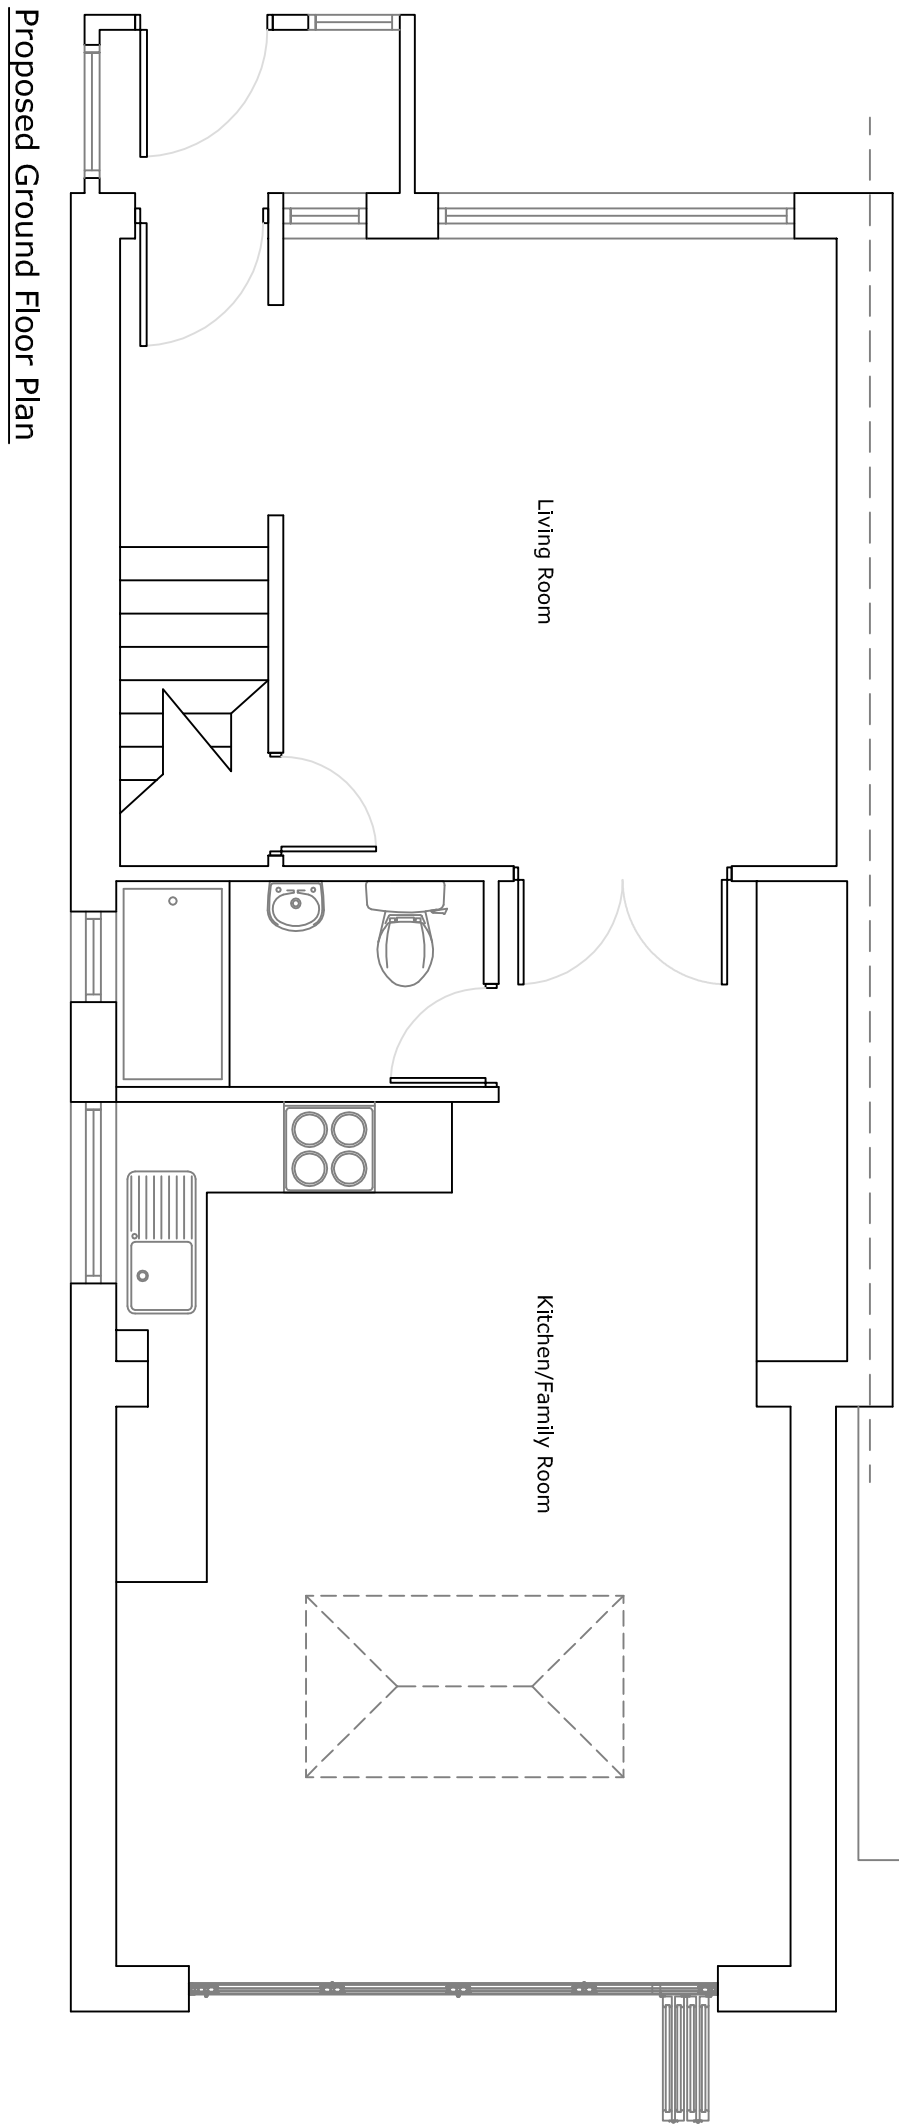


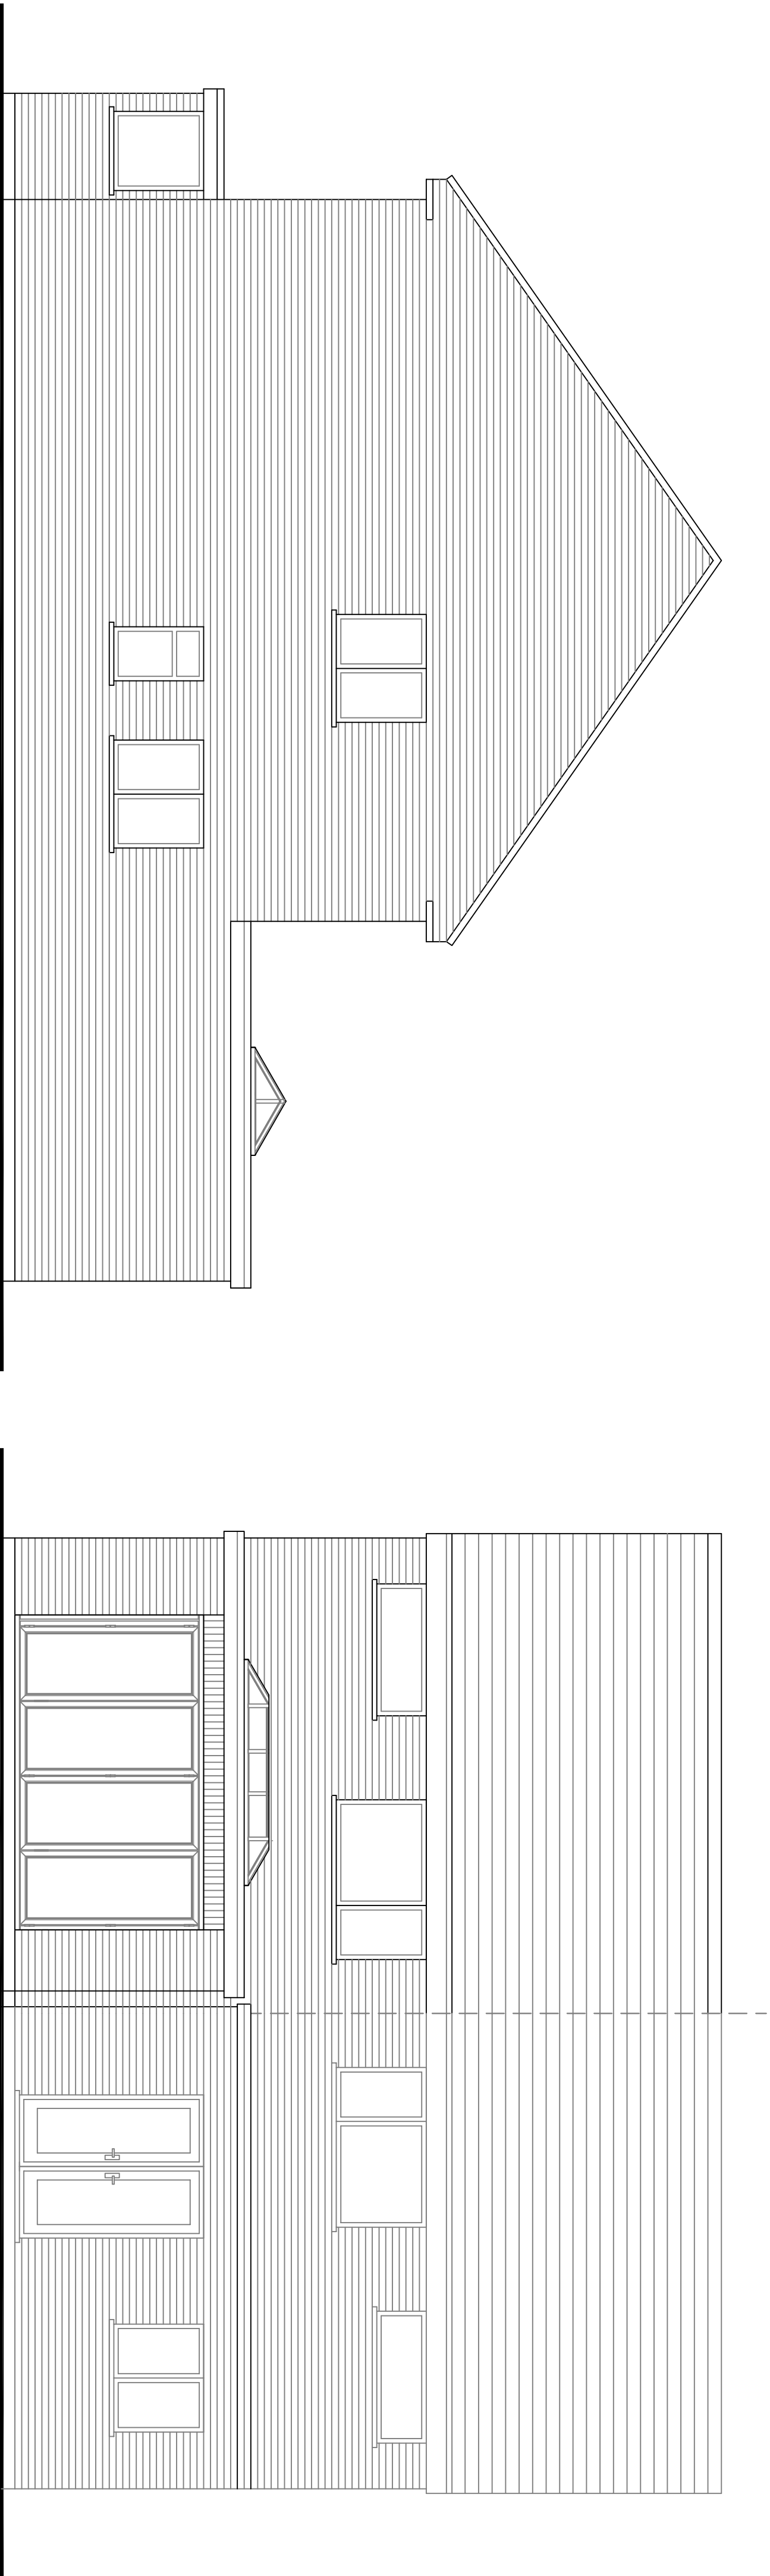

Item#	Quantity	Title/Name, designation, material, dimension etc		Article No./Reference
Designed by	Checked by	Approved by - date	Filename	Date
65 Van Gogh Place	XXX			July 2017
Proposed Rear Extension				Scale
				1:50
				02
				Edition
				0
				Sheet
				1/1