


Cable tray going to
roof penetration
Final Positions to

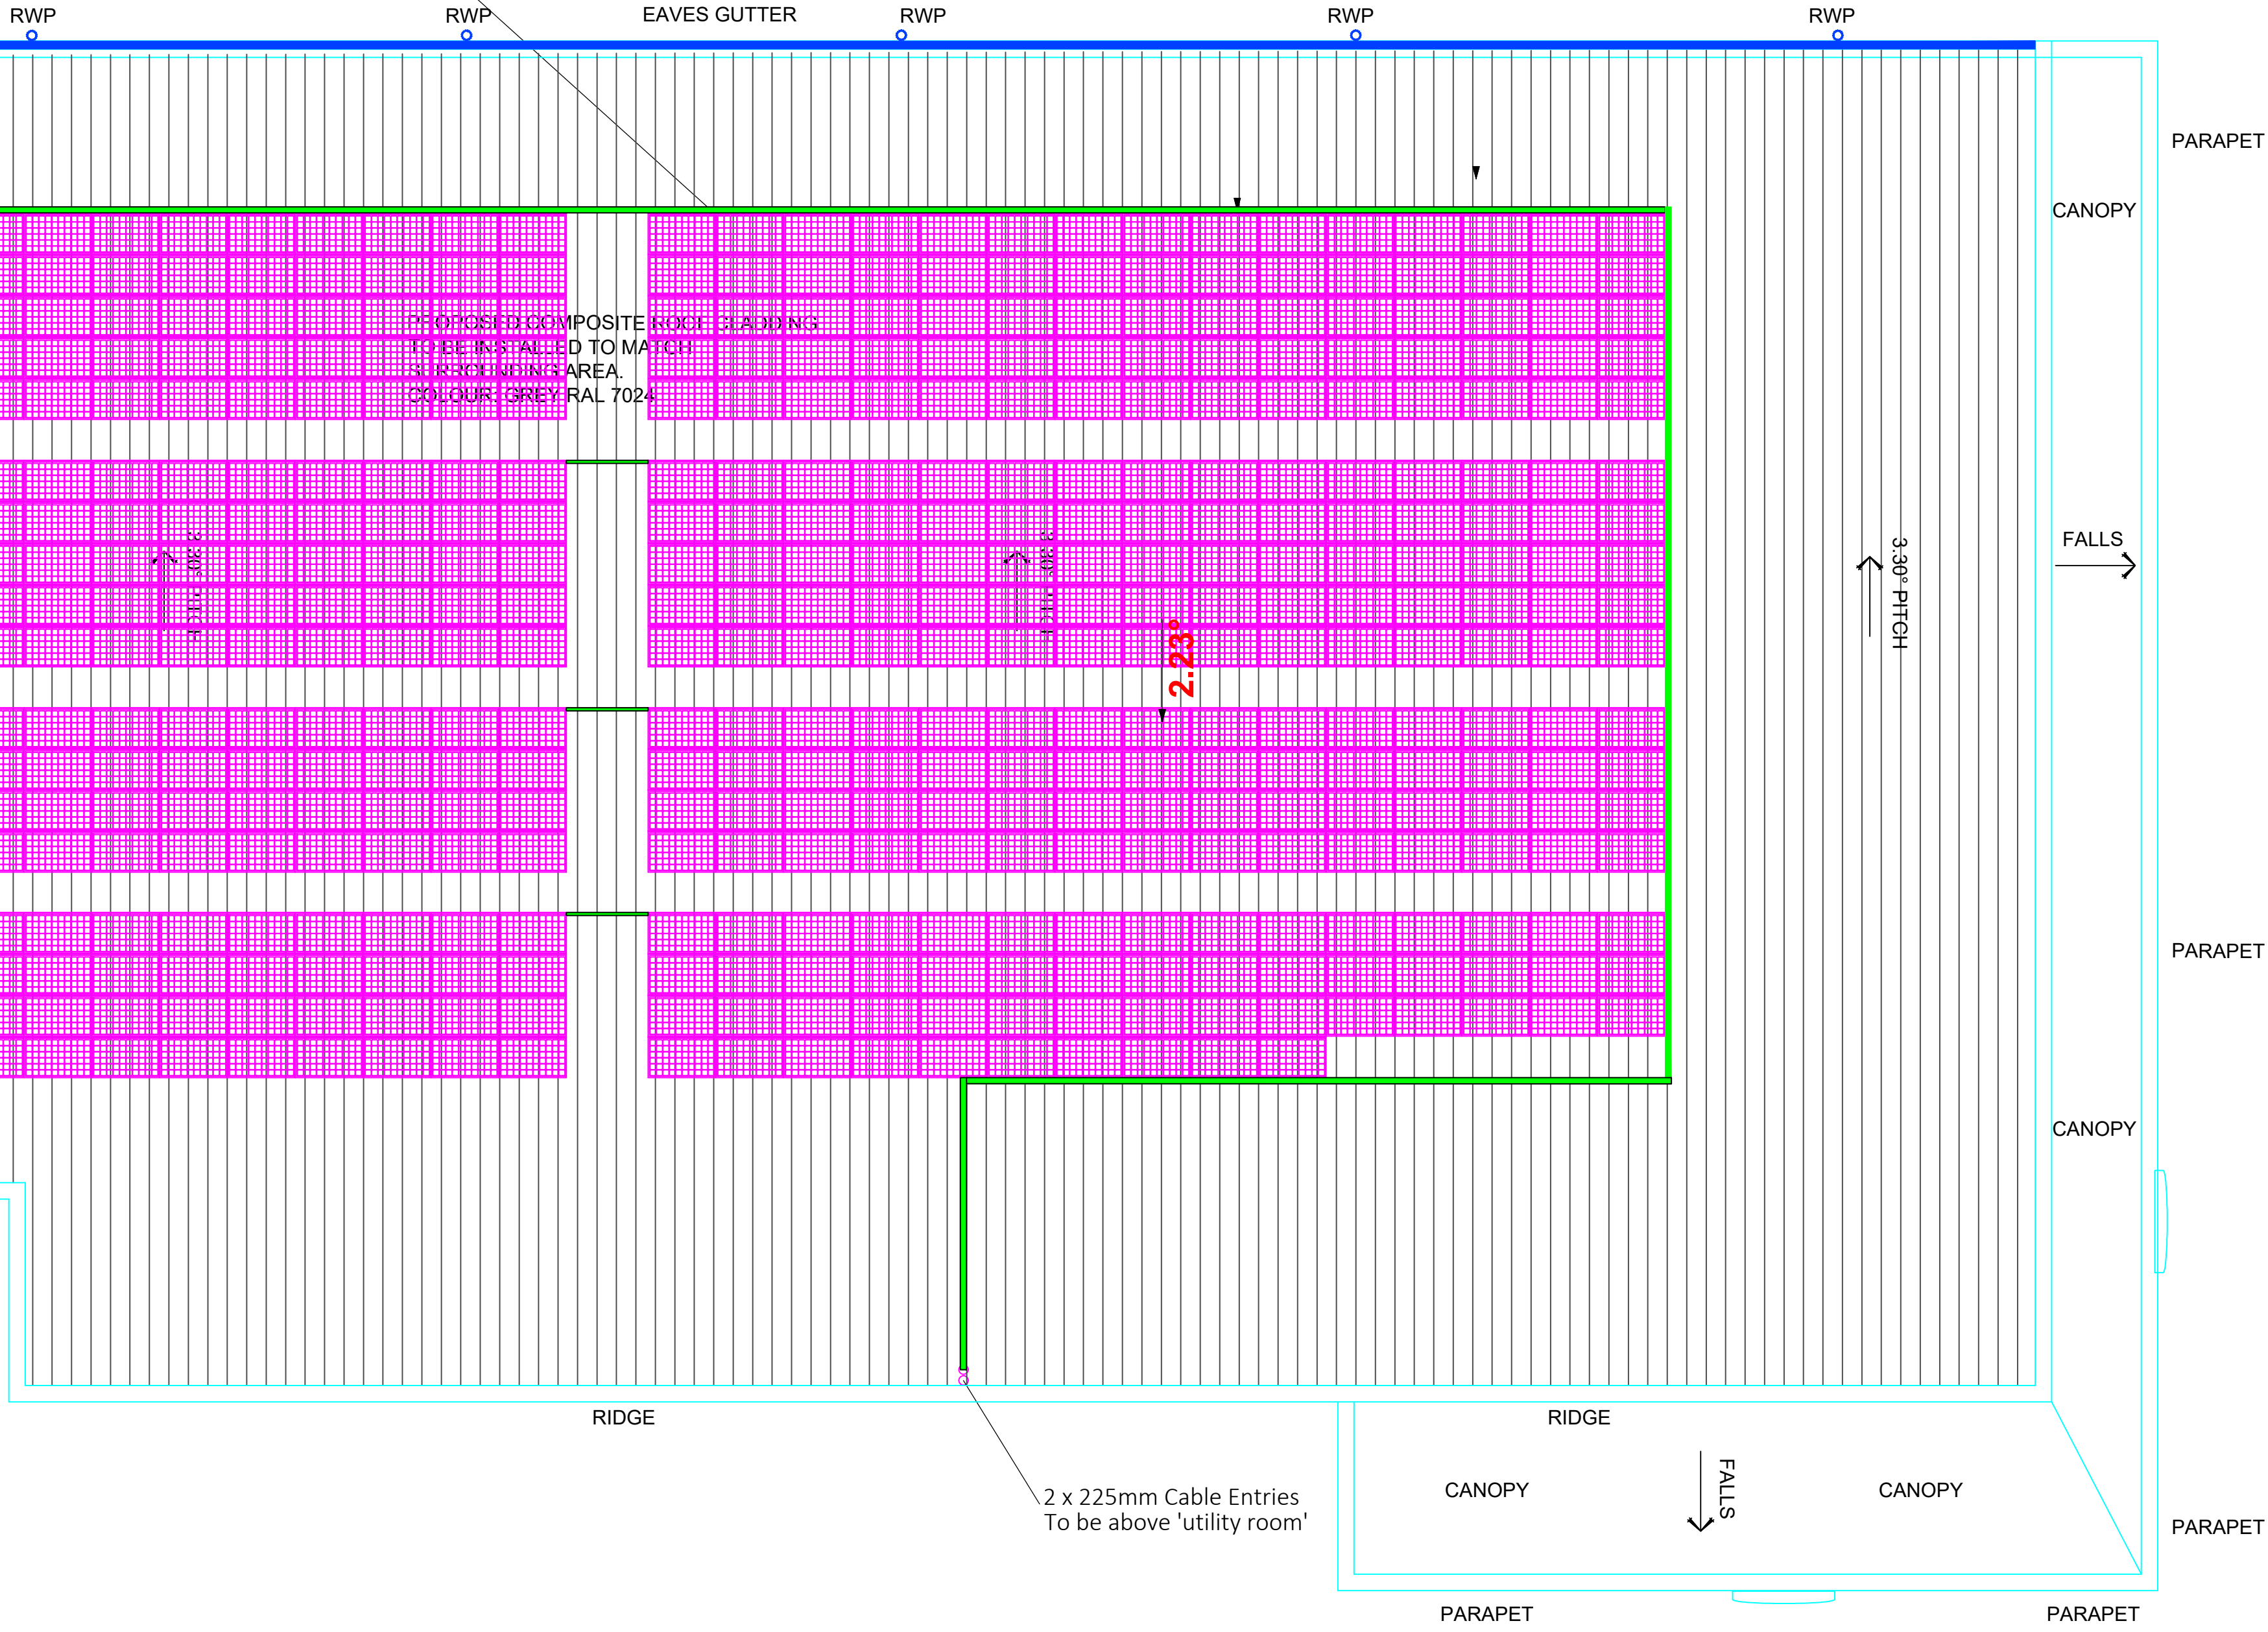

NOTES / KEY

INFO

Keys

340W PV Module

Galvanized Cable Tray (Size Varies)

530 x 340W Panels

REVISIONS	

THIS DRAWING IS THE EXCLUSIVE PROPERTY OF SQUARE 4 ENERGY (A SQUARE 4 SERVICES LTD DIVISION). IT IS LOANED TO THE RECIPIENT SUBJECT TO RETURN, UNCOPIED, ON DEMAND. ITS CONTENTS MAY NOT BE ALTERED, REPRODUCED, ISSUED TO THIRD PARTIES OR USED OTHER THAN FOR THE CONTRACT WORK FOR WHICH IT IS ISSUED WITHOUT THE WRITTEN PERMISSION OF SQUARE 4 ENERGY.



TITLE

LIDL - Bognor Regis - Proposed PV Layout

ADDRESS

Bognor Regis
Oldlands Farm

DRAWN	REVISD BY	CHECKED BY	DATE
			19/11/2019

DRAWING NUMBER				
SQ4S-PV-LIDL-BOGREG-P01				

SCALE	PAPER SIZE	REVISION
NTS	A1	-

DRAWING STATUS

PROPOSAL