


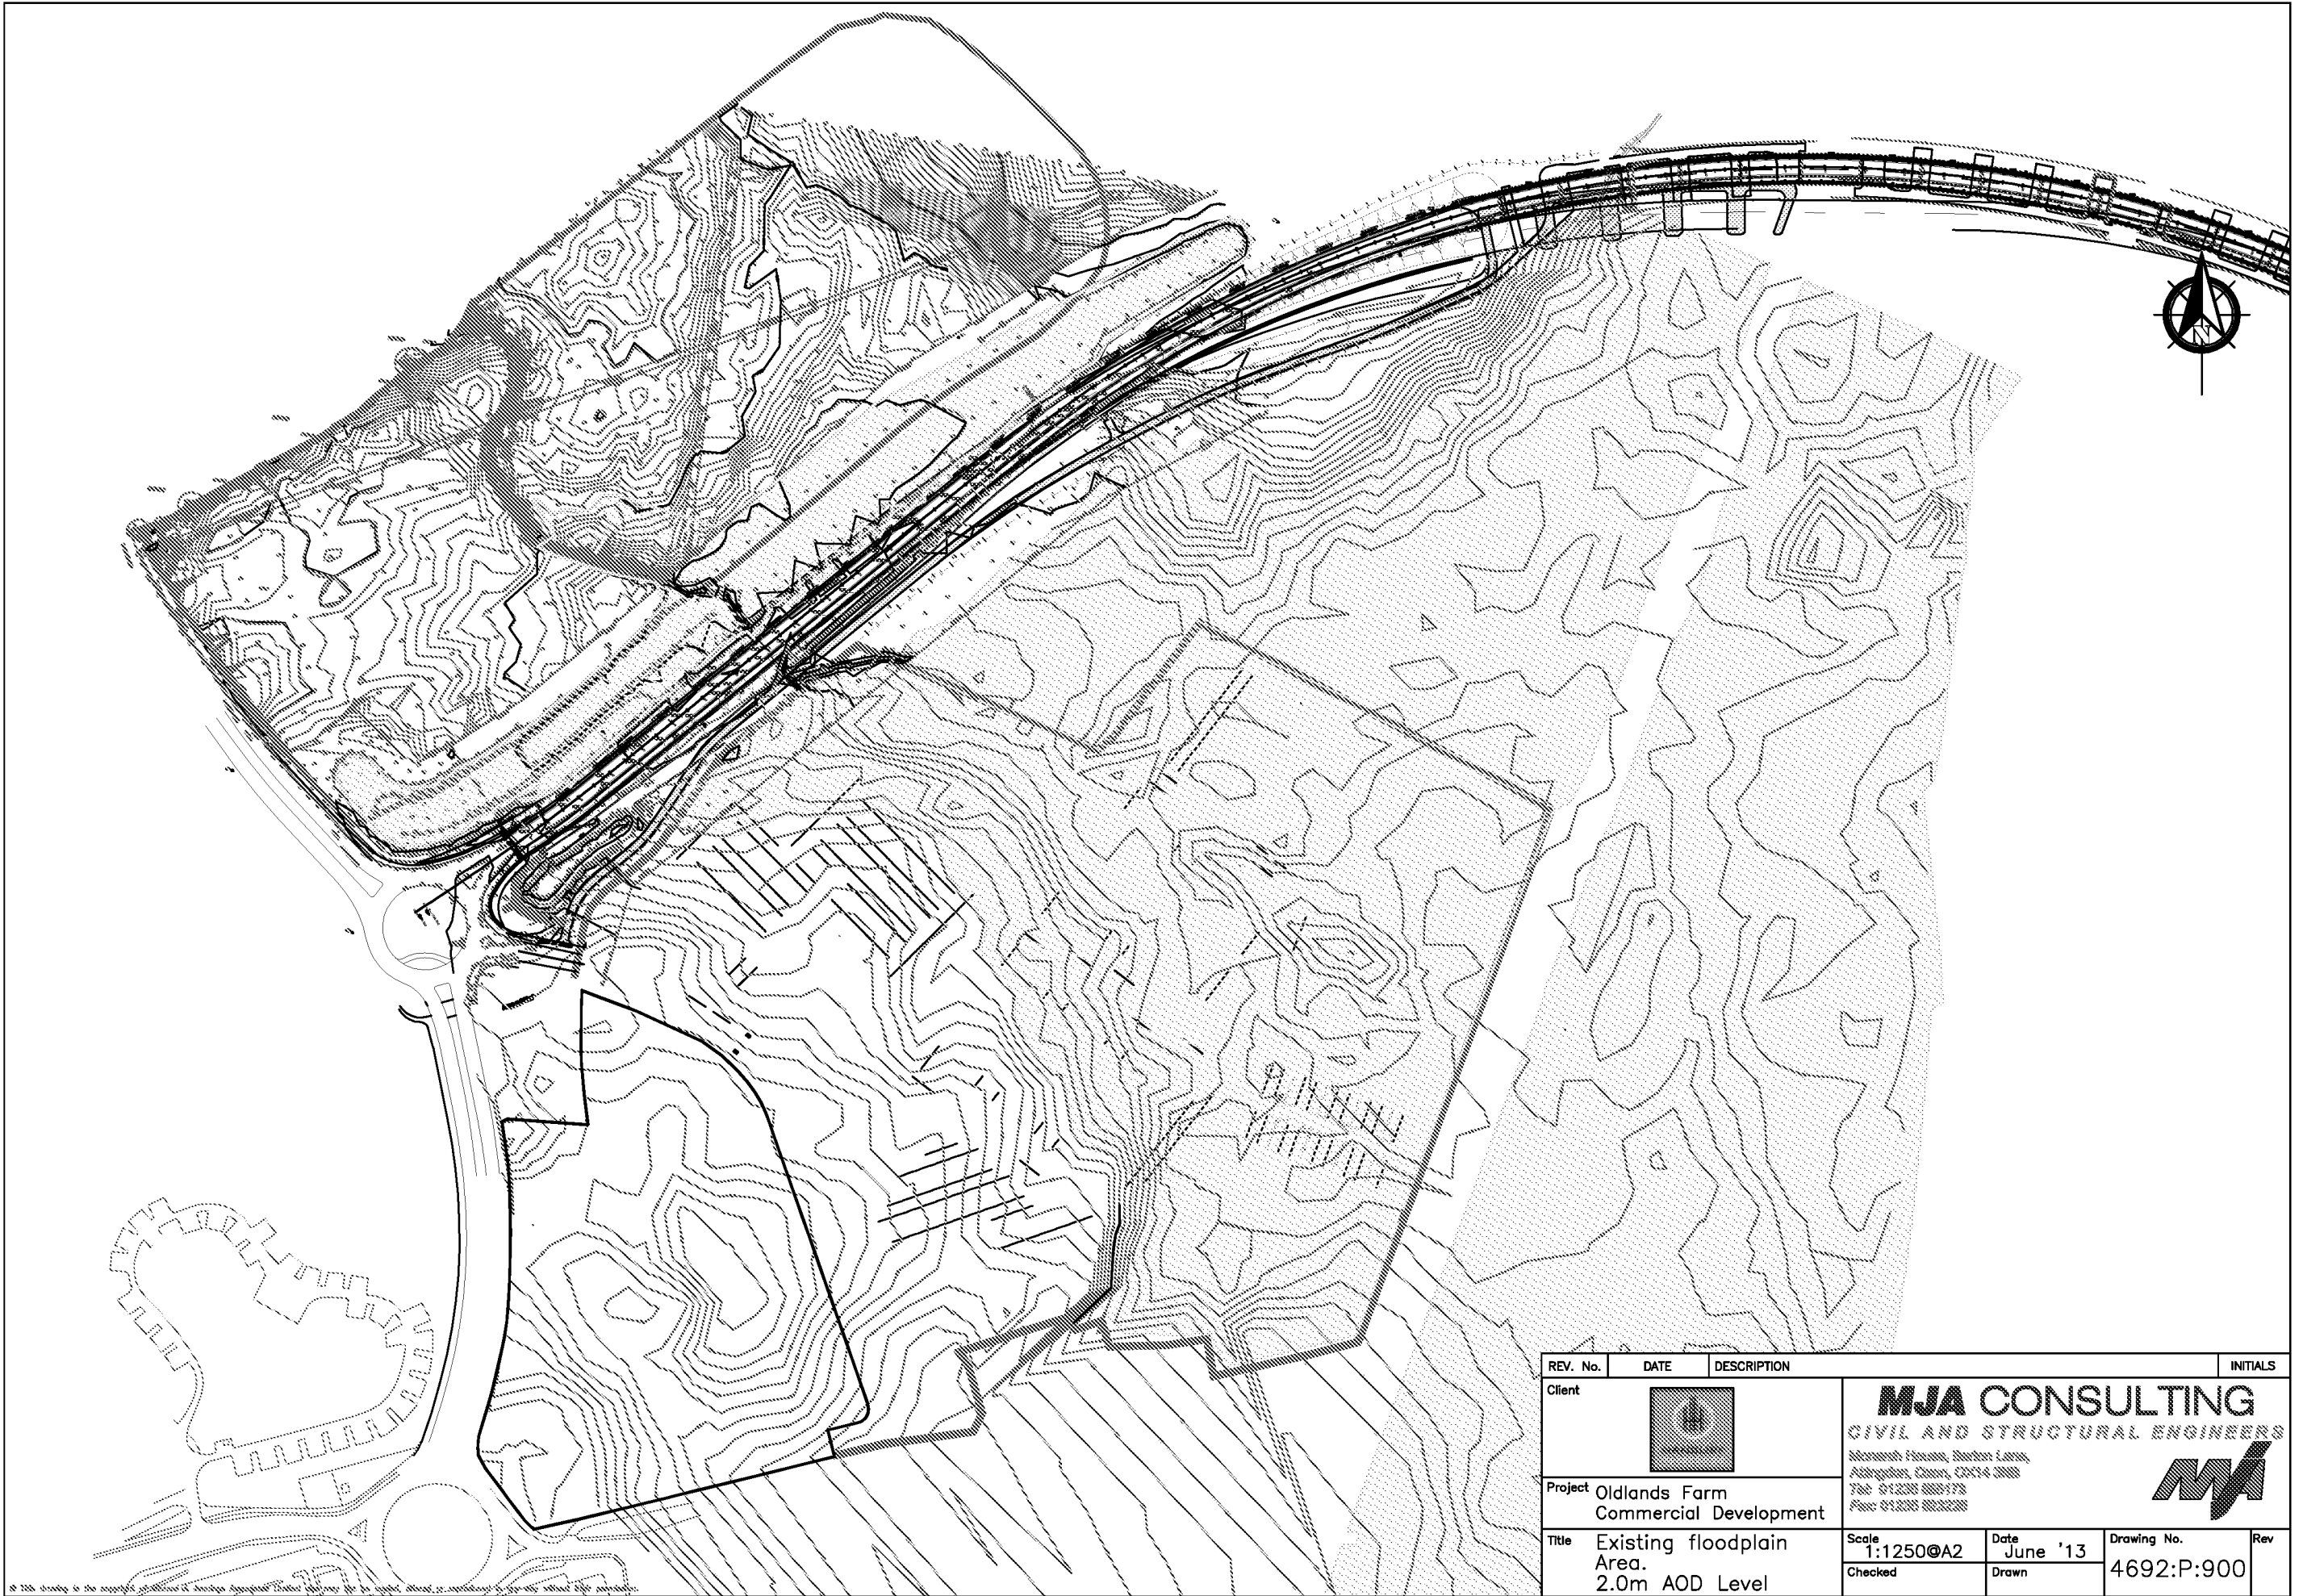

© 2013 drawing is the property of MJA Consulting Limited and may not be copied, altered or reproduced in any way without their permission.

REV. No.	DATE	DESCRIPTION	INITIALS
Client		MJA CONSULTING CIVIL AND STRUCTURAL ENGINEERS Silchester House, Barton Lane, Aldington, Kent, CN14 3BB Tel: 01228 888175 Fax: 01228 888288	
Project			
Title	Existing floodplain Area. 2.0m AOD Level	Scale 1:1250@A2 Checked	Date June '13 Drawn
Drawing No. 4692:P:900			Rev



Appendix E

Floodplain Compensation Plans

KEY

Levels 2.00m
Total Area 79371m²

Levels 1.90m
Total Area 75957m²

Levels 1.80m
Total Area 71609m²

Levels 1.70m
Total Area 67429m²

Levels 1.60m
Total Area 63217m²

Levels 1.50m
Total Area 59695m²


Levels 1.40m
Total Area 55412m²


Levels 1.30m
Total Area 48471m²

Levels 1.20m
Total Area 31373m²

Levels 1.10m
Total Area 13016m²

Levels 1.00m
Total Area 621m²

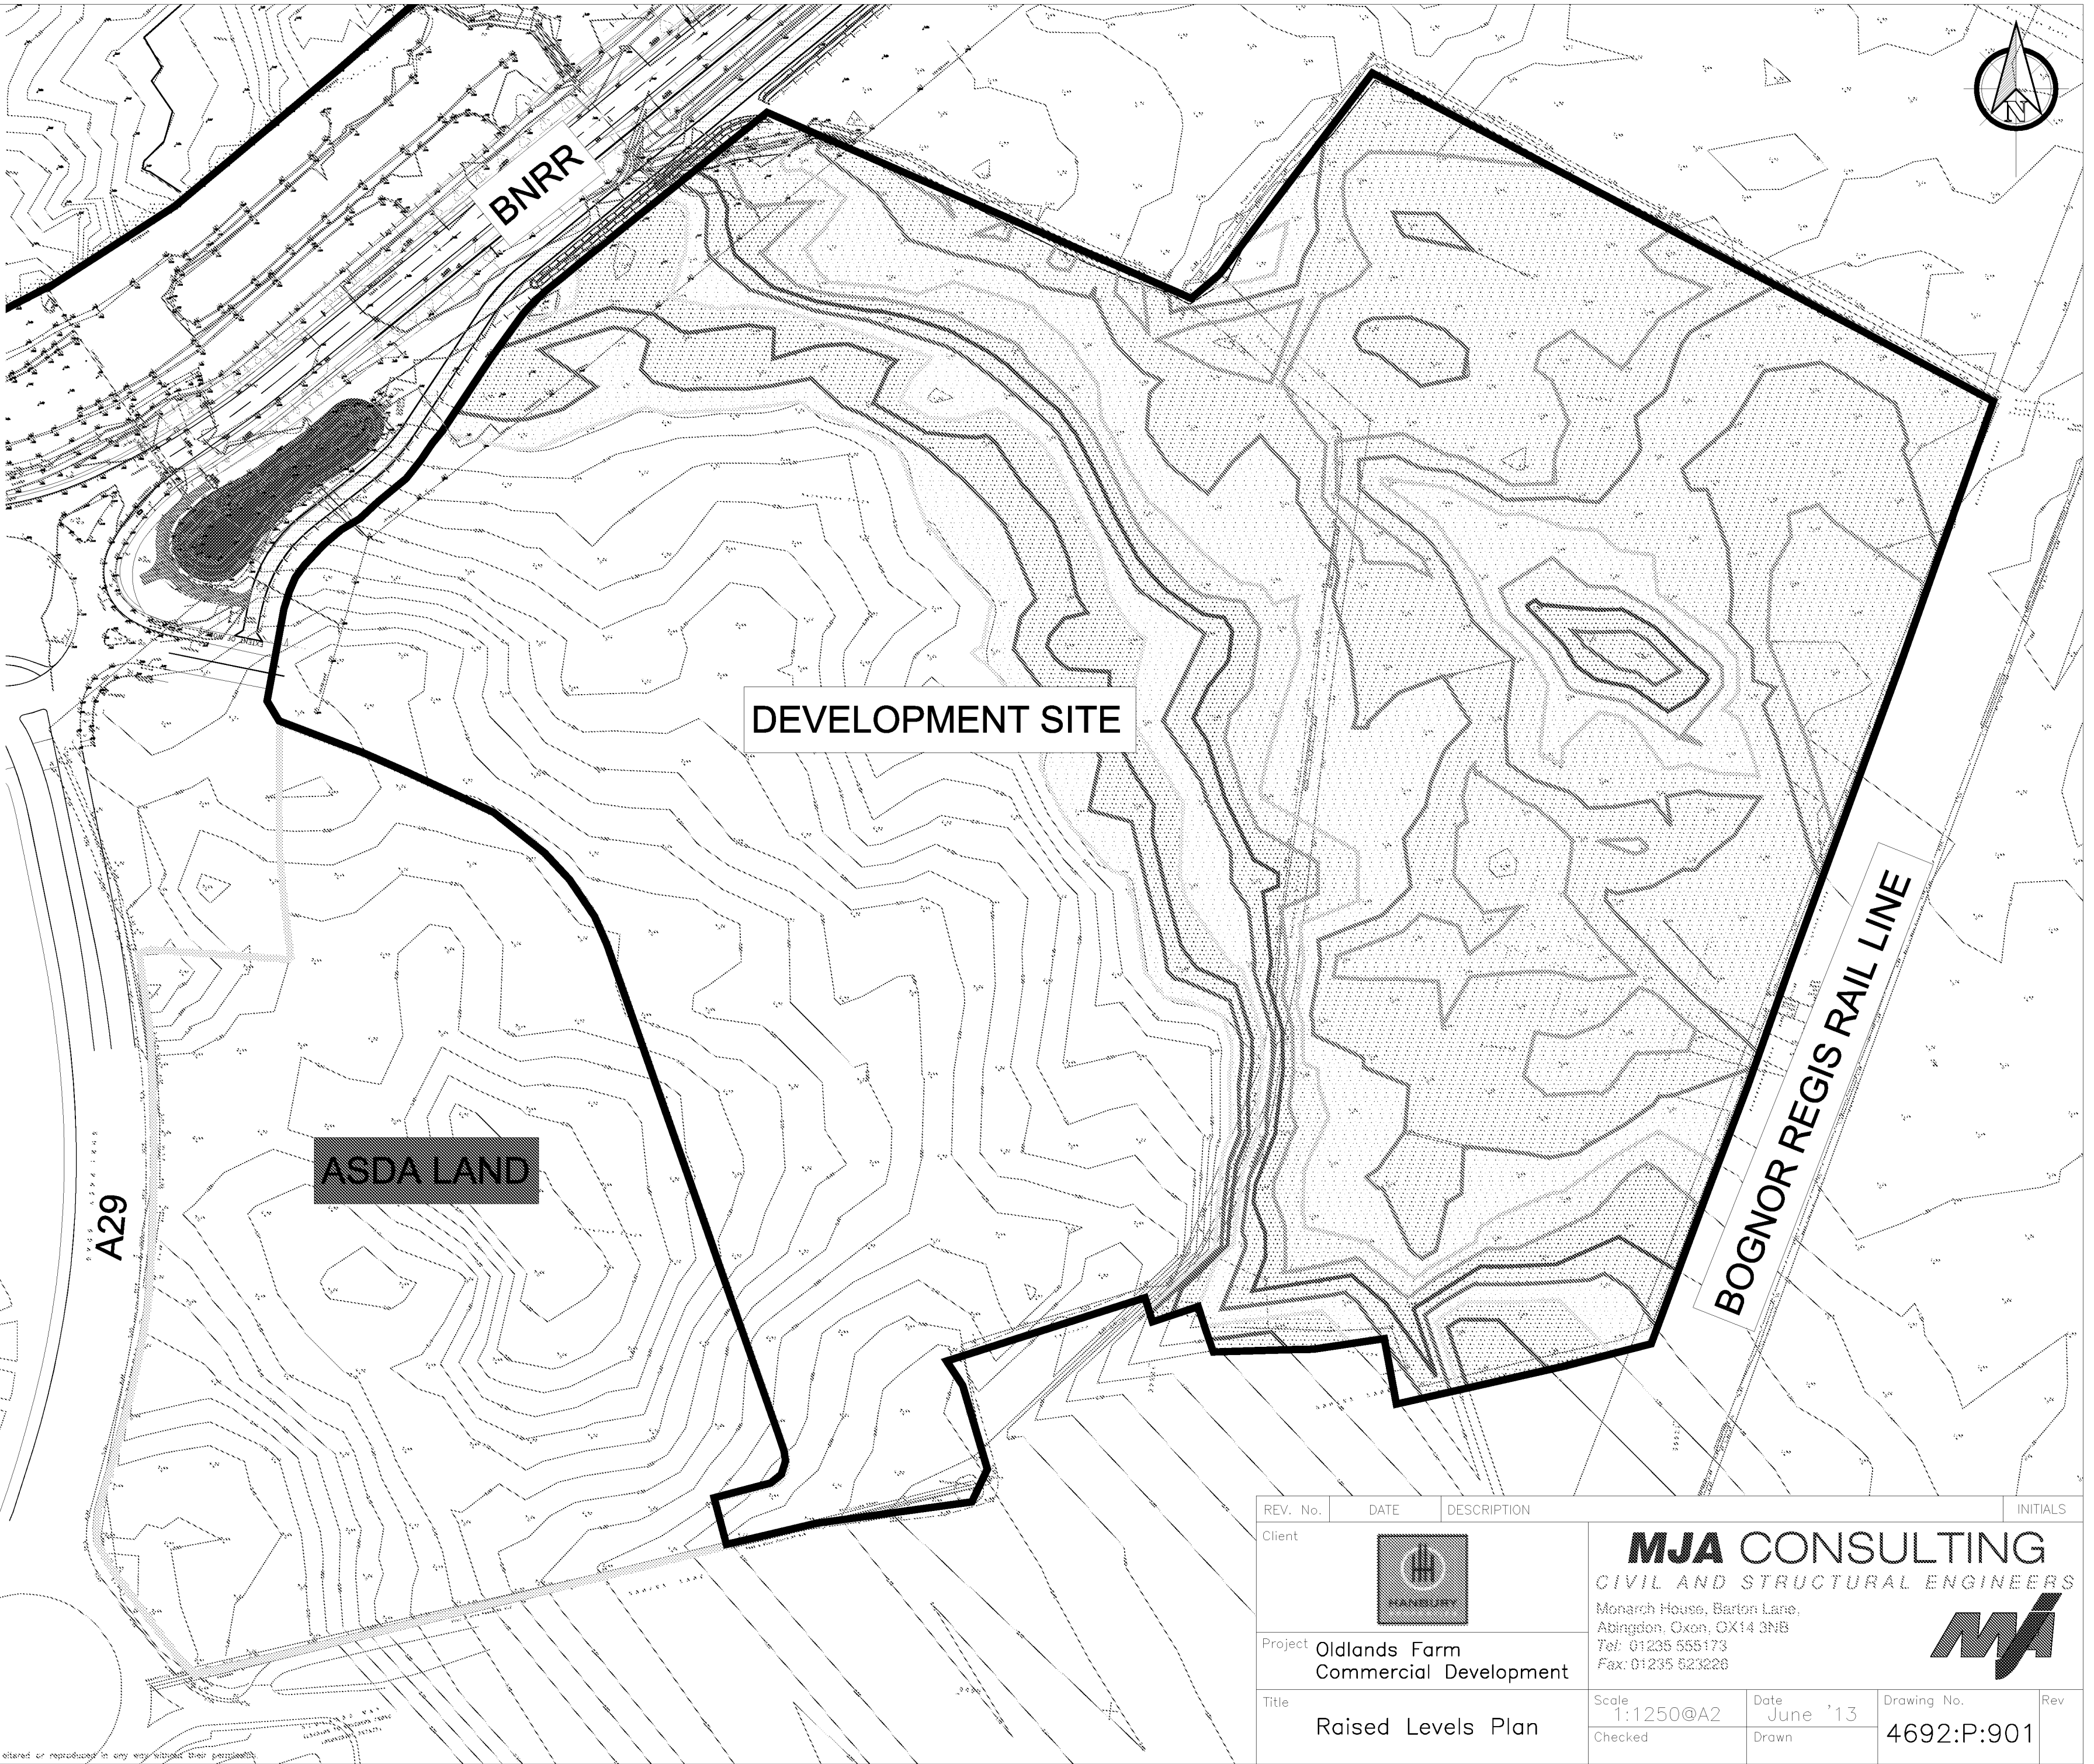

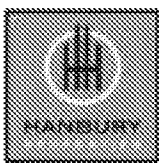REV. No.	DATE	DESCRIPTION	INITIALS
Client			MJA CONSULTING CIVIL AND STRUCTURAL ENGINEERS Monarch House, Barton Lane, Abingdon, Oxon, OX14 3NB Tel: 01235 555173 Fax: 01235 523226 
Project	Oldlands Farm Commercial Development		
Title	Raised Levels Plan		Rev
Scale	1:1250@A2	Date	June '13
Checked		Drawn	
		Drawing No.	4692:P:901