



The preliminary risk assessment process may identify potential risks to site demolition and redevelopment workers. However, consideration of occupational health and safety issues is beyond the scope of this report.

Please note that notwithstanding any site observations concerning the presence or otherwise of archaeological sites, asbestos-containing materials or invasive weeds such as Japanese knotweed, this report does not constitute a formal survey of these potential hazards.

Any site boundary line depicted on plans does not imply legal ownership of land.

10.2 Site-Specific Comments

The gas monitoring undertaken to date may be considered insufficient to adequately characterise the ground gas regime as CS-1. It is therefore recommended that the gas monitoring is continued and the gas risk assessment updated upon completion.

Whilst Hydrock are confident in the conclusions regarding the absence of a significant risk to Controlled Waters in view of development proposals, it cannot be guaranteed that the conclusions of this report will be accepted by the regulators without question. Therefore, it is recommended that this report is presented to the Local Planning Authority for comment prior to development.



11.0 RECOMMENDATIONS FOR FURTHER WORK

The following further works will be required:

- Presentation of this report to the Local Planning Authority Environmental Health Officer;
- Further gas monitoring;
- Preparation of an Earthworks Specification;
- Preparation of a Geotechnical Design Report;
- Preparation of a Remediation Method Statement;
- Consideration of any excavations within the former pond areas and preparation of a Materials Management Plan if necessary;
- Discussions with piling contractors and, subject to design, ground improvement contractors.



12.0 REFERENCES

ALLEN, D. L., BREWERTON, L. J., COLEBY, L. M., GIBBS, B. R., LEWIS, M. A., MACDONALD, A. M., WAGSTAFF, S. J. and WILLIAMS, A.T. 1997. The physical properties of major aquifers in England and Wales. *British Geological Survey Technical Report WD/97/34*. 312pp. Environment Agency R&D Publication 8.

BOYLE, R. and WITHERINGTON, P. JANUARY 2007. Guidance on evaluation of development proposals on sites where methane and carbon dioxide are present. Report No. 10627-R01(04). NHBC, Milton Keynes. 93pp + apps.

BRE. 1991. Soakaways. *BRE Digest 365*. BRE, Garston.

BRE. 2004. Working platforms for tracked plant: good practice guide to the design, installation, maintenance and repair of ground-supported working platforms. *BR470*. BRE, Garston.

BRE. 2005. Concrete in aggressive ground. *BRE Special Digest 1, 3rd Edition*. BRE, Garston.

BRITISH STANDARDS INSTITUTION. 1999. Code of practice for Site Investigations. *BS 5930 Incorporating Amendment No.2:2010*. BSI, London.

BRITISH STANDARDS INSTITUTION. 2011. Code of Practice for Investigation of Potentially Contaminated sites. *BS 10175 Incorporating Amendment No.1:2013*. BSI, London.

BRITISH STANDARDS INSTITUTION. 2002. Characterisation of waste : leaching : compliance test for leaching of granular waste materials and sludges one stage batch test at liquid to solid ratio of 10 l/kg for materials with particle size below 4 mm : without or with size reduction. *BS EN 12457: Part 2*. BSI, London.

BRITISH STANDARDS INSTITUTION. 2003. Geotechnical investigation and testing - Identification and classification of rock - Part 1: Identification and description. *BS EN ISO 14689-1 Incorporating Corrigendum No.1*. BSI, London

BRITISH STANDARDS INSTITUTION. 2004. Soil quality. Characterization of soil related to groundwater protection. *ISO 15175*. BSI, London.

BRITISH STANDARDS INSTITUTION. 2004. Eurocode 7 – Geotechnical design - Part 1: General rules. *BS EN 1997-1. Incorporating Corrigendum No.1*. BSI, London.

BRITISH STANDARDS INSTITUTION. 2006. Concrete – complementary British Standard to BS EN 206-1 – Part 1: Method of specifying and guidance to the specifier. *BS 8500-1*. BSI, London.

BRITISH STANDARDS INSTITUTION. 2007. Code of practice for the characterization and remediation from ground gas in affected developments. *BS 8485*. BSI, London.

BRITISH STANDARDS INSTITUTION. 2007. Eurocode 7 – Geotechnical design - Part 2: Geotechnical investigation and testing. *BS EN 1997-2*. BSI, London.

BRITISH STANDARDS INSTITUTION. 2009. Code of practice for earthworks. *BS 6031 Incorporating Corrigendum No.1:2010*. BSI, London.



CARD, G., WILSON, s. and MORTIMER, S. 2012. A pragmatic approach to ground gas risk assessment. CL:AIRE Research Bulletin RB17. CL:AIRE, London.

CIEH and CL:AIRE. May 2008. *Guidance on comparing soil contamination data with a critical concentration*. Chartered Institute of Environmental Health and Contaminated Land: Applications in Real Environments, London, 66pp.

CL:AIRE. March 2011. *The Definition of Waste: Development Industry Code of Practice, Version 2*. Contaminated Land: Applications in the Real Environment (CL:AIRE), London.

DCLG. March 2012. National Planning Policy Framework. DCLG, London.

DCLG. March 2012. Technical Guidance top the National Planning Policy Framework. DCLG, London.

DEFRA. 1 September 2005. Soil Guideline Values and the Determination of Land as Contaminated Land under Part IIA. Guidance Note CLAN 2/05. DEFRA/LEQ, London.

DEFRA. April 2012. Contaminated Land Statutory Guidance. DEFRA, London.

DEFRA. March 2014. SP1010: Development of Category 4 Screening Levels for Assessment of Land Affected by Contamination – Policy Companion Document. DEFRA, London.

EIC, AGS and CL:AIRE. 2009. The EIC/AGS/CL:AIRE Soil Generic Assessment Criteria for Human Health Risk Assessment. Environmental Industries Commission, Association of Geotechnical and Geoenvironmental Specialists and Contaminated Land: Applications in Real Environments. Available from <www.claire.co.uk>.

ENVIRONMENT AGENCY. 2003. Hazardous Waste. Interpretation of the definition and classification of hazardous waste. Technical Guidance WM2. The Environment Agency.

ENVIRONMENT AGENCY. 2004. Model procedures for the management of land contamination. *Contaminated Land Report 11*. The Environment Agency.

ENVIRONMENT AGENCY. 2006. Remedial Targets Methodology. Hydrogeological Risk Assessment for Land Contamination. The Environment Agency, Bristol, 123pp.

ENVIRONMENT AGENCY. March 2013. Waste sampling and Testing for Disposal to Landfill. Report EBPRI 11507B. The Environment Agency, Bristol, 36pp.

HIGHWAYS AGENCY. 1994. Design Manual, Road and Bridges: Volume 4, Geotechnics and Drainage; Section 1, Earthworks; Part 5, HA 70/94, Construction of Highway Earthworks. *HA 70/94*. Highway Agency, London.

HIGHWAYS AGENCY. 1994. Design Manual, Road and Bridges: Volume 4, Geotechnics and Drainage; Section 1, Earthworks; Part 6, HA 74/07, Treatment of Fill and Capping Materials using either Lime or Cement or Both. *HA 74/07*. Highway Agency, London.

HIGHWAYS AGENCY. 2008. Manual of Contract Documents for Highway Works, *Specification for Highway Works: Volume 1*. Highway Agency, London.



HIGHWAYS AGENCY. 2009. Design Guidance for Road Pavement Foundations (Draft HD25). *Interim Advice Note 73/06. Rev 1*. Highway Agency, London.

JONES, H. K., MORRIS, B. L., CHENEY, C. S., BREWERTON, L. J., MERRIN, P. D., LEWIS, M. A., MACDONALD, A. M., COLEBY, L. M., TALBOT, J. C., MCKENZIE, A. A., BIRD, M. J., CUNNINGHAM, J. and ROBINSON, V. K. 2000. The physical properties of minor aquifers in England and Wales. *British Geological Survey Technical Report WD/00/04*. 234pp. Environment Agency R&D Publication 68.

MILES, J. C. H., APPLETON, J. D., REES, D. M., GREEN, B. M. R., ADLAM, K. A. M. and MYRES, A. H. 2007. Indicative Atlas of Radon in England and Wales. Health Protection Agency and British Geological Survey. Report HPA-RPD-033.

NATHANAIL, P., McCAFFREY, C., ASHMORE, M., CHENG, Y., GILLETT, A., OGDNE, R. and SCOTT, D. 2009. The LQM/CIEH Generic Assessment Criteria for Human Health Risk Assessment (2nd ed.). Land Quality Press, Nottingham.

NHBC. 2014. NHBC Standards, Chapter 4.2 Building near trees. NHBC, Milton Keynes.

RUDLAND, D. J., LANCEFIELD, R. M. and MAYELL, P. N. 2001. Contaminated land risk assessment. A guide to good practice. *CIRIA Report C552*. CIRIA, London. 158 pp.

SCIVYER, C. 2007. Radon: Guidance on protective measures for new buildings, extensions, conversions and refurbishment (2007 edition). Building Research Establishment Report BR 211. BRE, Garston.

STROUD, M. A. 1975. The standard penetration test in insensitive clays and soft rocks. *Proceedings of the European Symposium on penetration testing*, **2**, 367-375.

UK WATER INDUSTRY RESEARCH (UKWIR). 2010 re-issued. Guidance for the Selection of Water Supply Pipes to be used in Brownfield Sites. *Report 10/WM/03/21*.

WATER UK. January 2014. Contaminated Land Assessment Guidance. Water UK and the Home Builders Federation. 12pp.

WILSON, S.A. and CARD, G.B. 1999. Reliability and risk in gas protection design. *Ground Engineering*, February 1999, 33-36, plus letters in March 1999.

WILSON, S. and HAINES, S. 2005. Site investigation and monitoring for ground gas assessment – back to basics. *Land Contamination and Reclamation* **13(3)**, 211-222.

WILSON, S., OLIVER, S., MALLETT, H., HUTCHINGS, H. and CARD, G. 2007. Assessing risks posed by hazardous ground gases to buildings. *CIRIA Report C665*. CIRIA, London. 182pp.



Appendix A

Drawings

Drawings included in this report:

14459/D001 – Site Location Plan

14459/D002 – Topographical survey

14459/D003 – Exploratory Hole Location Plan

14459/D004 – Land Raise Settlement Contour

14459/D005 – Interpretative Cross Sections

14459/D006 – Site Zonation Plan

14459/D007 – Site Layout Plan


14459/D008 – Elevation of Chalk Contour

14443-201- P3 – Cut Fill


99603-ss-25 – Site Layout Plan (Bericote Properties)



THE SITE

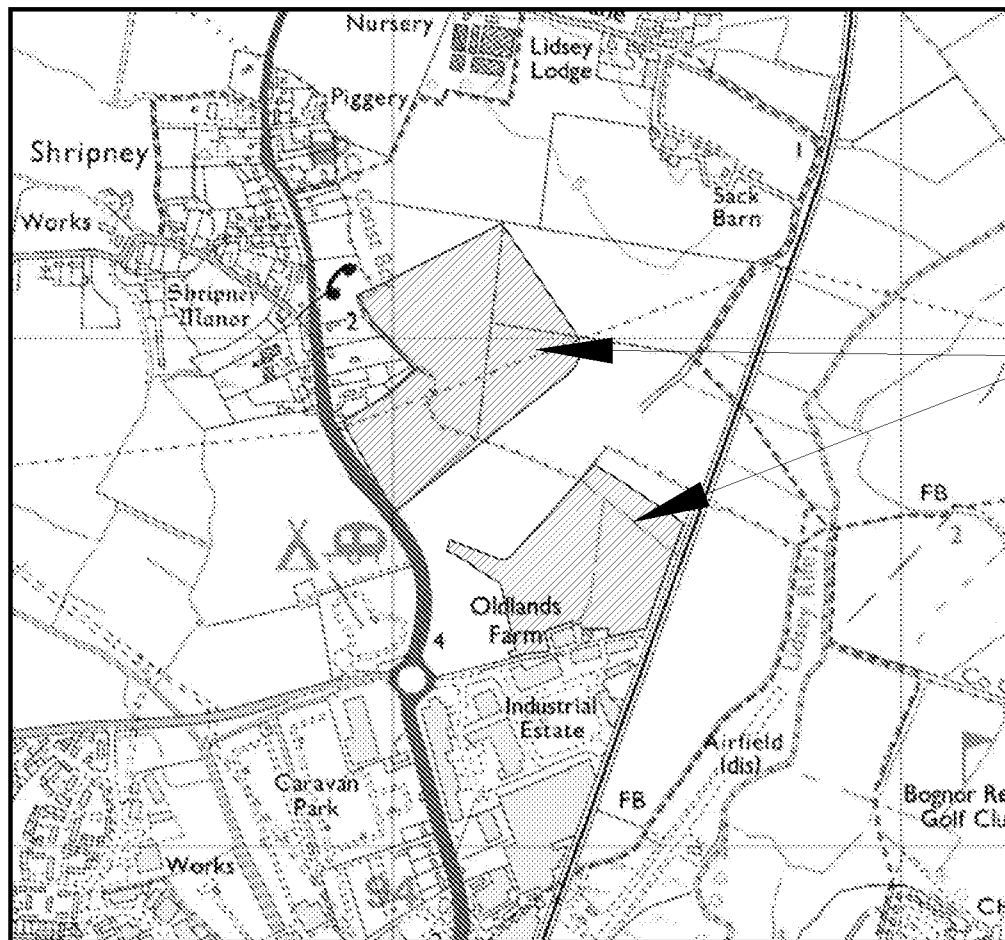


THE SITE

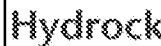
Rev	Date	Description	By	Chk
 www.hydrock.com				
BERICOTE PROPERTIES				
OLDLANDS FARM, BOGNOR REGIS				
Site Location Plan				
FINAL				
C14459				
RP	AB	See Drawing	13/06/14	13/06/14
14459/D001				-



- Notes:
1. All dimensions are to be checked on site before the commencement of works. Any discrepancies are to be reported to the Architect & Engineer for verification. Figured dimensions only are to be taken from this drawing.
 2. This drawing is to be read in conjunction with all relevant Engineers' and Service Engineers' drawings and specifications.
 3. Taken from Malcolm Hughes Land Surveyers drawing reference 16473, May 2014.

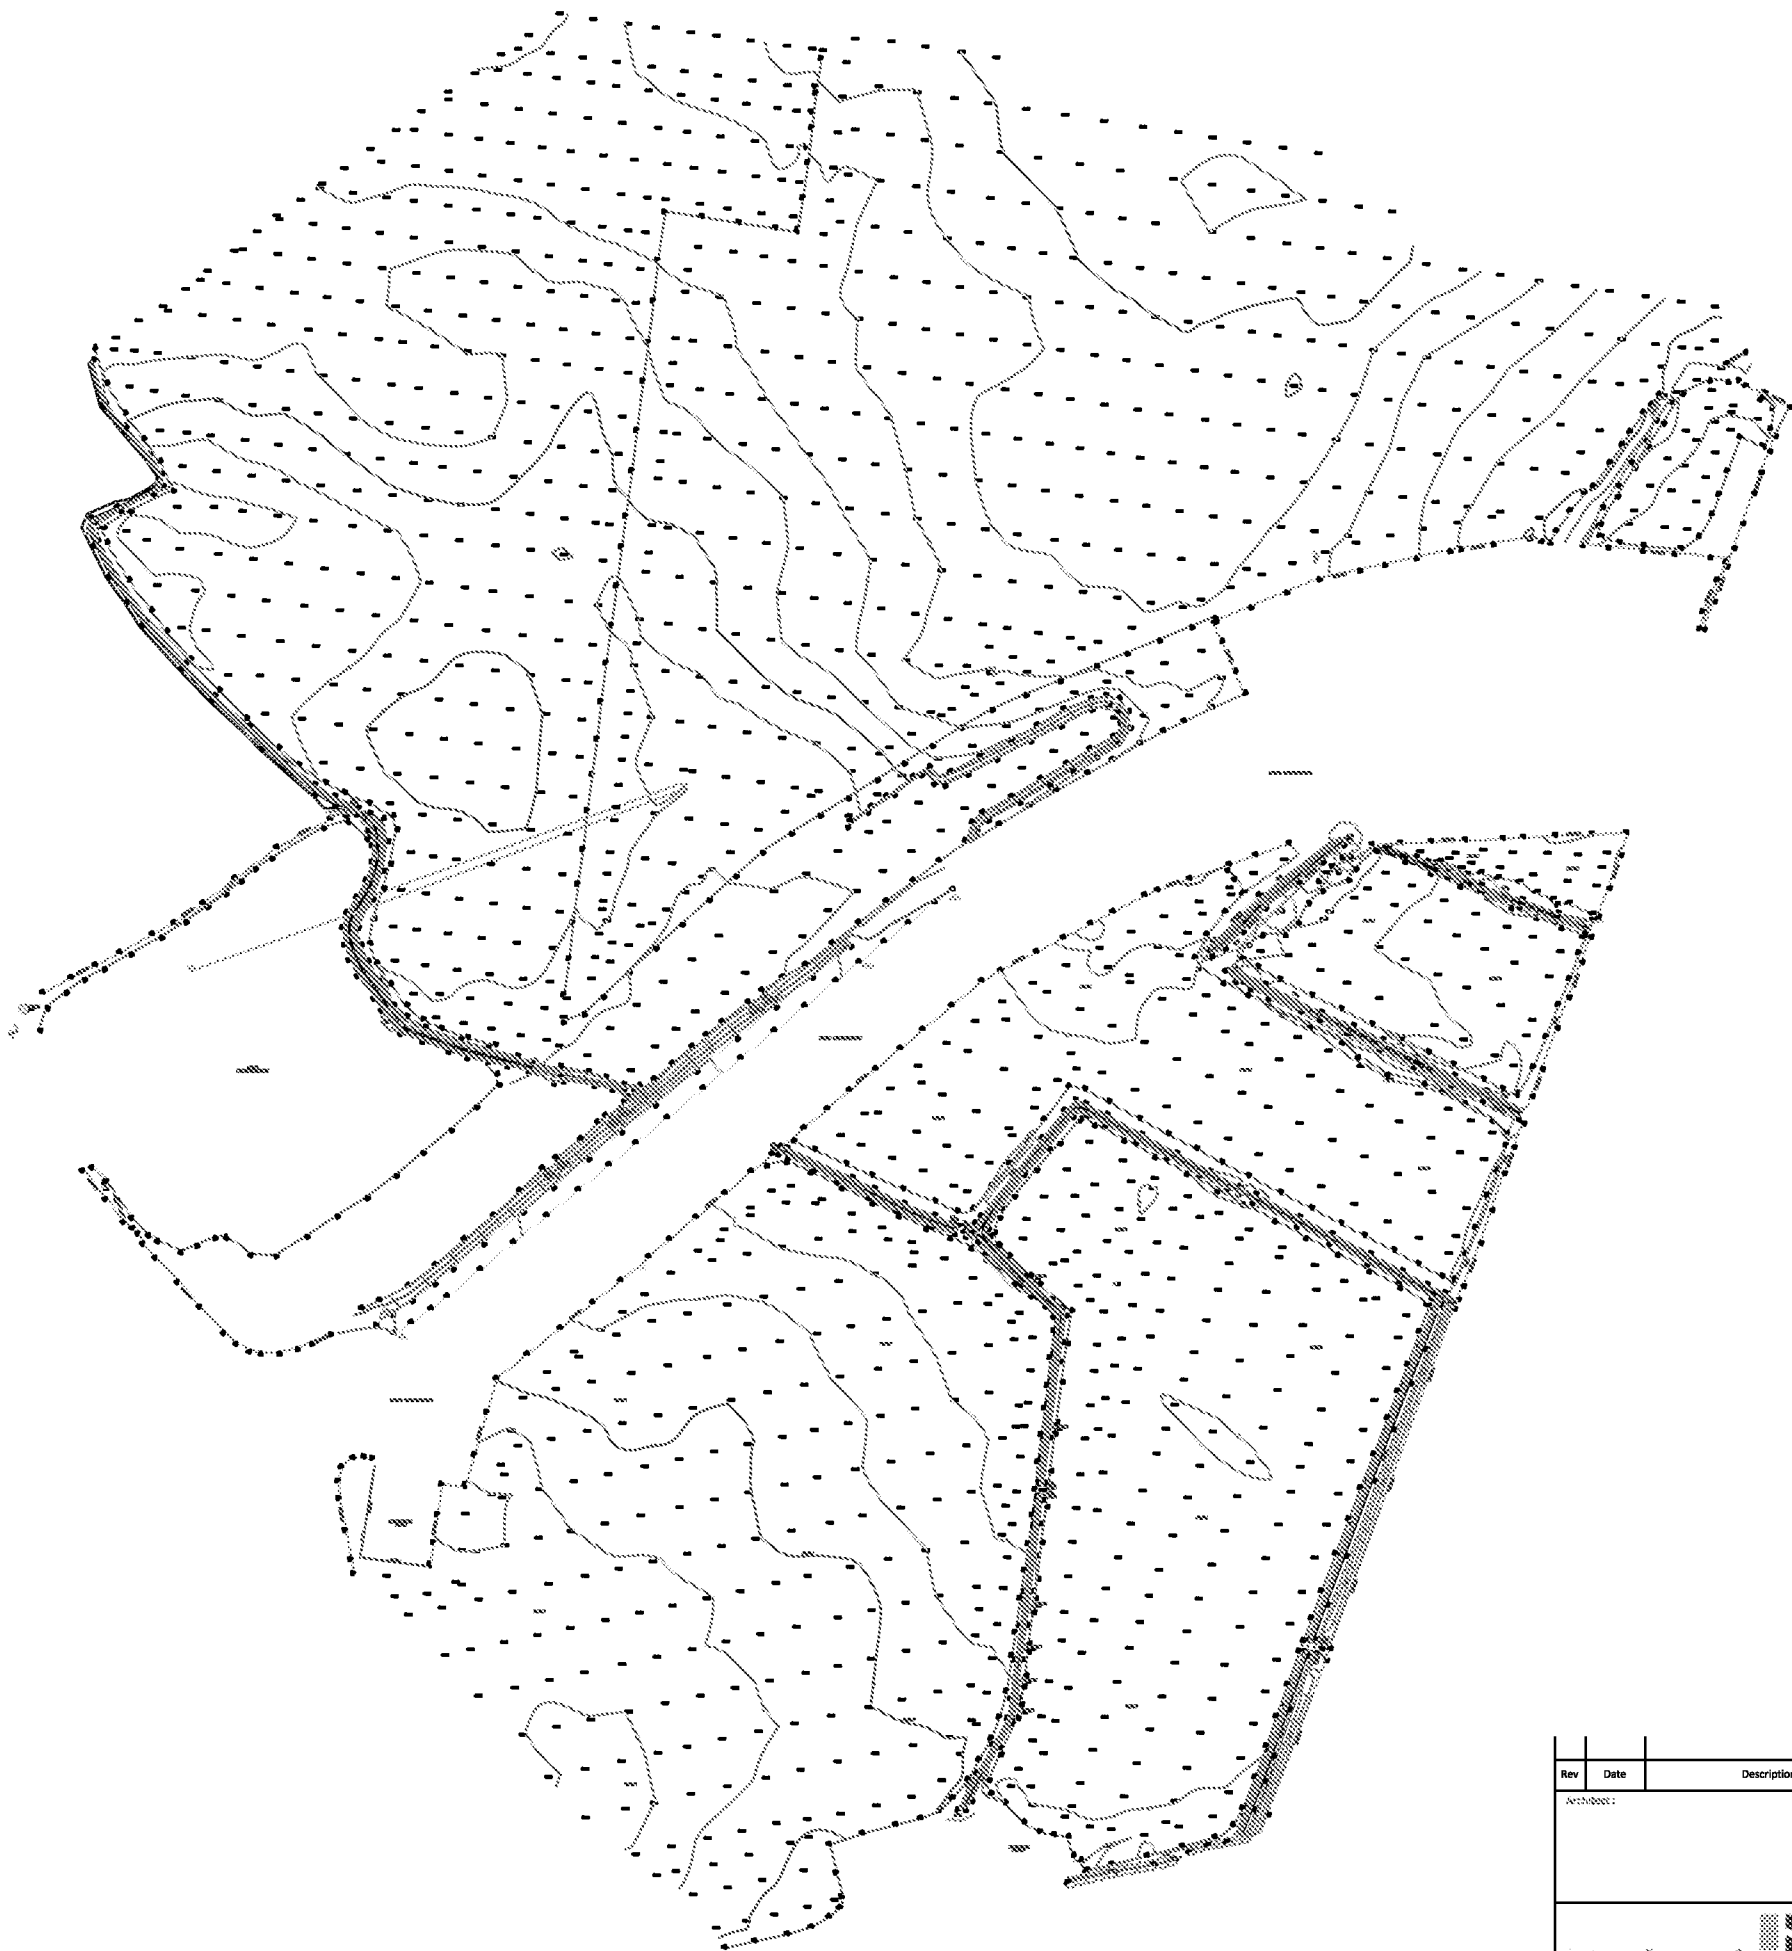

Rev	Date	Description	By	Ckd
Architect:				
Hydrock Hydrock Consultants Ltd 100 Northway, 5th Floor Bognor Regis, West Sussex PO21 2LJ T +44 (0)1323 840580 info@hydrock.com www.hydrock.com				
Client:				
BERICOTE PROPERTIES				
Project Title:				
OLDLANDS FARM, BOGNOR REGIS				
Drawing Title:				
TOPOGRAPHICAL SURVEY				
Drawing Status:				
FINAL				
Hydrock Job No:				
C.14459.001				
Drawn	Checked	Scale of AS	Date	Issue Date
GJ	AB	NTS	12/06/14	12/06/14
Drawing Number:				Revision:
14459.D002				-

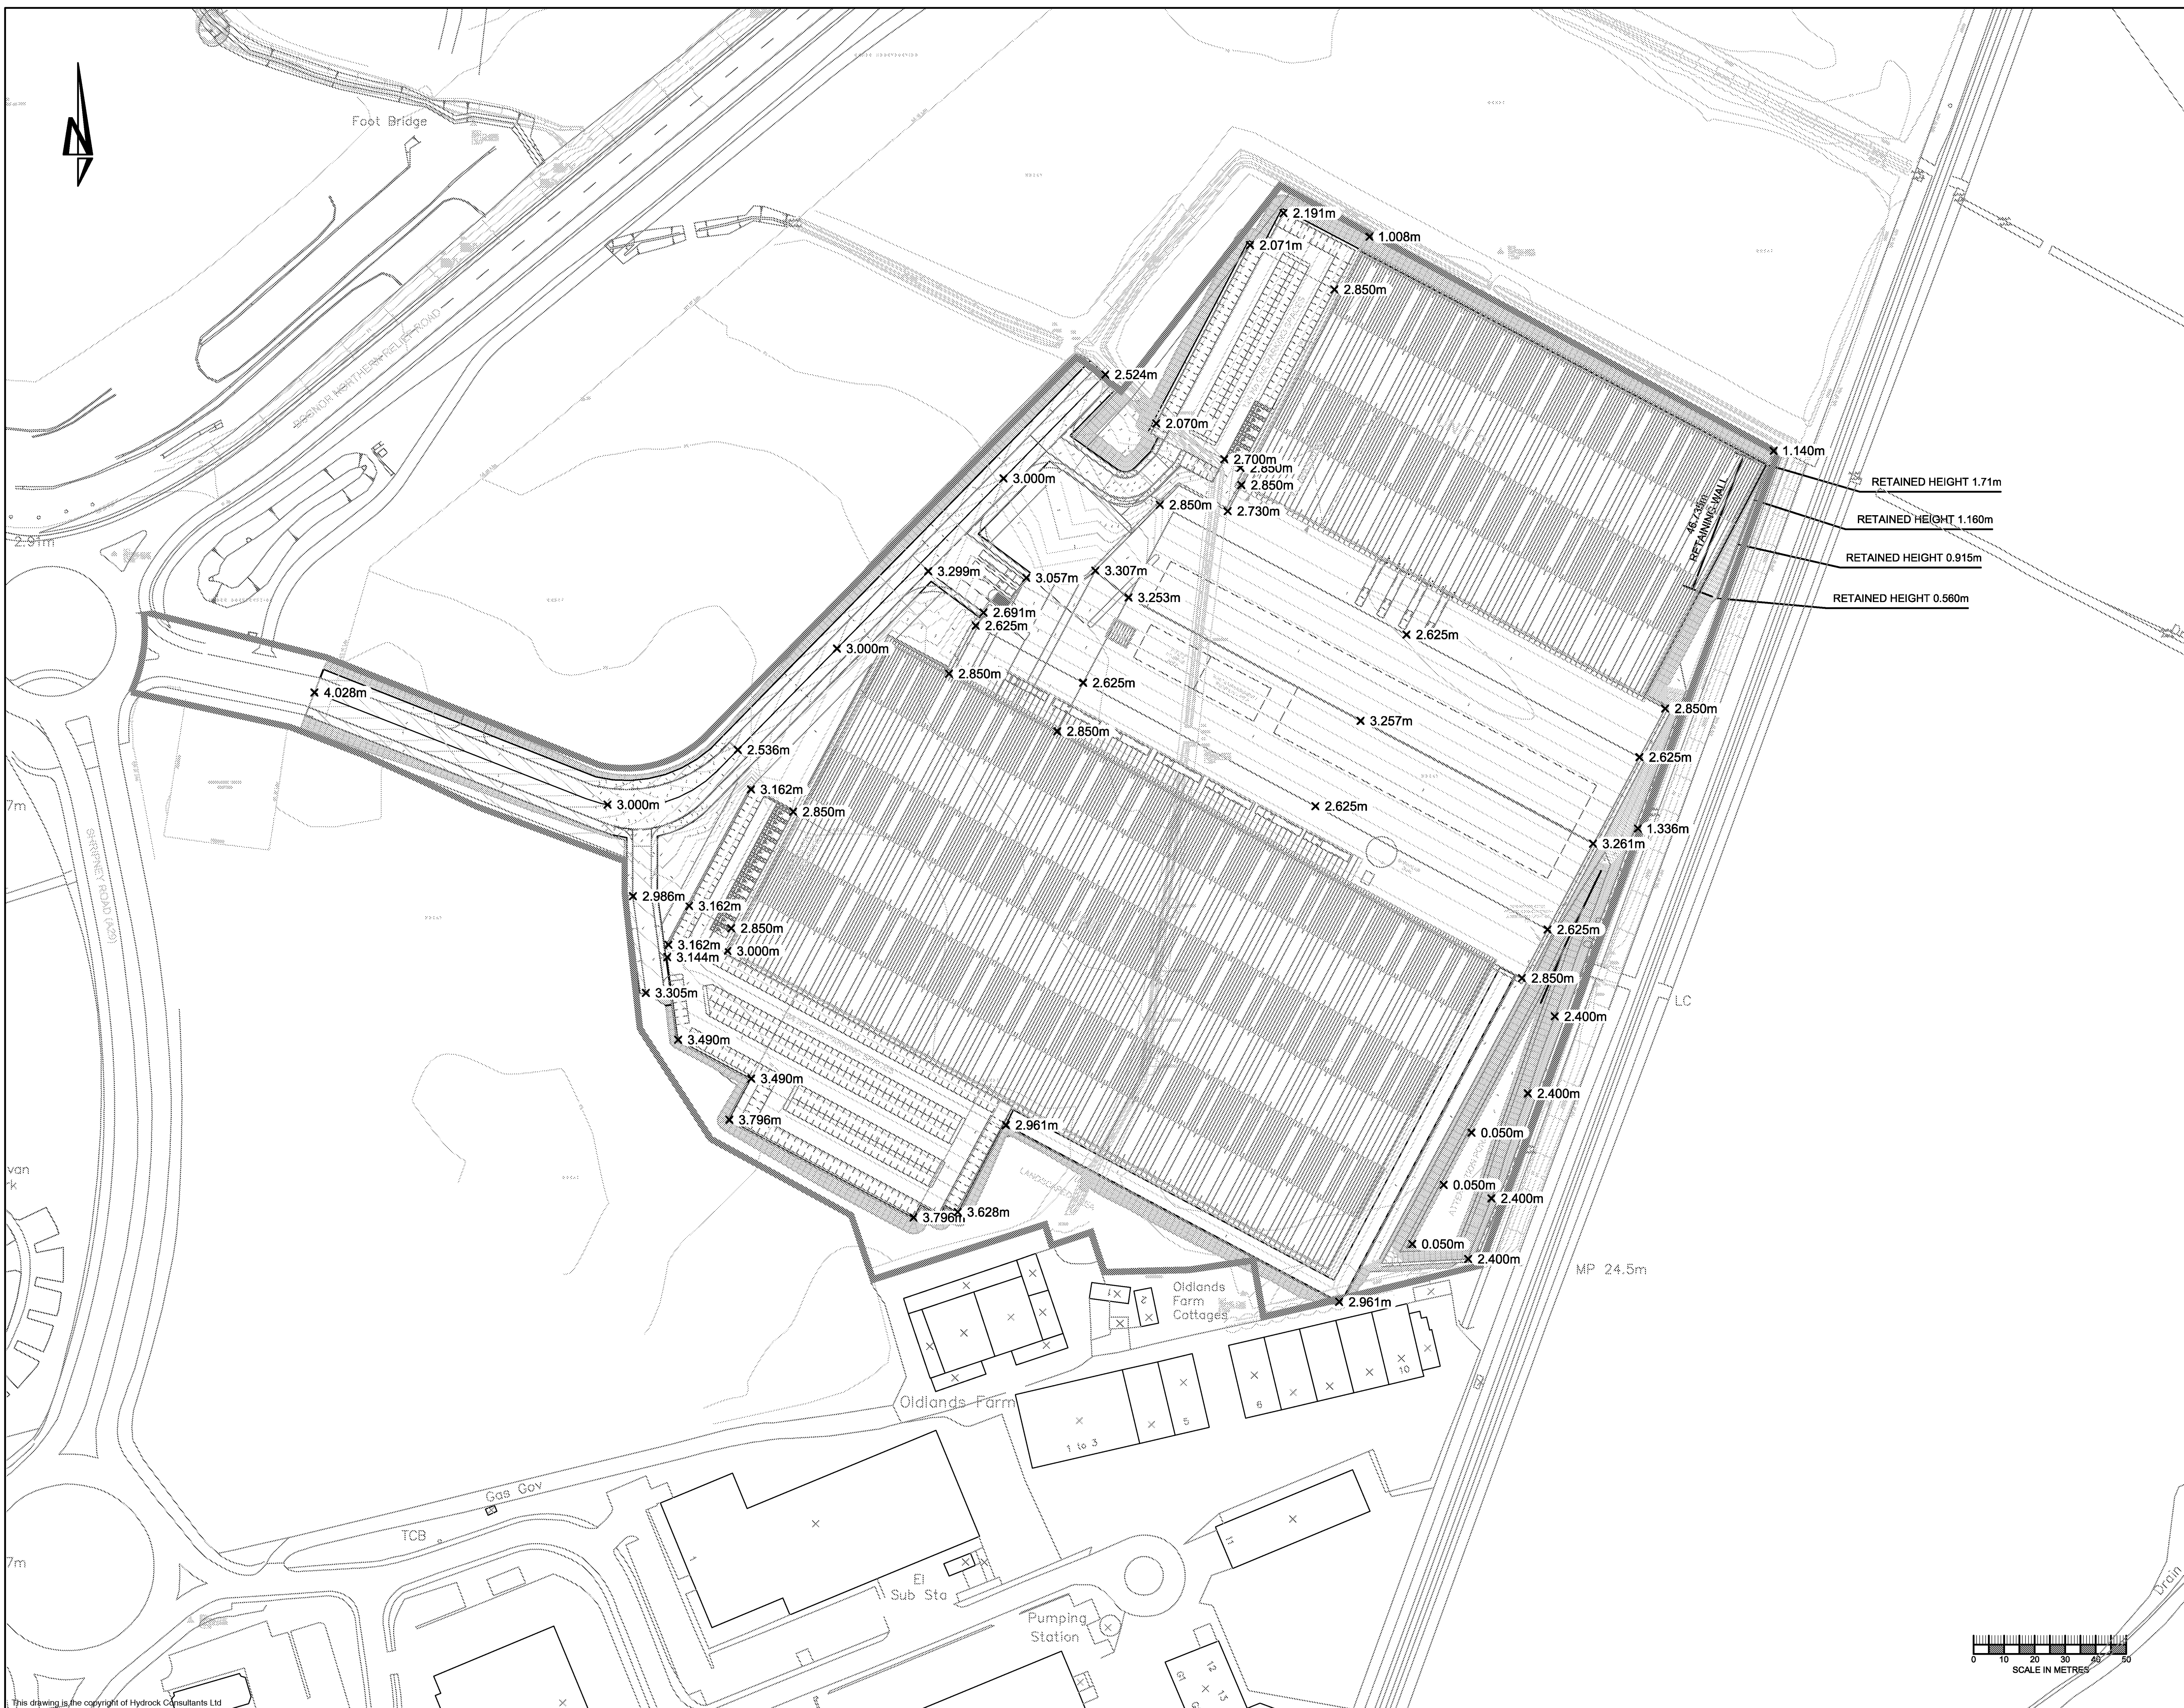

Notes:

1. All dimensions are to be checked on site before the commencement of works. Any discrepancies are to be reported to the Architect & Engineer for verification. Figured dimensions only are to be taken from this drawing.
2. This drawing is to be read in conjunction with all relevant Engineers' and Service Engineers' drawings and specifications.

SAFETY, HEALTH AND ENVIRONMENTAL INFORMATION

IN ADDITION TO THE HAZARDS/RISKS NORMALLY ASSOCIATED WITH THE TYPES OF WORK DETAILED ON THIS DRAWING, NOTE THE FOLLOWING

CONSTRUCTION

MAINTENANCE / CLEANING


DECOMMISSIONING / DEMOLITION

IT IS ASSUMED THAT ALL WORKS WILL BE CARRIED OUT BY A
COMPETENT CONTRACTOR WORKING, WHERE APPROPRIATE,
TO AN APPROVED METHOD STATEMENT

NOTES

- SURVEY INFORMATION BASED ON MALCOLM
HUGHES LAND SURVEYORS DRAWINGS 16473-1
PLOT LAYOUT BASED ON MSA ARCHITECTS DRAWING
99603-SS-25
FFL ASSUMED TO BE 3.00m.
CONTOURS SHOWN AT 100MM AND 500MM
FOR DETAILS OF CUT/FILL ANALYSIS REFER TO
DRAWING C14443/201
NUMERICAL VALUES SHOWN ARE PROPOSED
LEVELS AOD

3	23-06-2014	RETAINING WALL SHOWN. ARCHITECTS LAYOUT AMENDED	MB	PMA
2	18-06-2014	POND AMENDED	MB	PMA
iv	Date	Description	By	Ckd

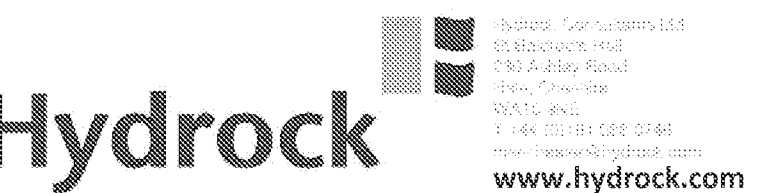

1000



◆ ◆ ◆ ◆ ◆

OLDLANDS FARM
BOGNOR REGIS

Mathematics 2022, 10, 1111

PROPOSED FINISHED FLOOR LEVEL
AND CONTOURS (FFL 3.00M)

Dwight Gries

PRELIMINARY

Hyatt Job No.

C14443


Author	Checked	Scale 0: A1	Date	Issue Date
MJB	PMA	1:1000	12.06.2014	12.06.14

Tracking Number:

200

[illegible]





3

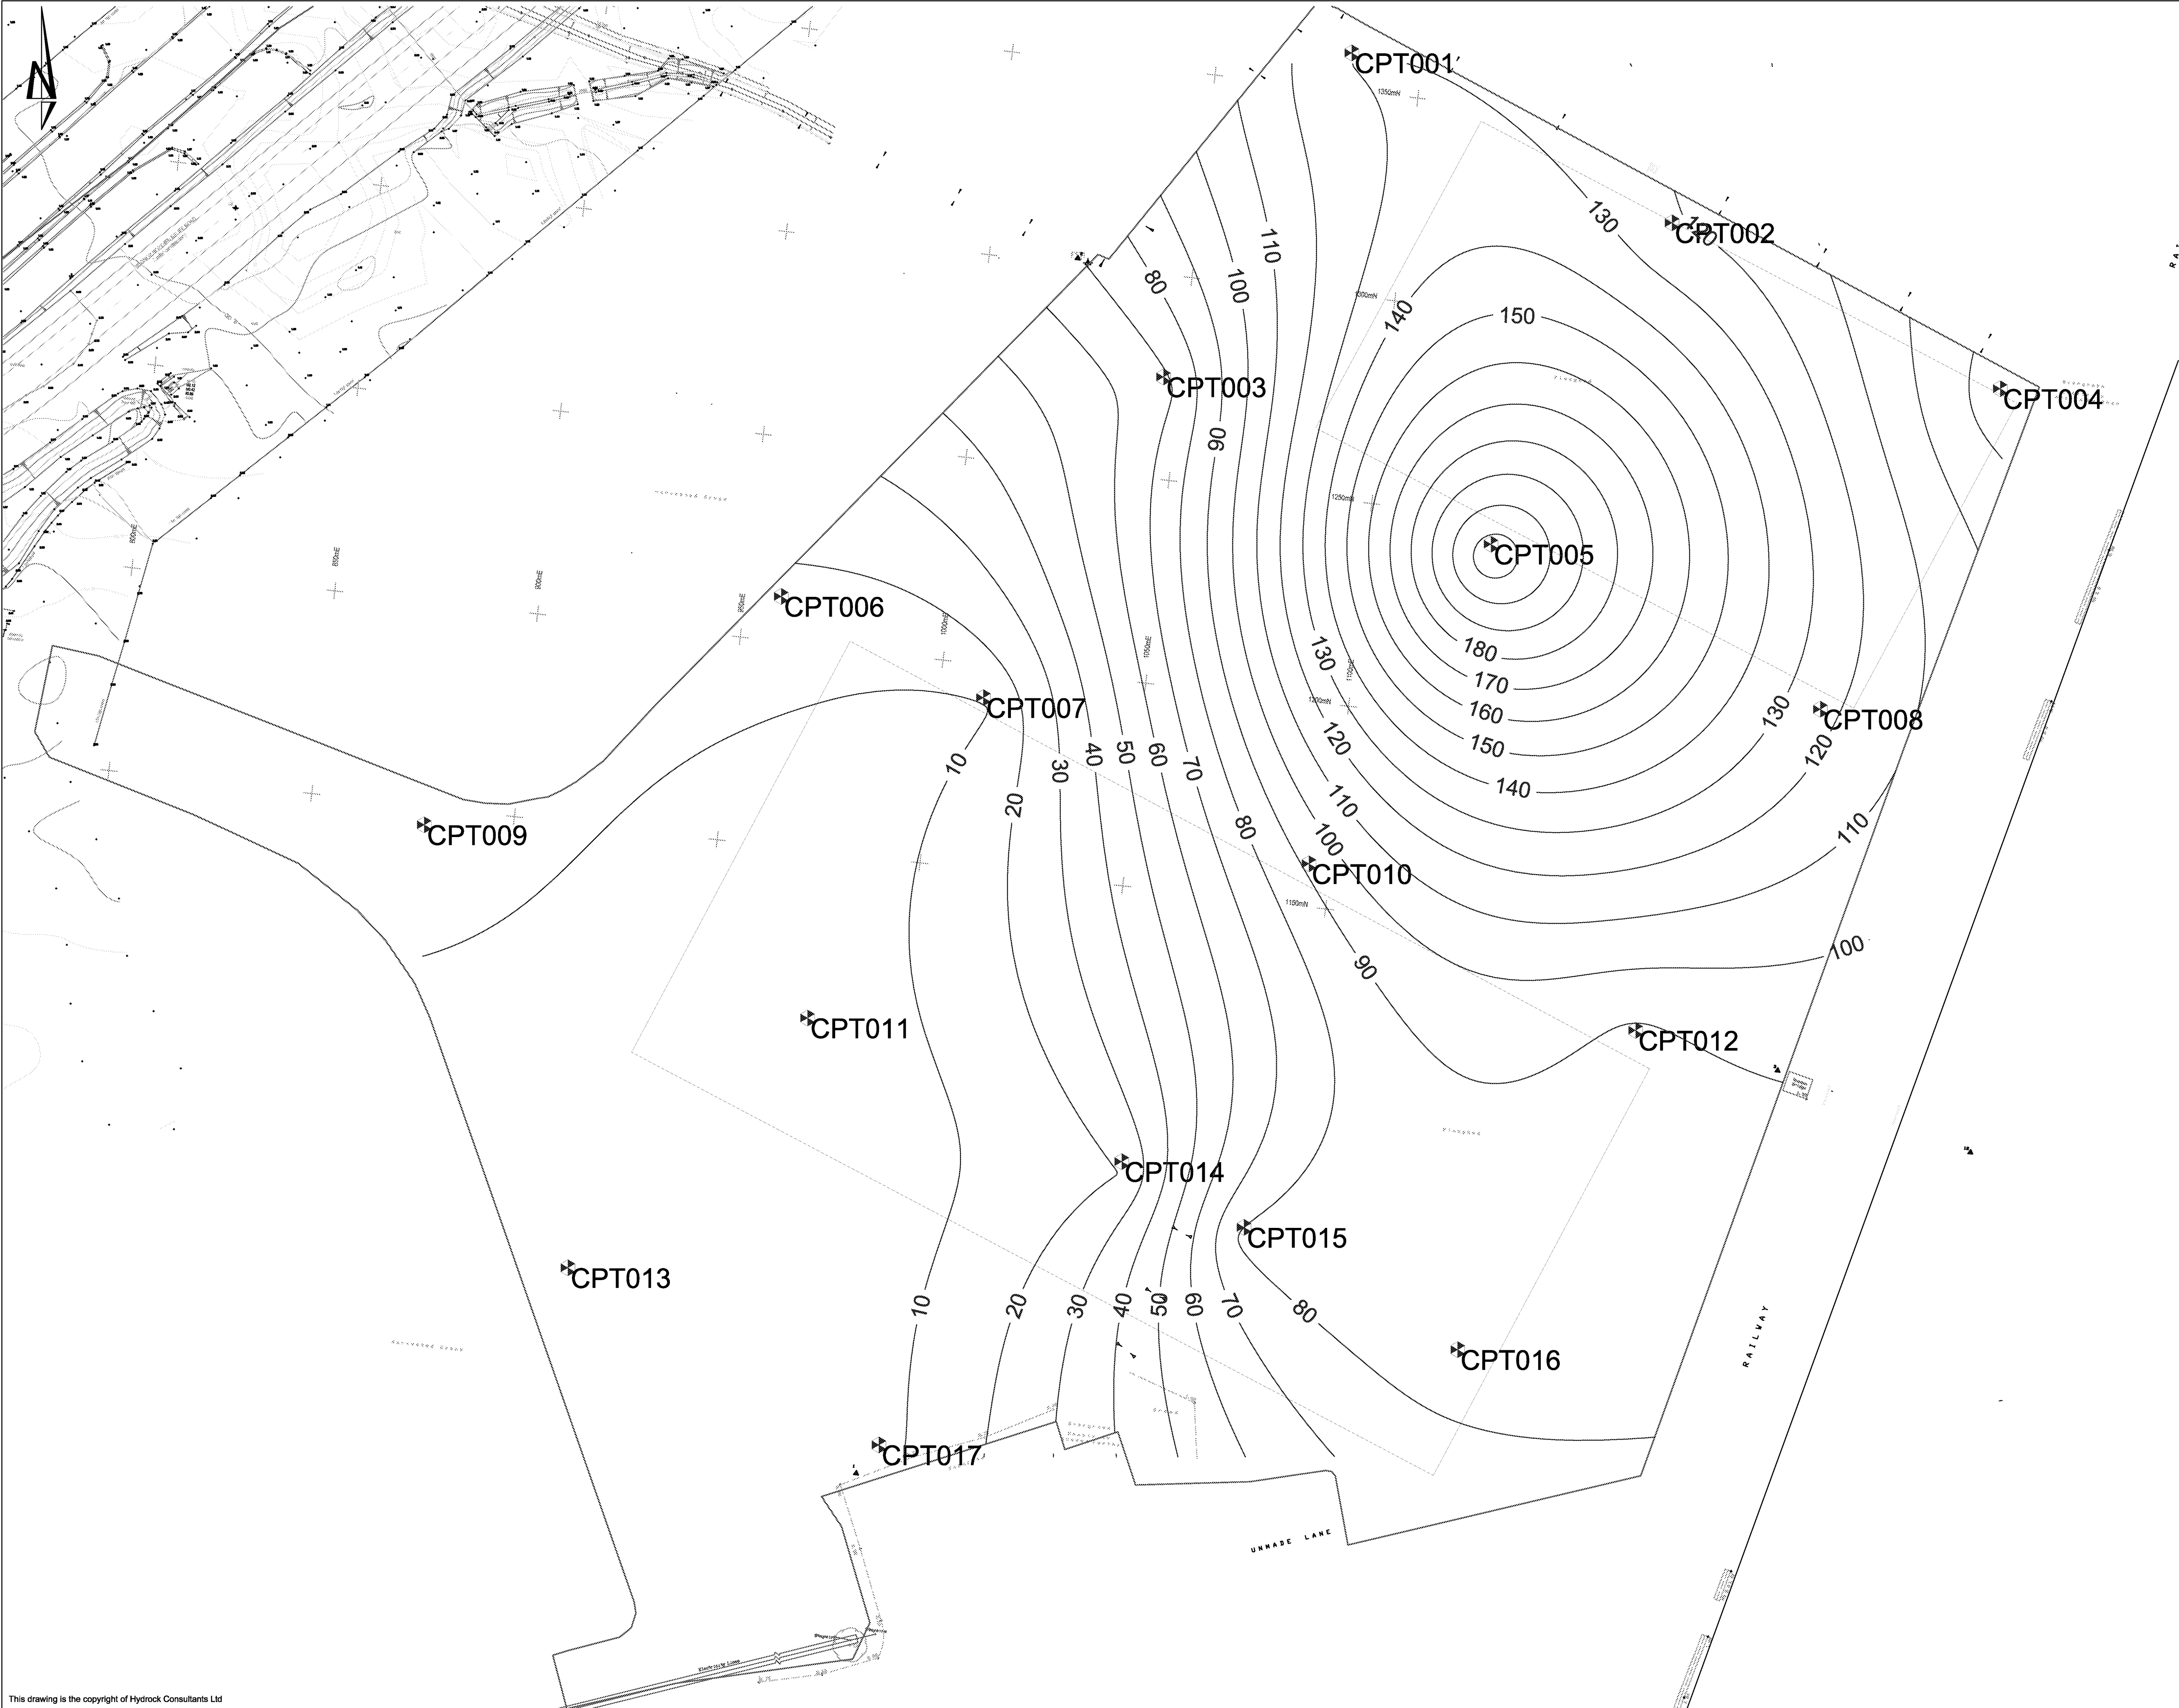

- Notes:**
1. All dimensions are to be checked on site before the commencement of works. Any discrepancies are to be reported to the Architect & Engineer for verification. Figured dimensions only are to be taken from this drawing.
 2. This drawing is to be read in conjunction with all relevant Engineers' and Service Engineers' drawings and specifications.

Rev	Date	Description	By	Ckd
Architect :				
Hydrock Hydrock Consultants Ltd 12 Haverdown Park Hedderley Road Bognor Regis, Bognor Regis Tel: 01323 842222 www.hydrock.com				
Client :				
BERICOTE PROPERTIES				
Project Title :				
OLDLANDS FARM BOGNOR REGIS				
Drawing Title :				
Land Raise Settlement Contour (mm)				
Drawing Status :				
INFORMATION				
Hydrock Job No :				
C/14459				
Drawn	Checked	Scale @ A1	Date	Issue Date
RB	AB	1:750	18/07/14	18/07/14
Drawing Number :				Revision :
14459/D004				-

- Notes:
1. All dimensions are to be checked on site before the commencement of works. Any discrepancies are to be reported to the Architect & Engineer for verification. Figured dimensions only are to be taken from this drawing.
 2. This drawing is to be read in conjunction with all relevant Engineers' and Service Engineers' drawings and specifications.

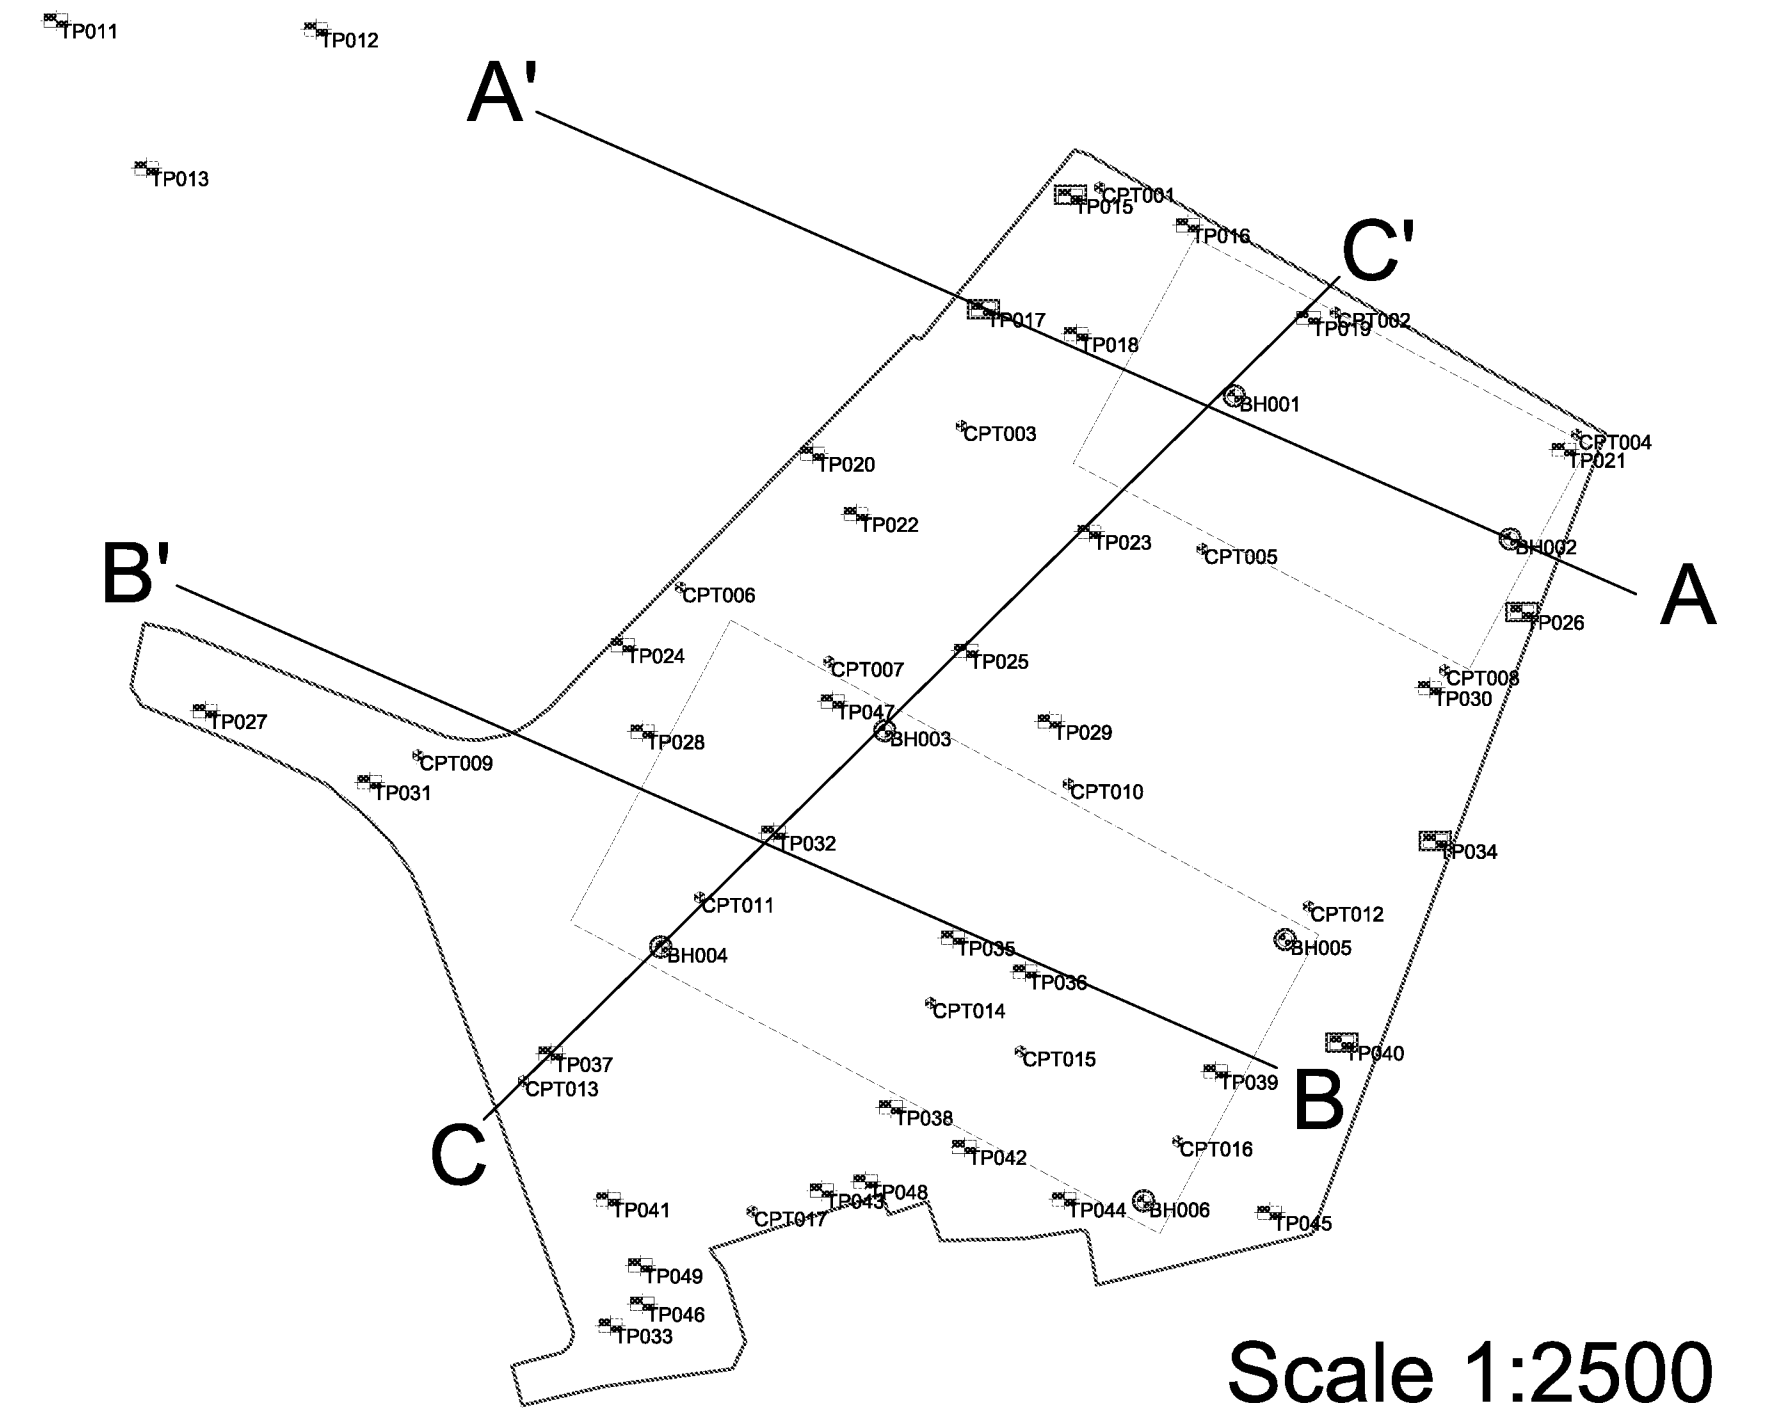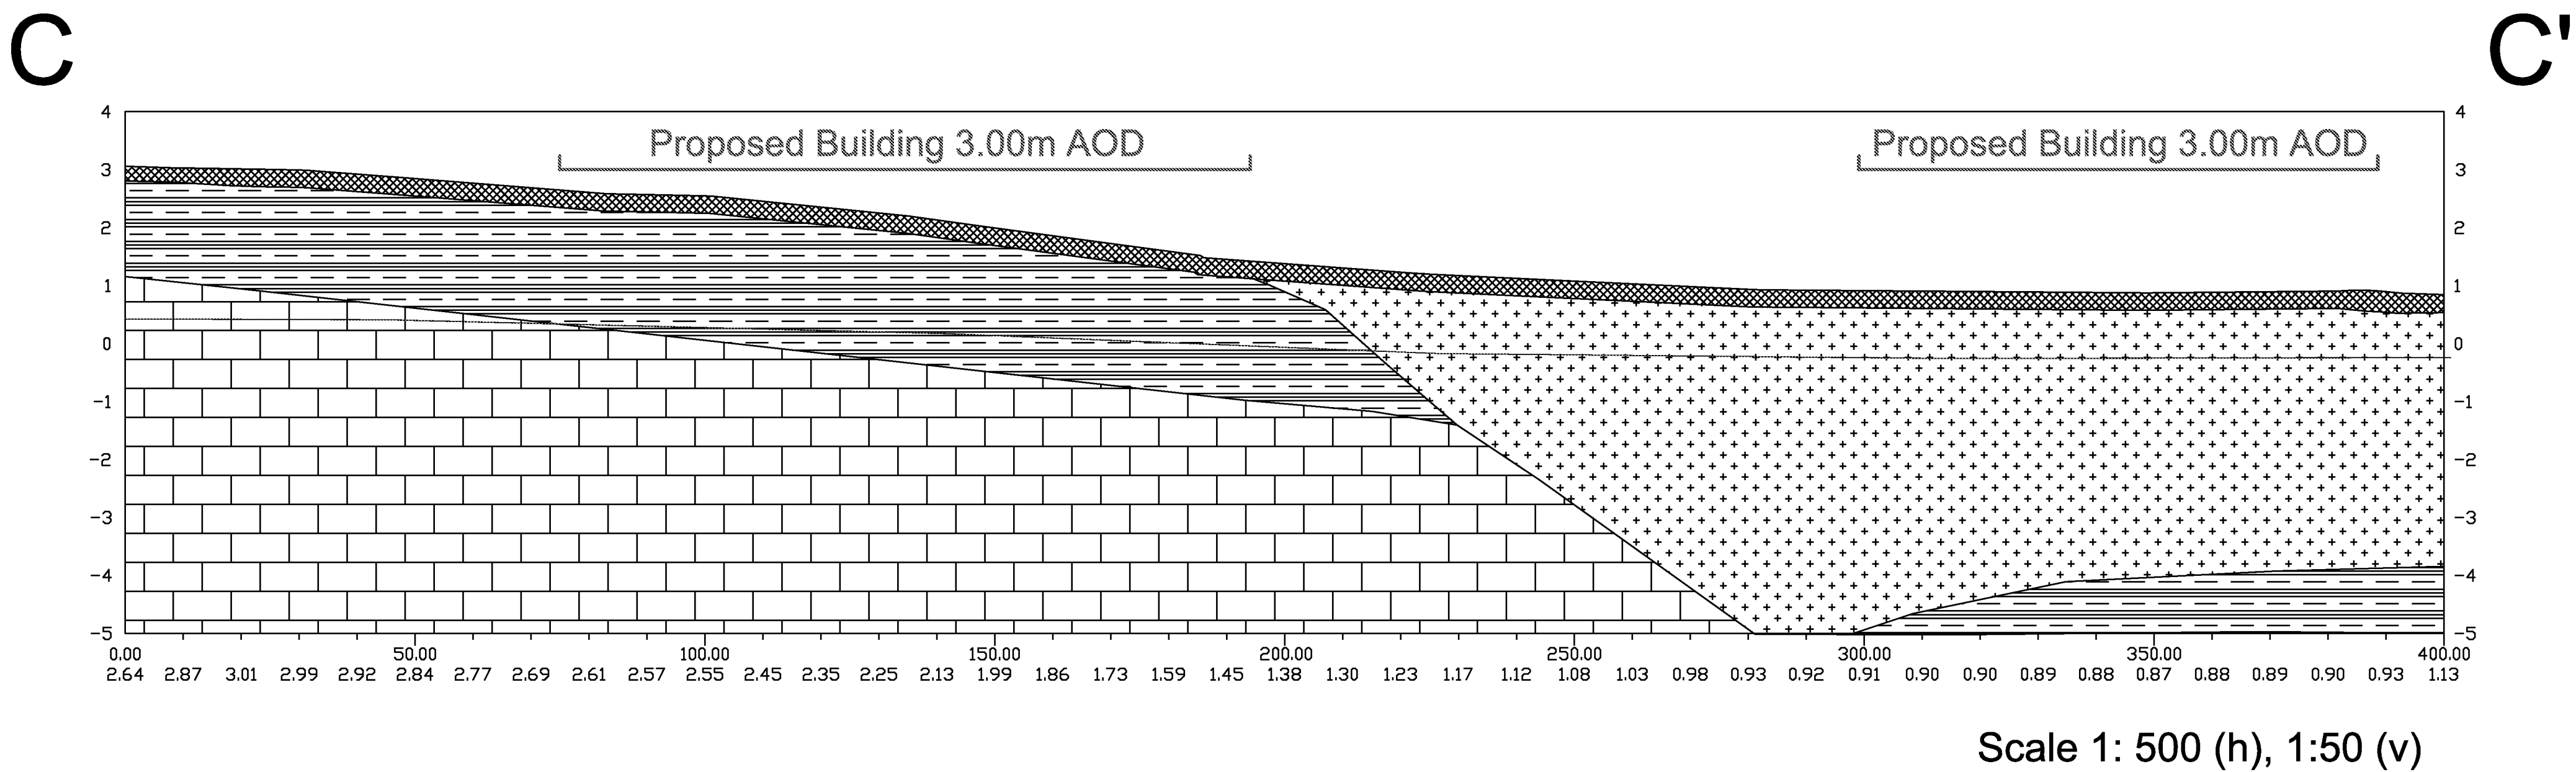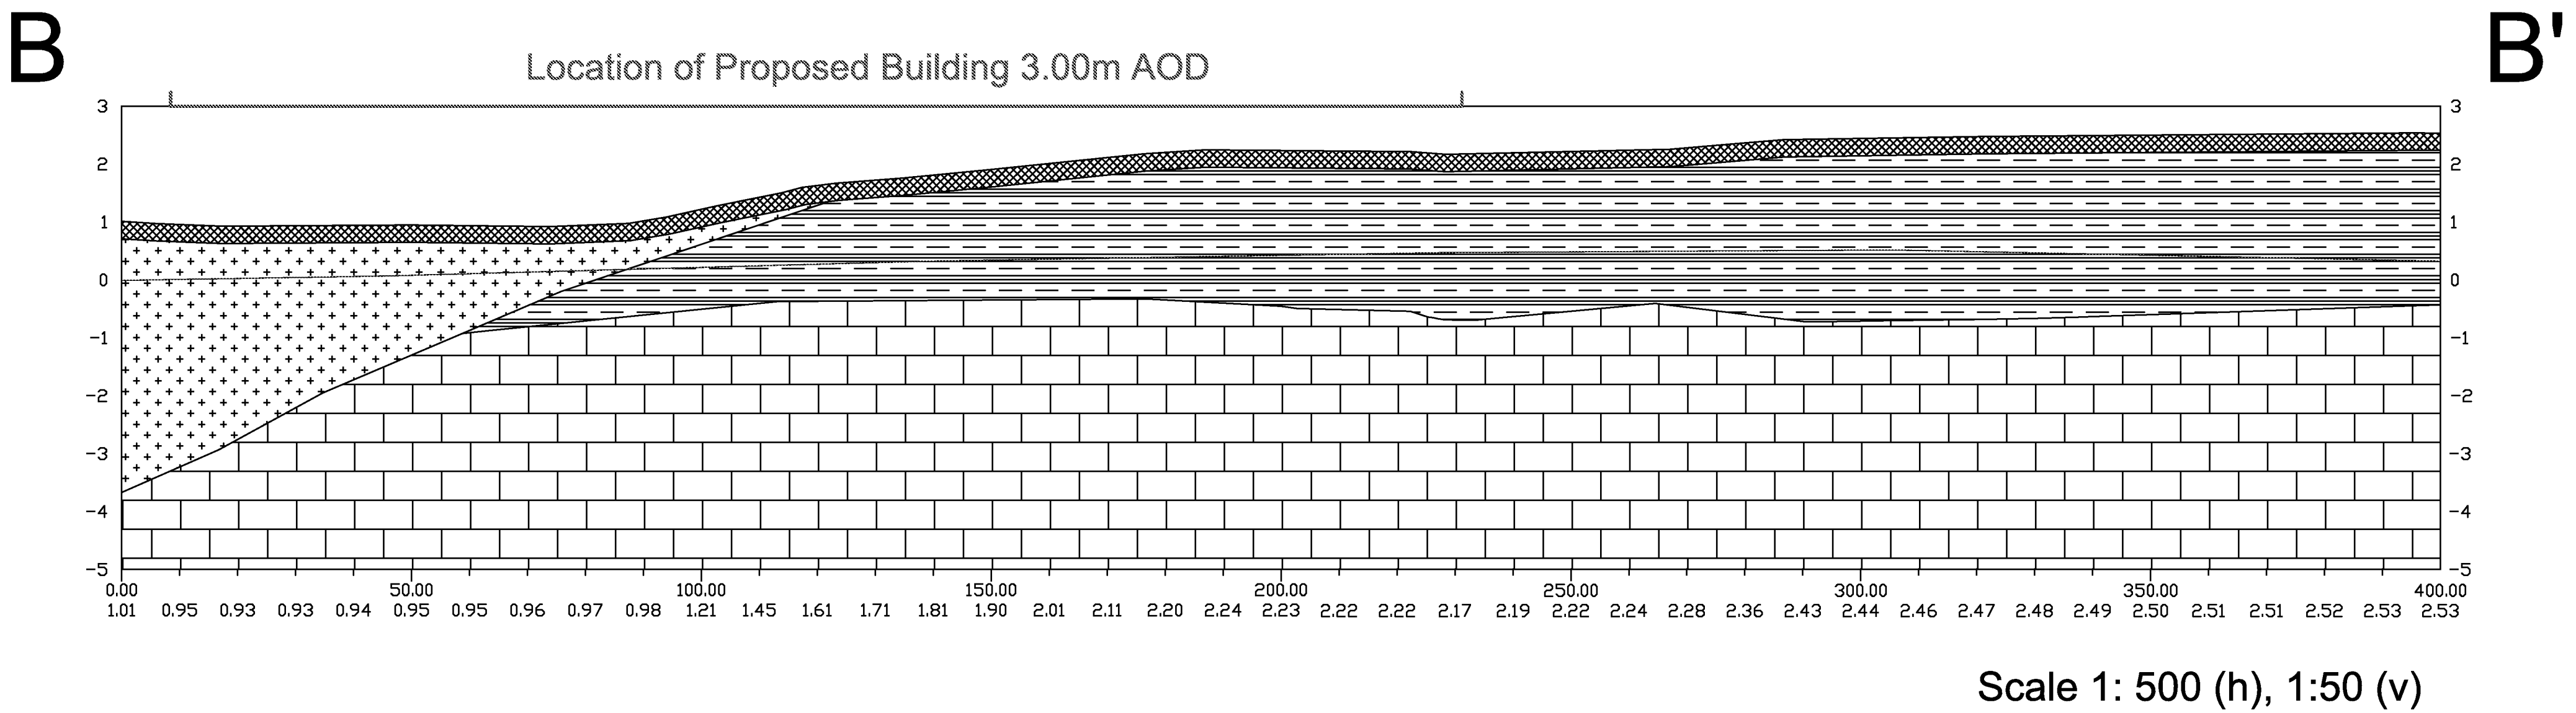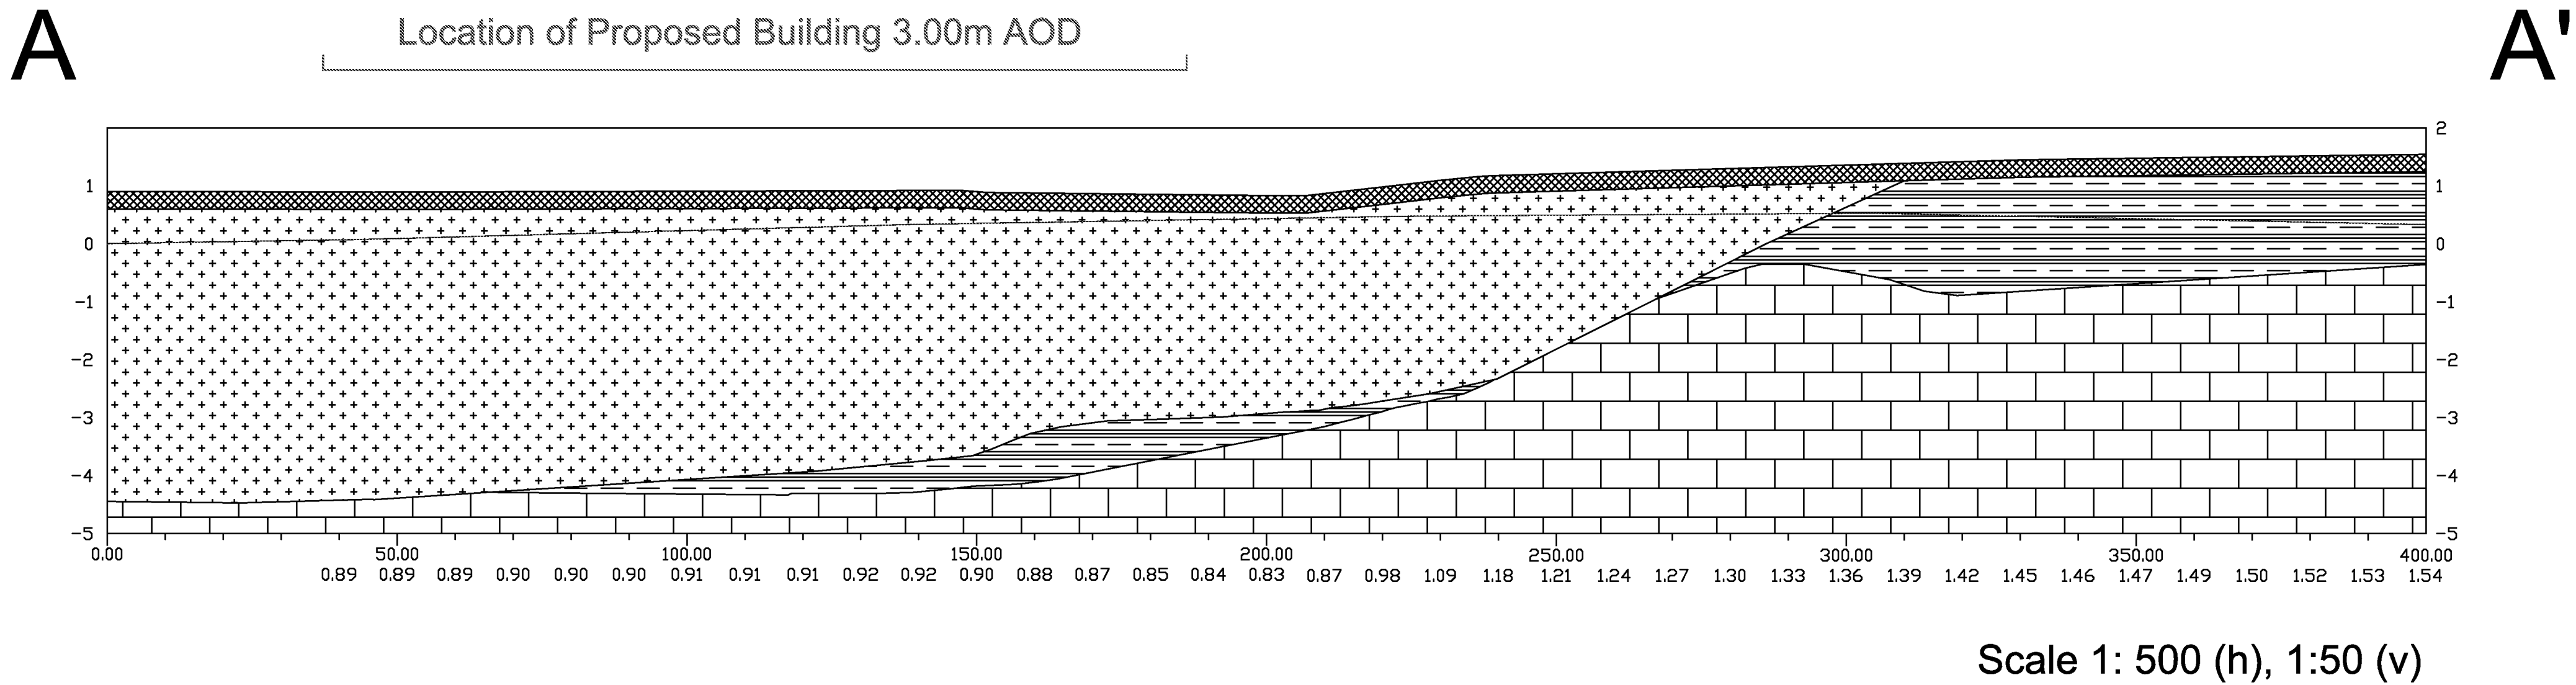

- Made Ground
- Raised Marine Deposits
- River Terrace Deposits
- White Chalk Subgroup
- Groundwater (June / July 2014)

Rev	Date	Description	By	Ckd
Architect :				
Hydrock Consultants Ltd 12 Haverhill Park Huddersfield Road Barnsley, South Yorkshire S10 2LS T: +44 (0)1482 842288 hydrock@hydrock.com www.hydrock.com				
Client :				
Project Title :				
OLDLANDS FARM BOGNOR REGIS				
Drawing Title :				
Interpretative Cross Sections				
Drawing Status :				
INFORMATION				
Hydrock Job No :				
C/14459				
Drawn	Checked	Scale @ A1	Date	Issue Date
RB	AB	AS SHOWN	18/07/14	18/07/14
Drawing Number :				Revised
14459/D005				-



- Notes:
1. All dimensions are to be checked on site before the commencement of works. Any discrepancies are to be reported to the Architect & Engineer for verification. Figured dimensions only are to be taken from this drawing.
 2. This drawing is to be read in conjunction with all relevant Engineers' and Service Engineers' drawings and specifications.



- TP TRIAL PIT
- TP TRIAL PIT SOAKAWAY
- BH BOREHOLE
- CPT STATIC CONE PENETRATION TEST
- MH MONITORING WELL
- EXTENT OF RAISED MARINE DEPOSITS
- BACKFILLED FORMER PONDS
- PROPOSED BUILDINGS
- EXISTING GAS MAIN
- LOCATION OF WELL

Rev	Date	Description	By	Ckd
Architect				
Client				
Project Title				
OLDLANDS FARM BOGNOR REGIS				
Drawing Title				
Site Zonation Plan				
Drawing Status				
INFORMATION				
Hydrock Job No				
C/14459				
Drawn	Checked	Scale @ A1	Date	Issue Date
AB	CV	1:1500	23/05/14	23/05/14
Drawing Number				Revisions
14459/D006				-