

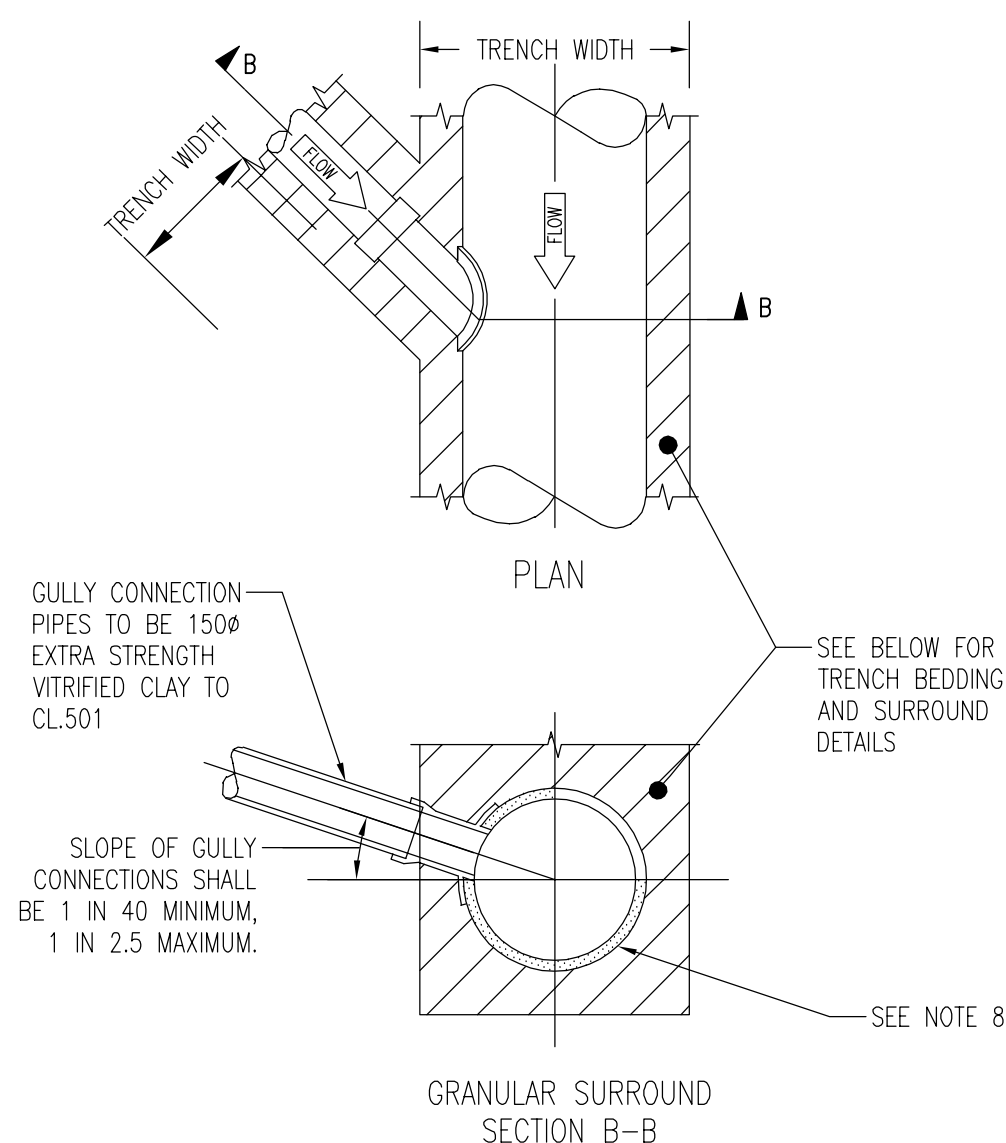
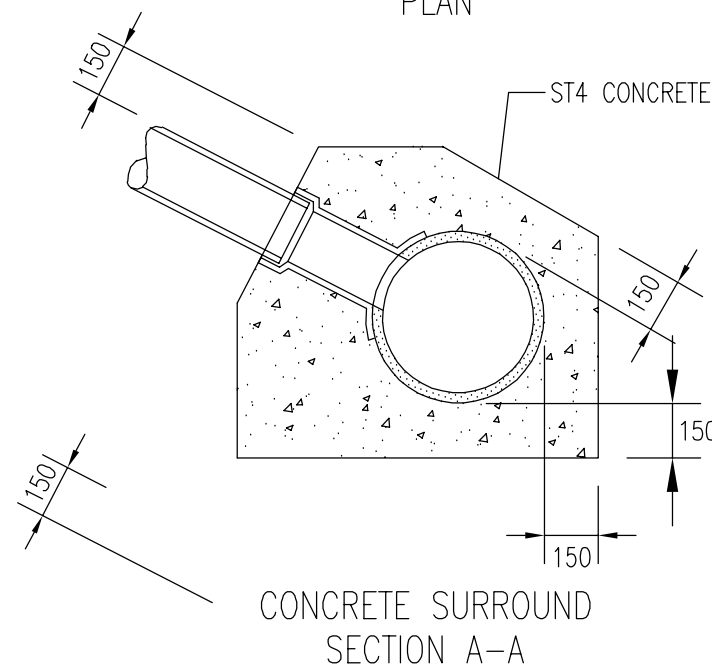
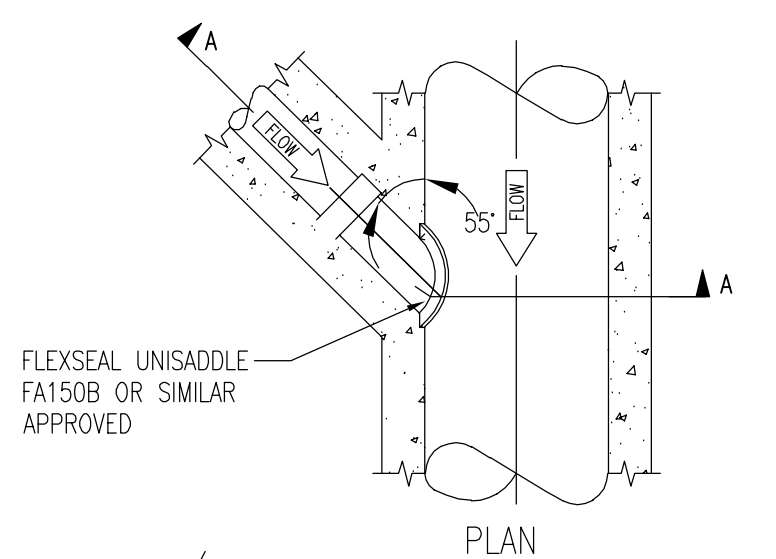
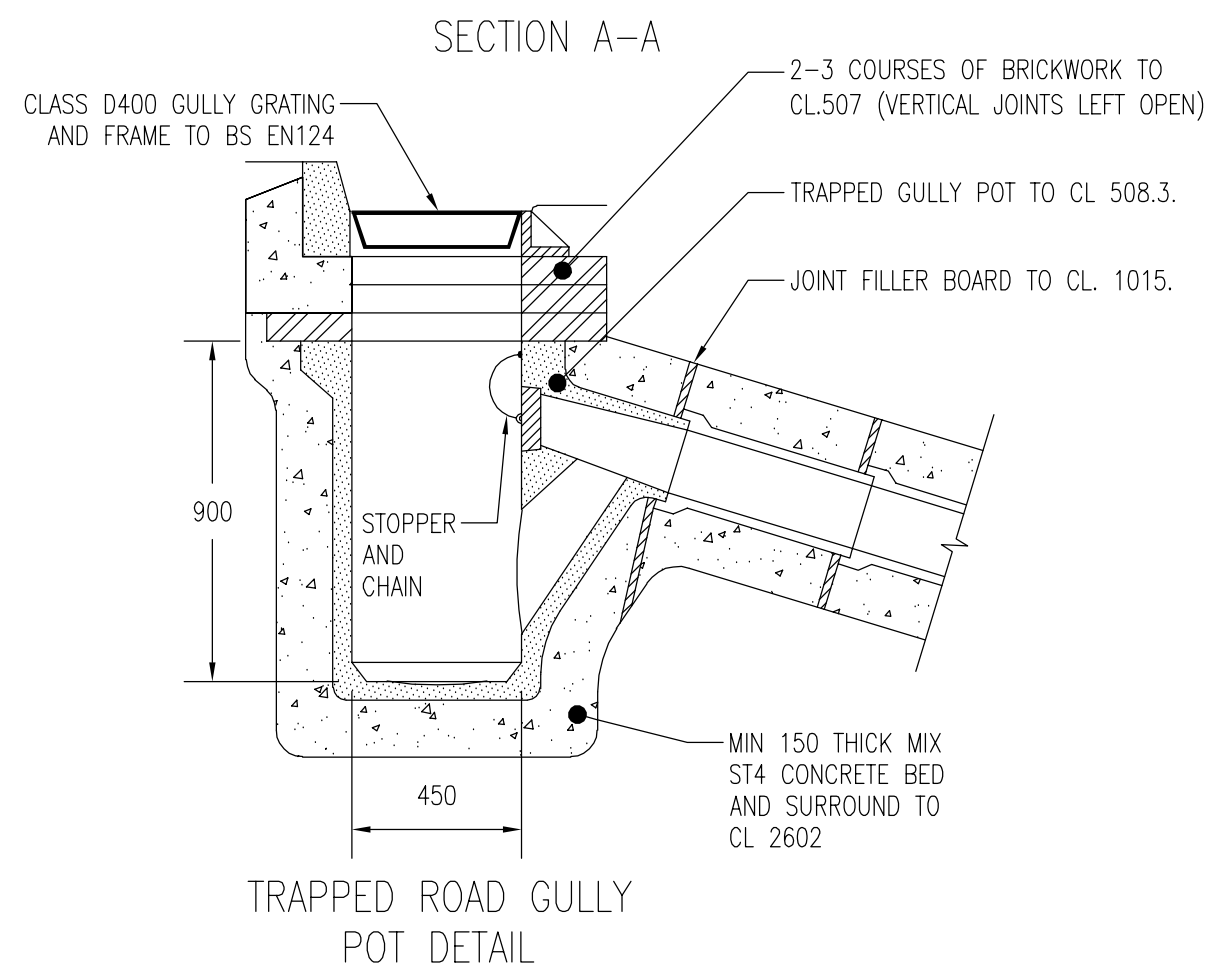
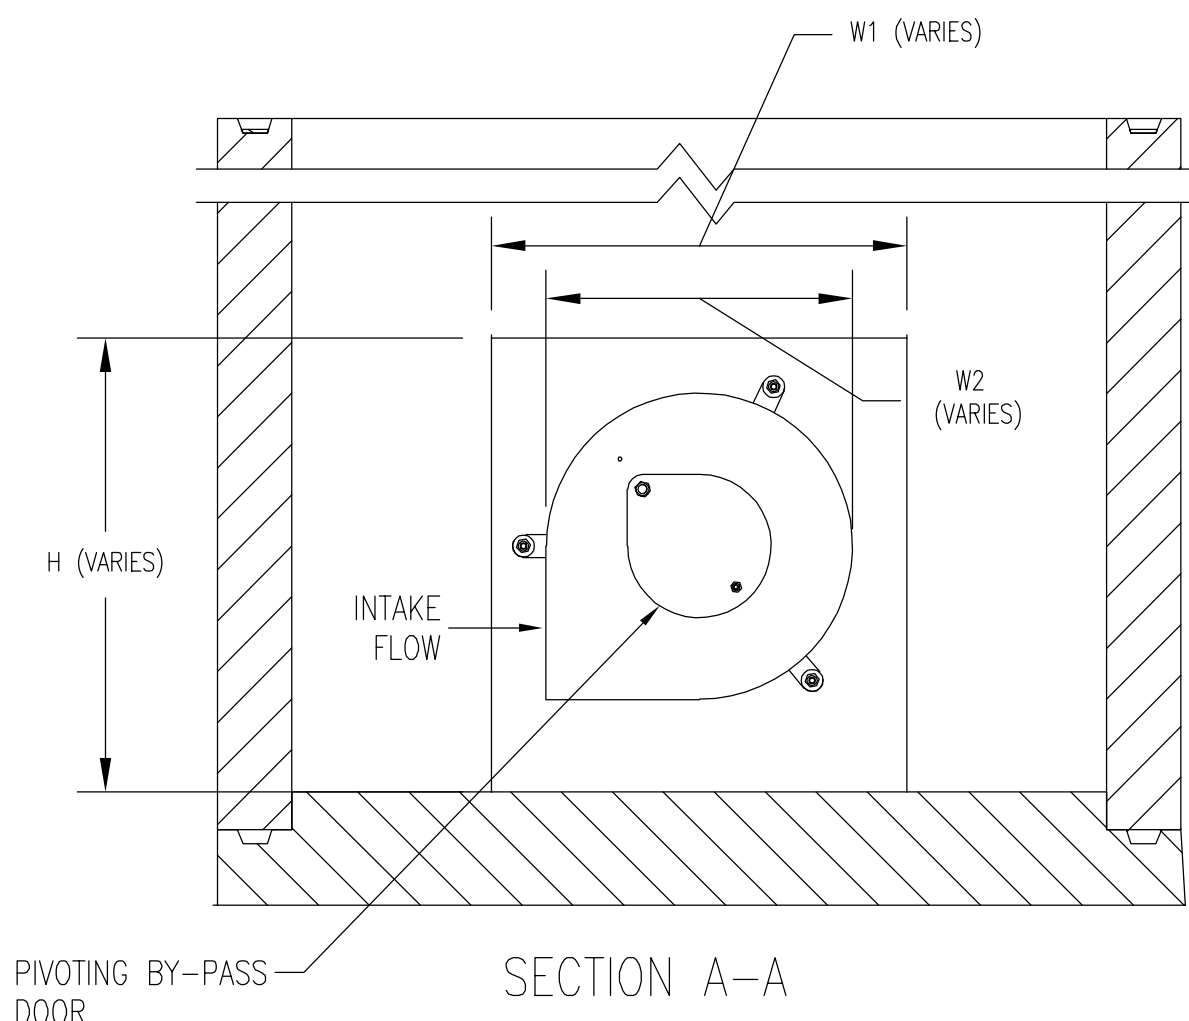


File name: I:\UK\WSP\GROUP\COMMON\DATA\PROJECTS\7006\800\7006\643-NEW BARN LANE, NORTH BERSTED\3 WSP\CVI\ENGINEERING\303 DRAWINGS\1643-WSP-XXX-NBL-DR-C-0510.DWG, printed on 19 October 2020 16:19:06, by Bala, Siva

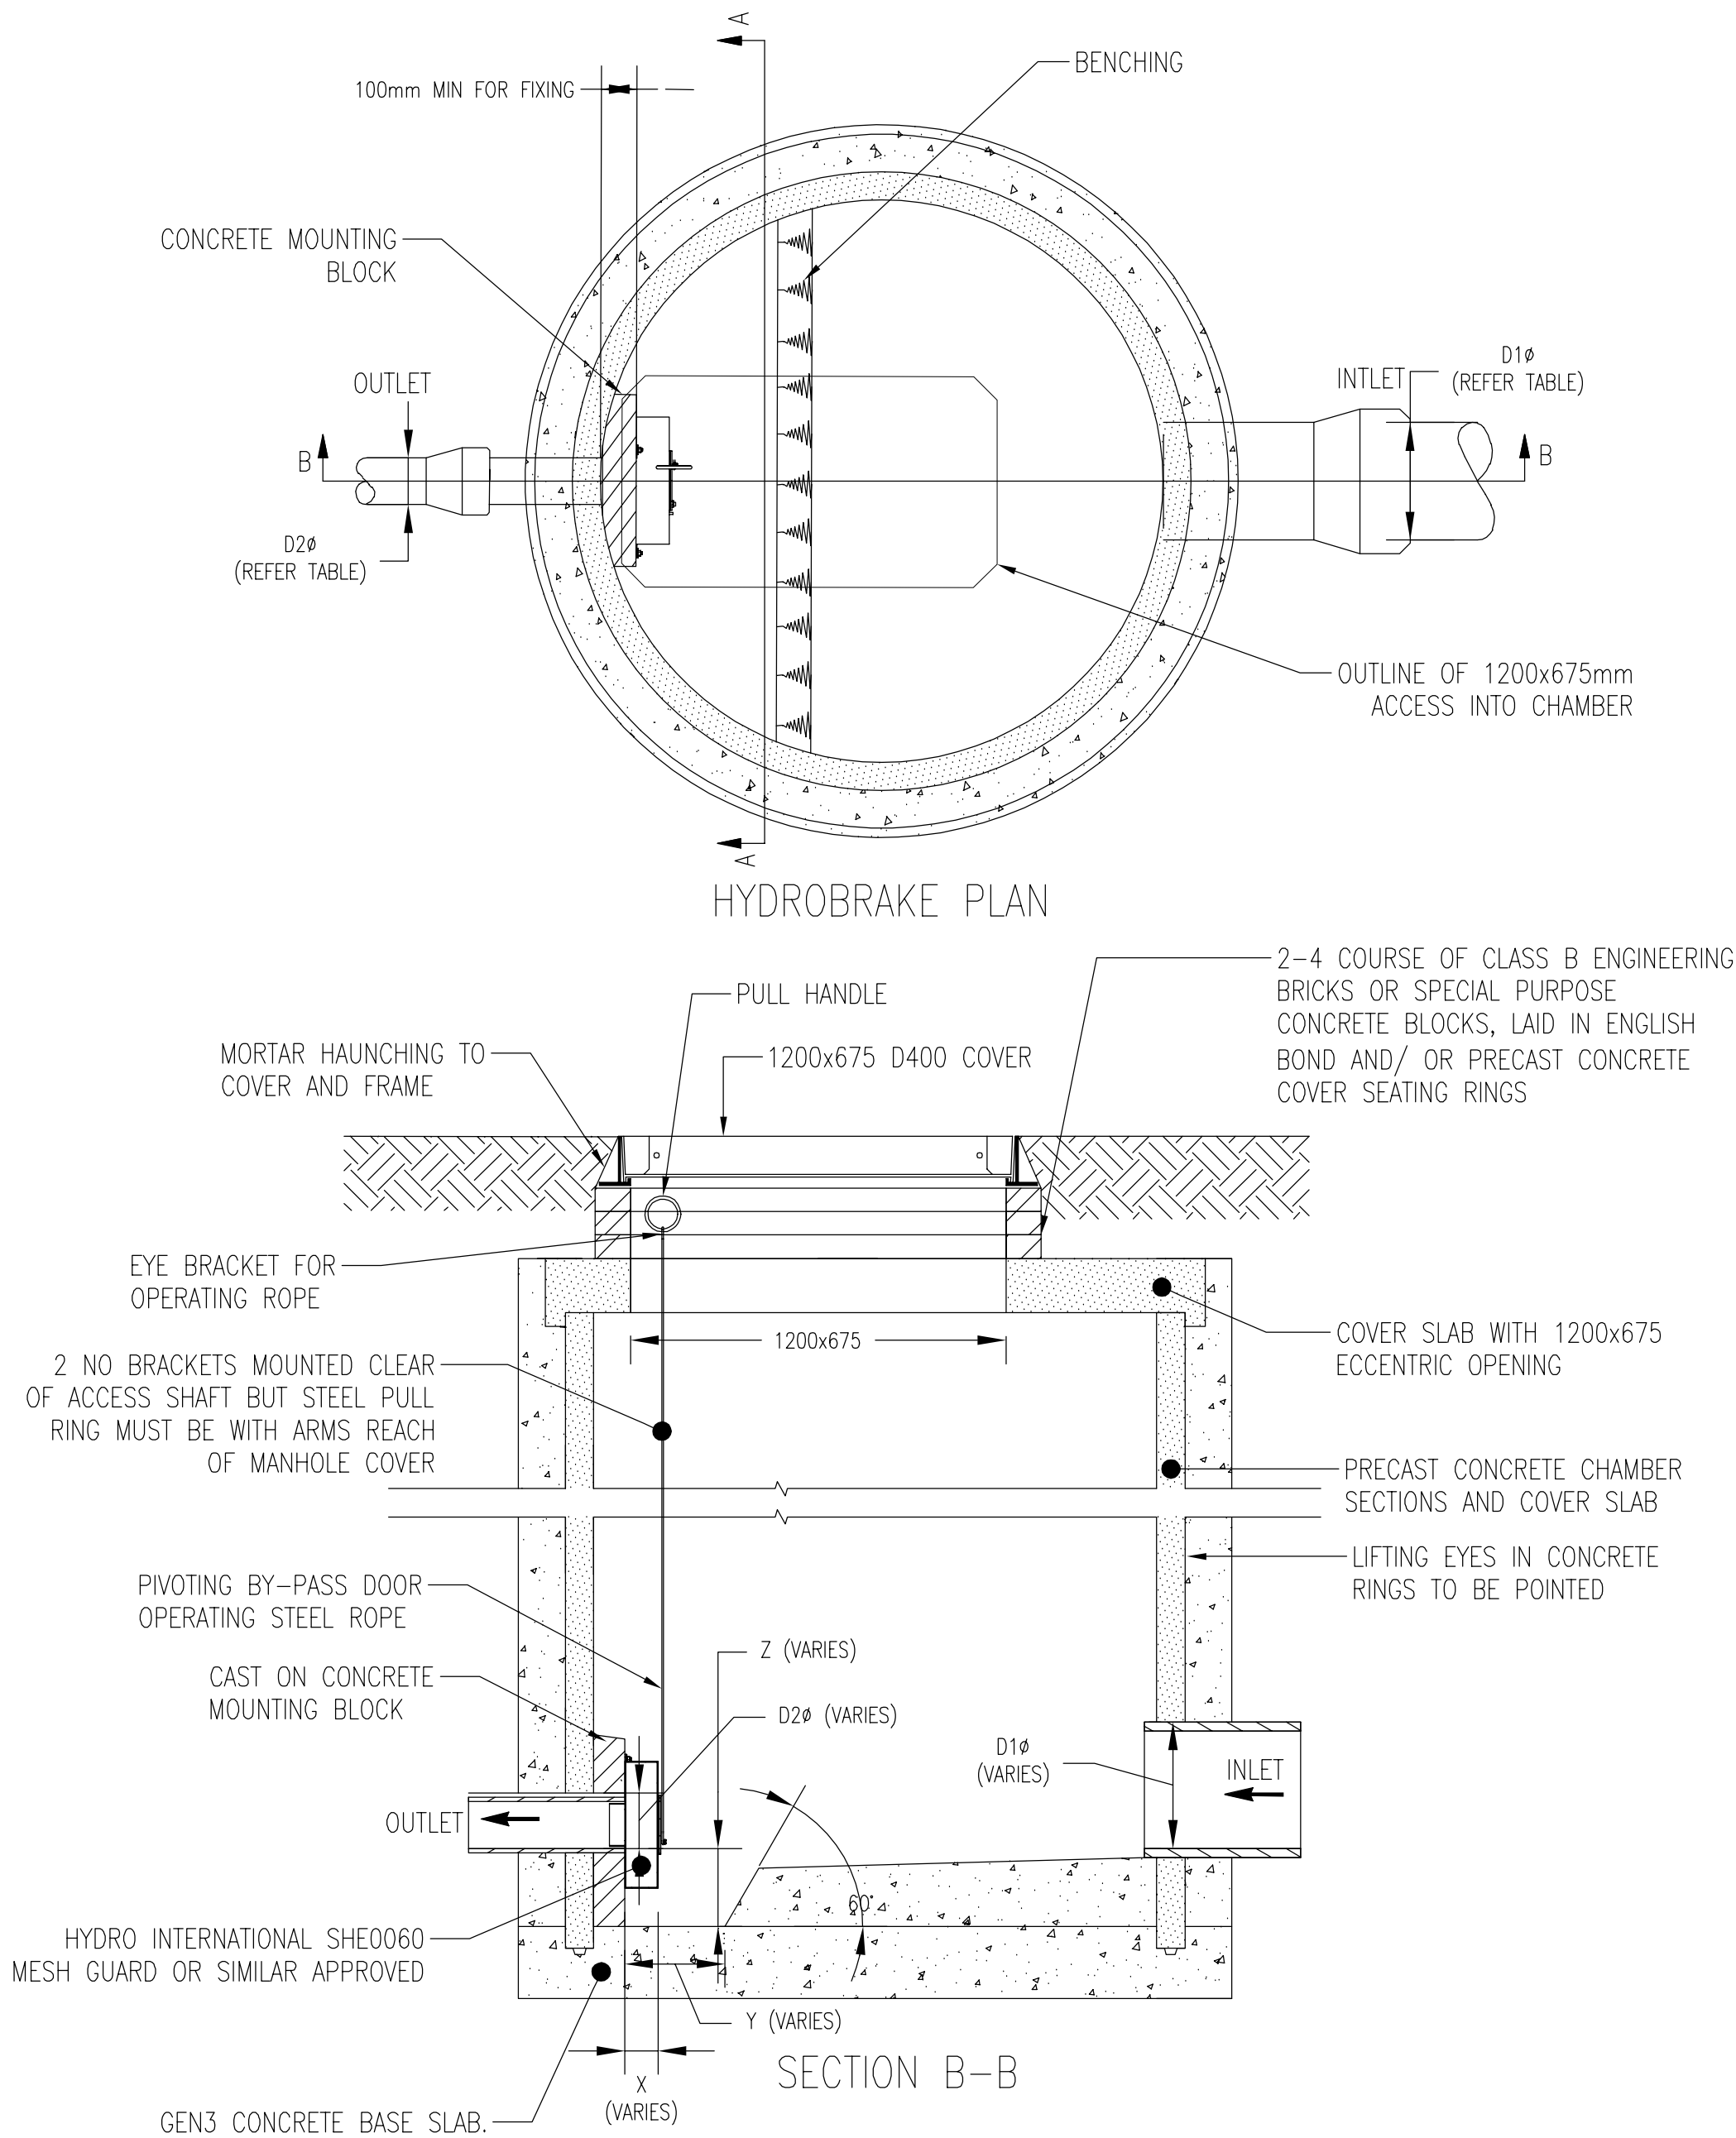

GULLY CONNECTION DETAILS

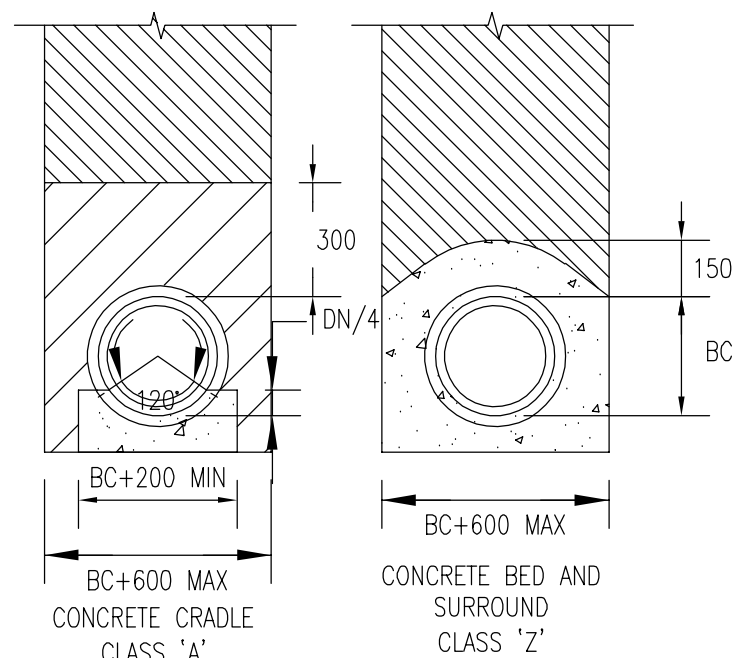

OUTFALL NO.	UNIT REFERENCE	INVERT LEVEL(m)	PIPE IN DIAMETER(mm)	PIPE OUT DIAMETER(mm)
TANK 1	MD-SHE-0047-1100-1200-1100	2.670	300	300
TANK 4	MD-SHE-0052-1100-0800-1100	2.800	300	300
BASIN 1	MD-SHE-0060-1600-0950-1600	3.478	150	150

DO NOT SCALE

- DO NOT SCALE. ALL DIMENSIONS IN MILLIMETRES UNLESS OTHERWISE STATED
- FOR GENERAL DRAINAGE NOTES REFER TO DRAWING 70052500-WSP-HDG-S104-DR-CD-00001 (DRAINAGE NOTES)
- ALL WORKS TO BE IN ACCORDANCE WITH THE RELEVANT PROVISIONS OF THE SPECIFICATION DOCUMENT SEWERS FOR ADOPTION 7TH EDITION. THE CLAUSE NUMBERS REFERRED BELOW RELATE TO THE SPECIFICATION ABOVE
- MANHOLE COVERS AND FRAMES SHALL COMPLY WITH BS EN 124, BS7903 AND CLAUSE E2.32. MANHOLE FRAMES SHALL BE SET LEVEL, BEDDED AND HAUNCHING TO CLAUSE E6.7
- MANHOLE FRAME SHALL BE SEATED ON AT 2-4 COURSES OF CLASS B ENGINEERING BRICKS OR PRECAST CONCRETE FRAME SEATING RINGS TO CLAUSE E6.7
- FOR ROCKER PIPE DETAILS REFER TO CLAUSE E6.6.2
- SEE MANHOLE SCHEDULE FOR SIZE AND TYPE. ALL MANHOLE COVERS TO CONFIRM TO CLAUSE E2.32. NON ROCKING TYPE. MANHOLE COVER TO SUIT BS EN 124 LOADING-HIGHWAYS CLASS D400-REFER TO HA 104/09
- THIS DRAWING SHALL BE READ IN CONJUNCTION WITH ALL RELATED DOCUMENTATION AND STANDARD DETAILS.
- DIMENSIONS SHOWN ARE INDICATIVE ONLY, FOR DETAILS REFER TO MANUFACTURER SPECIFICATIONS.

CD3	19/10/2020	SB	TABLE ADDED	HT	BT
CD2	01/09/2020	BCA	KEY UPDATED FOLLOWING CLIENT COMMENTS	HT	BT
CD1	31/08/2020	BCA	ISSUED FOR CONSTRUCTION	HT	BT
P01	17/01/2020	BT	FIRST ISSUE	N/A	BT
REV	DATE	BY	DESCRIPTION	CHK	APP

DRAWING STATUS:	A - FIT FOR CONSTRUCTION
-----------------	--------------------------

wsp

Mountbatten House, Basing View, Basingstoke, RG21 4HJ, UK
T+ 44 (0) 1256 318 800, F+ 44 (0) 1256 318 700
wsp.com

CLIENT:	BELLWAY HOMES LTD
---------	-------------------

ARCHITECT:	OSP ARCHITECTURE
------------	------------------

SITE/PROJECT:	NEW BARN LANE, NORTH BERSTED
---------------	------------------------------

TITLE:	DRAINAGE STANDARD DETAILS SHEET 3 OF 3
--------	---

SCALE @ A1:	NTS	CHECKED:	MM	APPROVED:	RT
PROJECT NO:	70061643	DESIGNED:	YG	DRAWN:	BT
				DATE:	January 20

DRAWING No:	1643-WSP-XXX-NBL-DR-C-0510	REV:	C03
-------------	----------------------------	------	-----

© WSP UK Ltd			
--------------	--	--	--

APR 18 2020 10:00:00