


File name: \\UK\WSPGROUP\COM\CENTRAL_DATA\PROJECTS\70061643\NEW BARN LANE\DR-C-0517.DWG, printed on Tuesday, September 28, 2020 8:17 PM, by Kumar, Anil

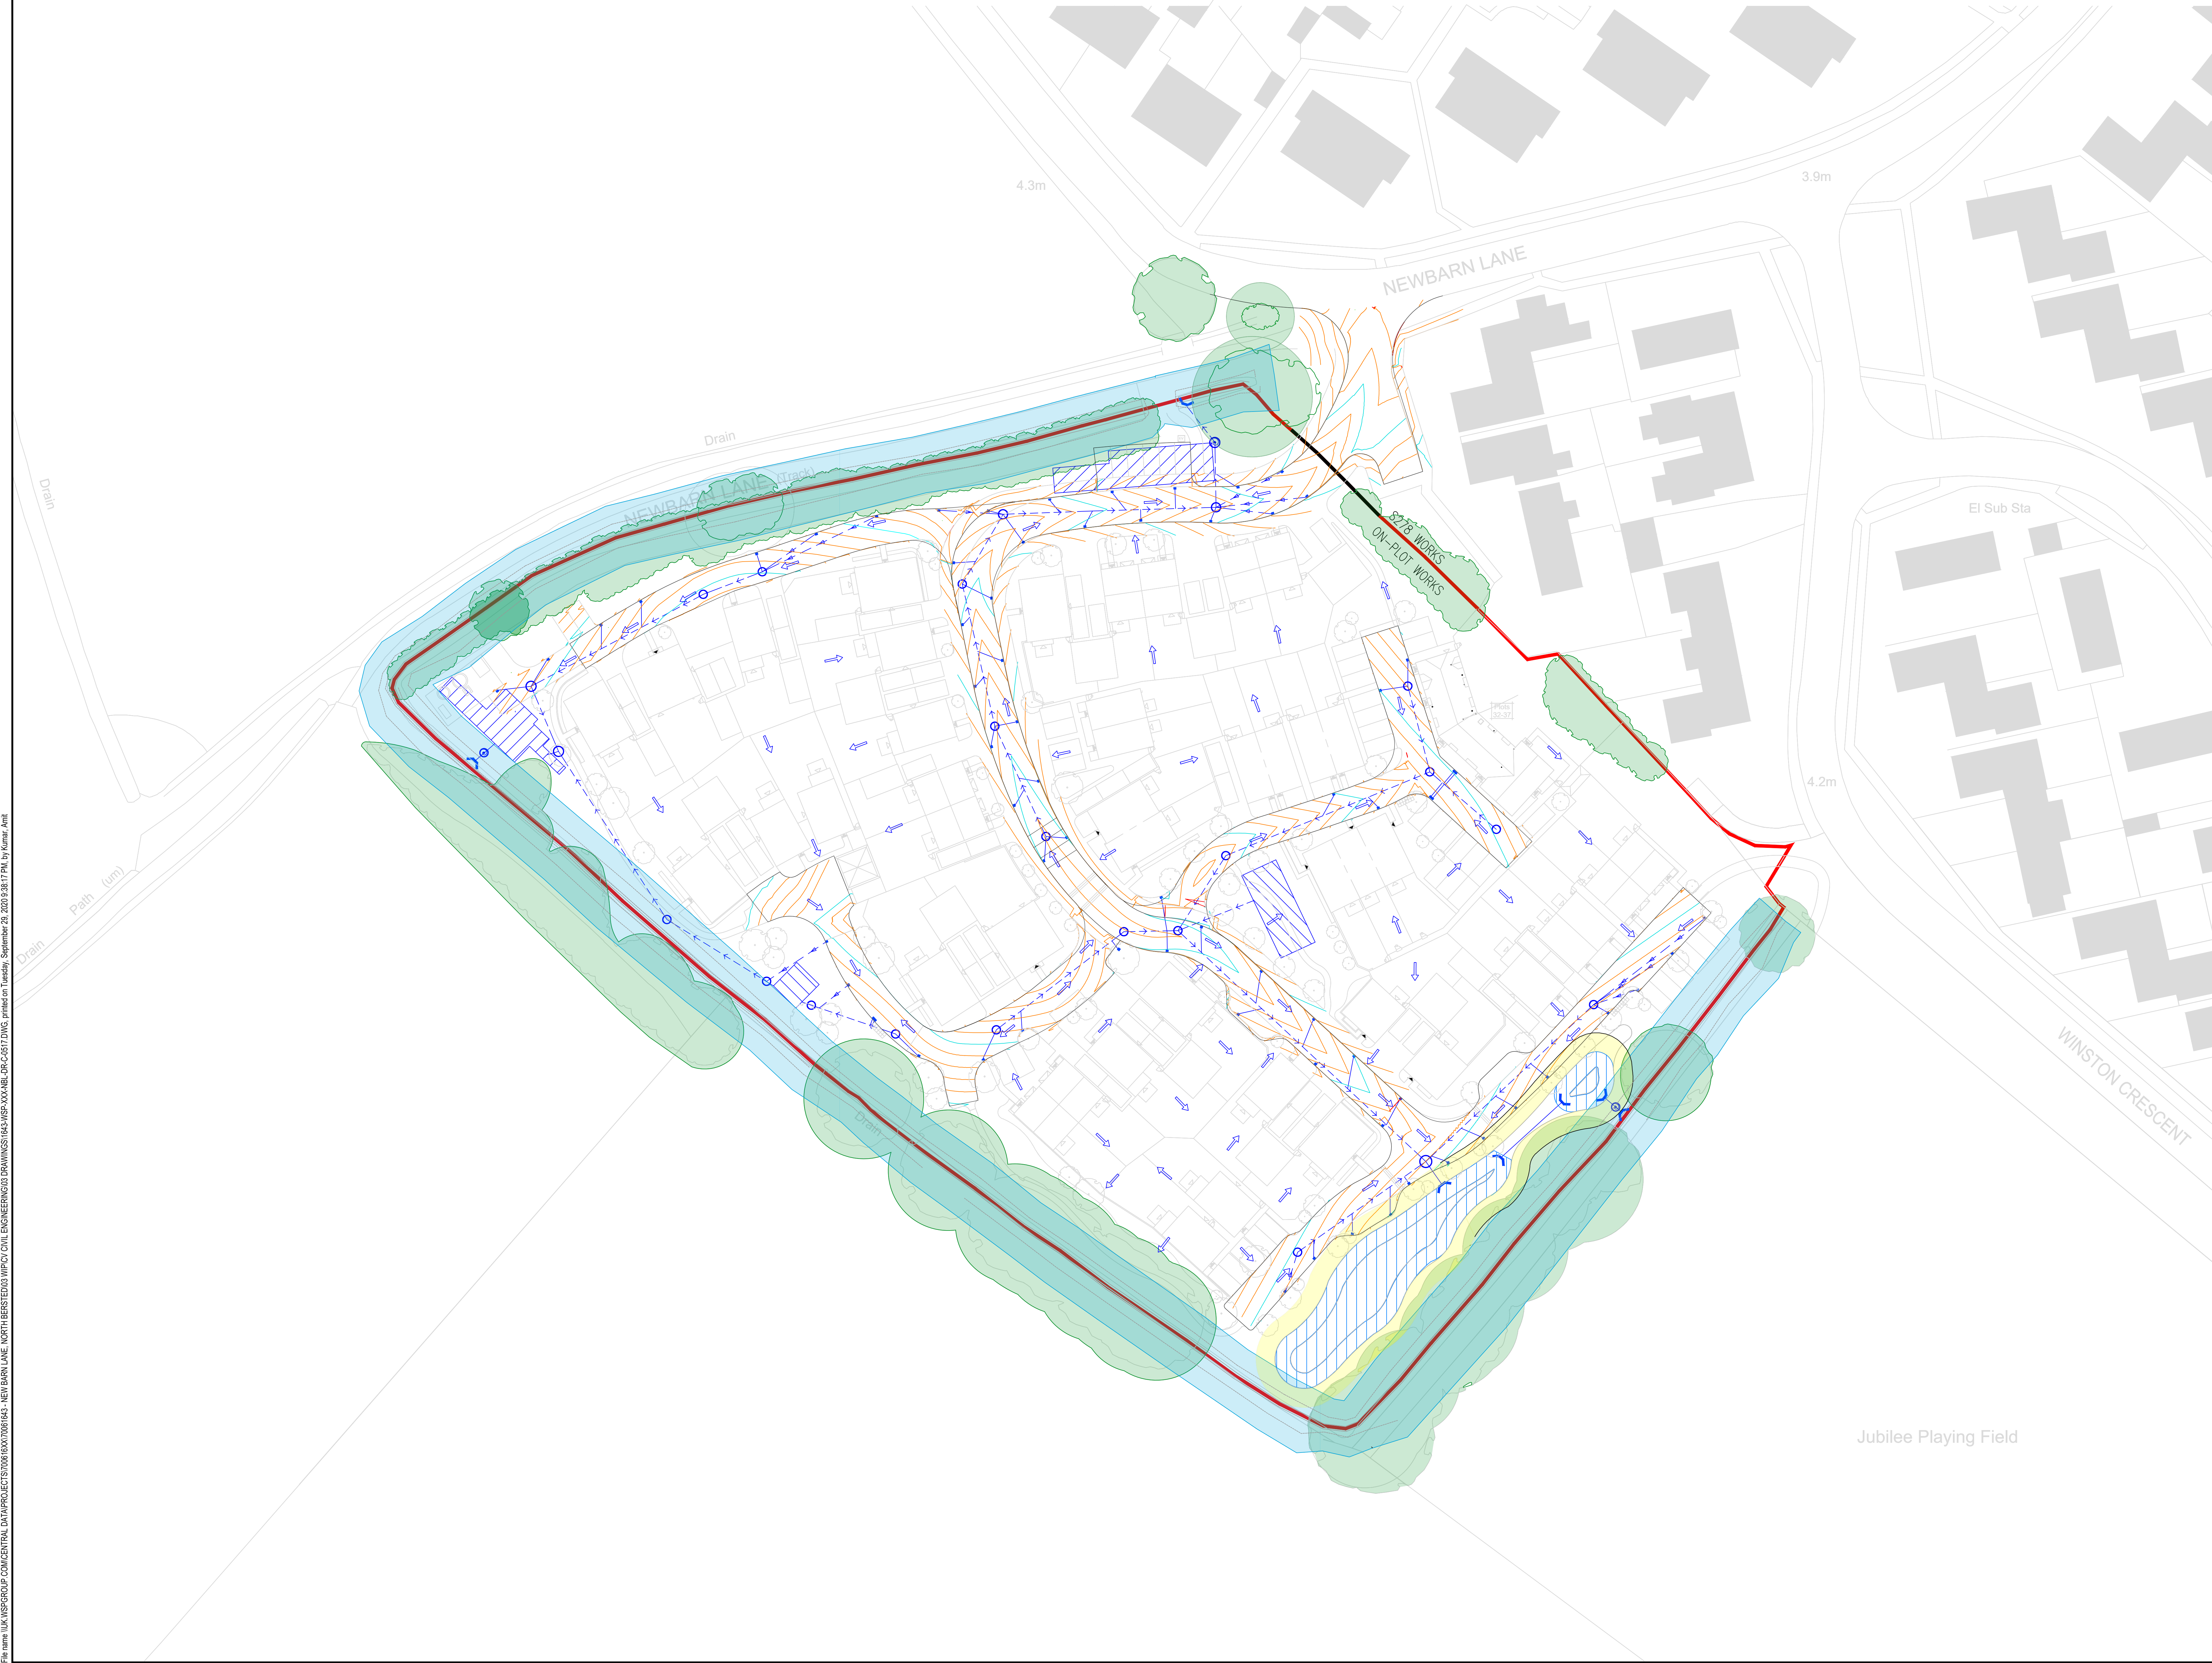

- NOTES:
1. ALL DIMENSIONS ARE IN METRES UNLESS OTHERWISE STATED.
 2. THIS DRAWING IS FOR INFORMATION ONLY AND NOT FOR CONSTRUCTION OR PRICING PURPOSES.
 3. LEVELS ARE INDICATIVE ONLY AND SUBJECT TO REFINEMENT
 4. TOPOGRAPHICAL SURVEY DERIVED FROM SITELINE GEOMATIC SURVEYORS REF: GSNB01.DWG, DATED JUNE 2019.
 5. MASTERPLAN DERIVED FROM OSP ARCHITECTS REF: 18256 - P101 (PROPOSED SITE LAYOUT)
 6. ALL PIPES TO BE 100MM DIAMETER UNLESS NOTED OTHERWISE FOR PRIVATE/PLOT DRAINAGE.
 7. ALL PIPES <375mm ARE uPVC, PLOYPPIPE, RIGIDRAIN OR SIMILAR APPROVED AND PIPES >300mm ARE OF REINFORCED CONCRETE.
 8. ALL PIPES ARE OF 100mm DIAMETER UNLESS NOTED OTHERWISE.

- KEY:
- SITE BOUNDARY
 - - - - - ADOPTABLE PROPOSED STORM PIPE
 - ADOPTABLE PROPOSED STORM MANHOLE
 - PROPOSED GULLY
 - ▨ PROPOSED BASIN
 - ● - EXISTING DRAINAGE NETWORK
 - TREE PROTECTION ZONE
 - BUFFER ZONE
 - ▨ WATERCOURSES BUFFER ZONE
 - ▨ PROPOSED TANK
 - ← ← ← OVERLAND FLOW DIRECTION

P01	29/09/2020	SBI	FIRST ISSUE	MM	RT
REV	DATE	BY	DESCRIPTION	CHK	APP

DRAWING STATUS: S2 - FOR INFORMATION



Mountbatten House, Basing View, Basingstoke, RG21 4HJ, UK
T+ 44 (0) 1256 318 800, F+ 44 (0) 1256 318 700
wsp.com

CLIENT: BELLWAY HOMES LTD

ARCHITECT: OSP ARCHITECTURE

SITE/PROJECT: NEW BARN LANE, NORTH BERSTED

TITLE: OVERLAND FLOW AND BASIN BUFFER ZONE

SCALE @ A1:	1:500	CHECKED:	HT	APPROVED:	RT
PROJECT NO:	70061643	DESIGNED:	YJ	DRAWN:	SBI
DRAWING No:	1643-WSP-XXX-NBL-DR-C-0517	DATE:	September 20	REV:	P01
© WSP UK Ltd					