

CLIENT:

Kwik Fit

PROJECT TITLE:


Kwik Fit - 1572 Bognor Regis (Premier) -
Shripney Road - Proposal

REVISION HISTORY:

REV	RA	RB	RC	RD	RE
DATE	19.09.14	01.10.14	09.10.14	14.10.14	17.10.14
INITIALS	JD	JD	JD	JD	JD
colours shown are purely representative. please match to colour references only.			NOTE: All dimensions are in millimetres u.s.p. and are approximate only.		



Sandfield Close
Moulton Park
Northampton
United Kingdom
NN3 6EU

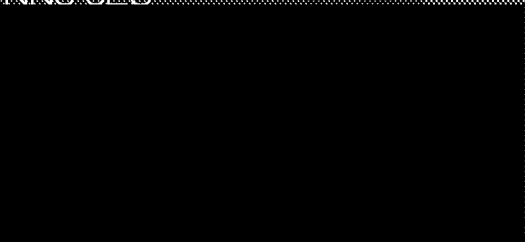

UNAPPROVED

Site Plan



SITE PLAN KEY

A

17740 X 865mm fascia with logo badge sign

B

27535 x 865mm fascia with logo badge sign

C

17740 x 865mm fascia with logo badge sign

1

4.6m pylon

2

Opening hours sign (wall mounted)

3

Reception sign

4

Vehicle testing station

UNAPPROVED

 PMS 280C
 PMS 1235c
Font: Gotham Bold

Existing & Proposed (Elevation A)




UNAPPROVED

PMS 280C

PMS 1235c

Font: Gotham Bold

Existing & Proposed (Elevation B)

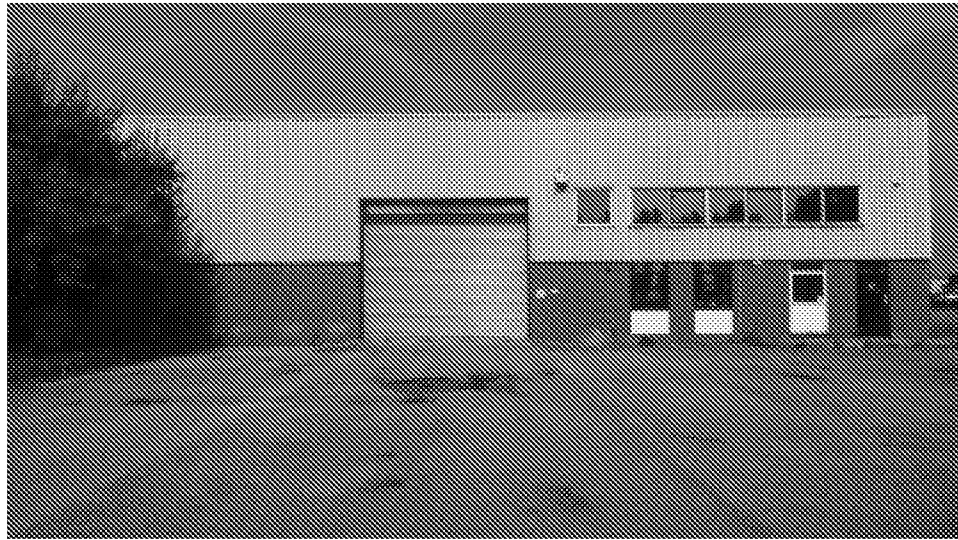

UNAPPROVED

■ PMS 280C
■ PMS 1235c
Font: Gotham Bold

Existing & Proposed (Elevation C)



UNAPPROVED

PMS 280C

PMS 1235c

Font: Gotham Bold

Existing & Proposed (Pylon)



UNAPPROVED

PMS 280C

PMS 1235c


Font: Gotham Bold

PROJECT TITLE:

Kwik Fit - 1572 Bognor Regis, Shripney Road (Premier) - Proposal

Shop Fascia


MANUFACTURING ARTWORK ON GRAPHICS SERVER IN FOLLOWING LOCATION
\\Menus\Kwik Fit\2014\Internal Artwork\Flexface Artwork

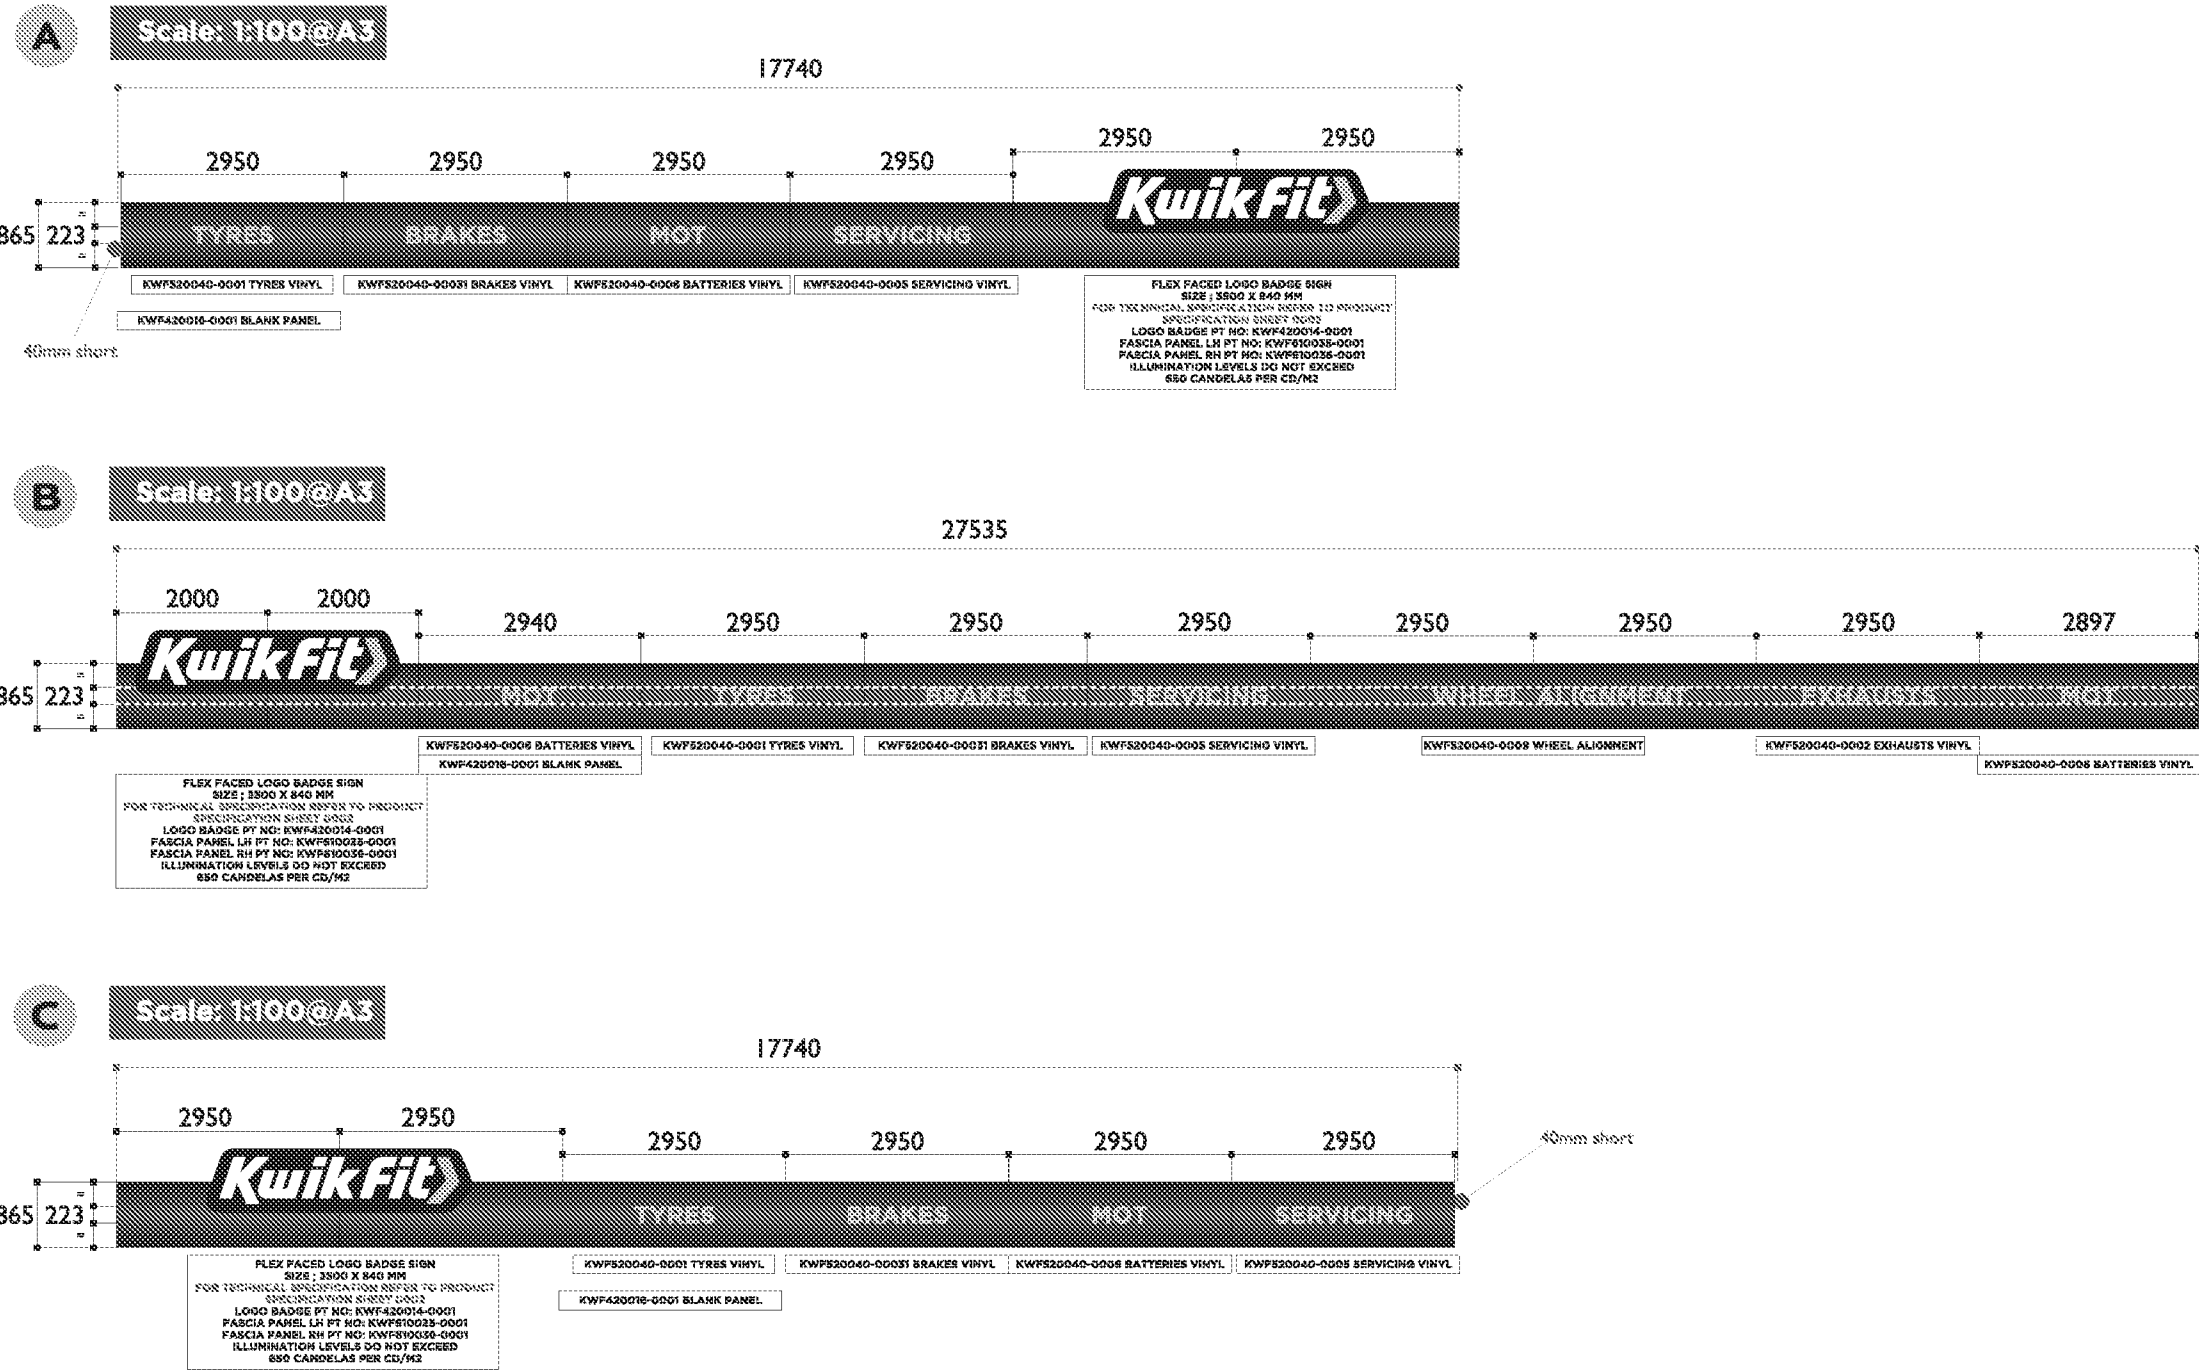

PMS 280C
PMS 1235c
Font: Gotham Bold




External Signs

MANUFACTURING ARTWORK ON GRAPHICS SERVER IN FOLLOWING LOCATION
\\Menus\Kwik Fit\2014\Internal Artwork\Flexface Artwork

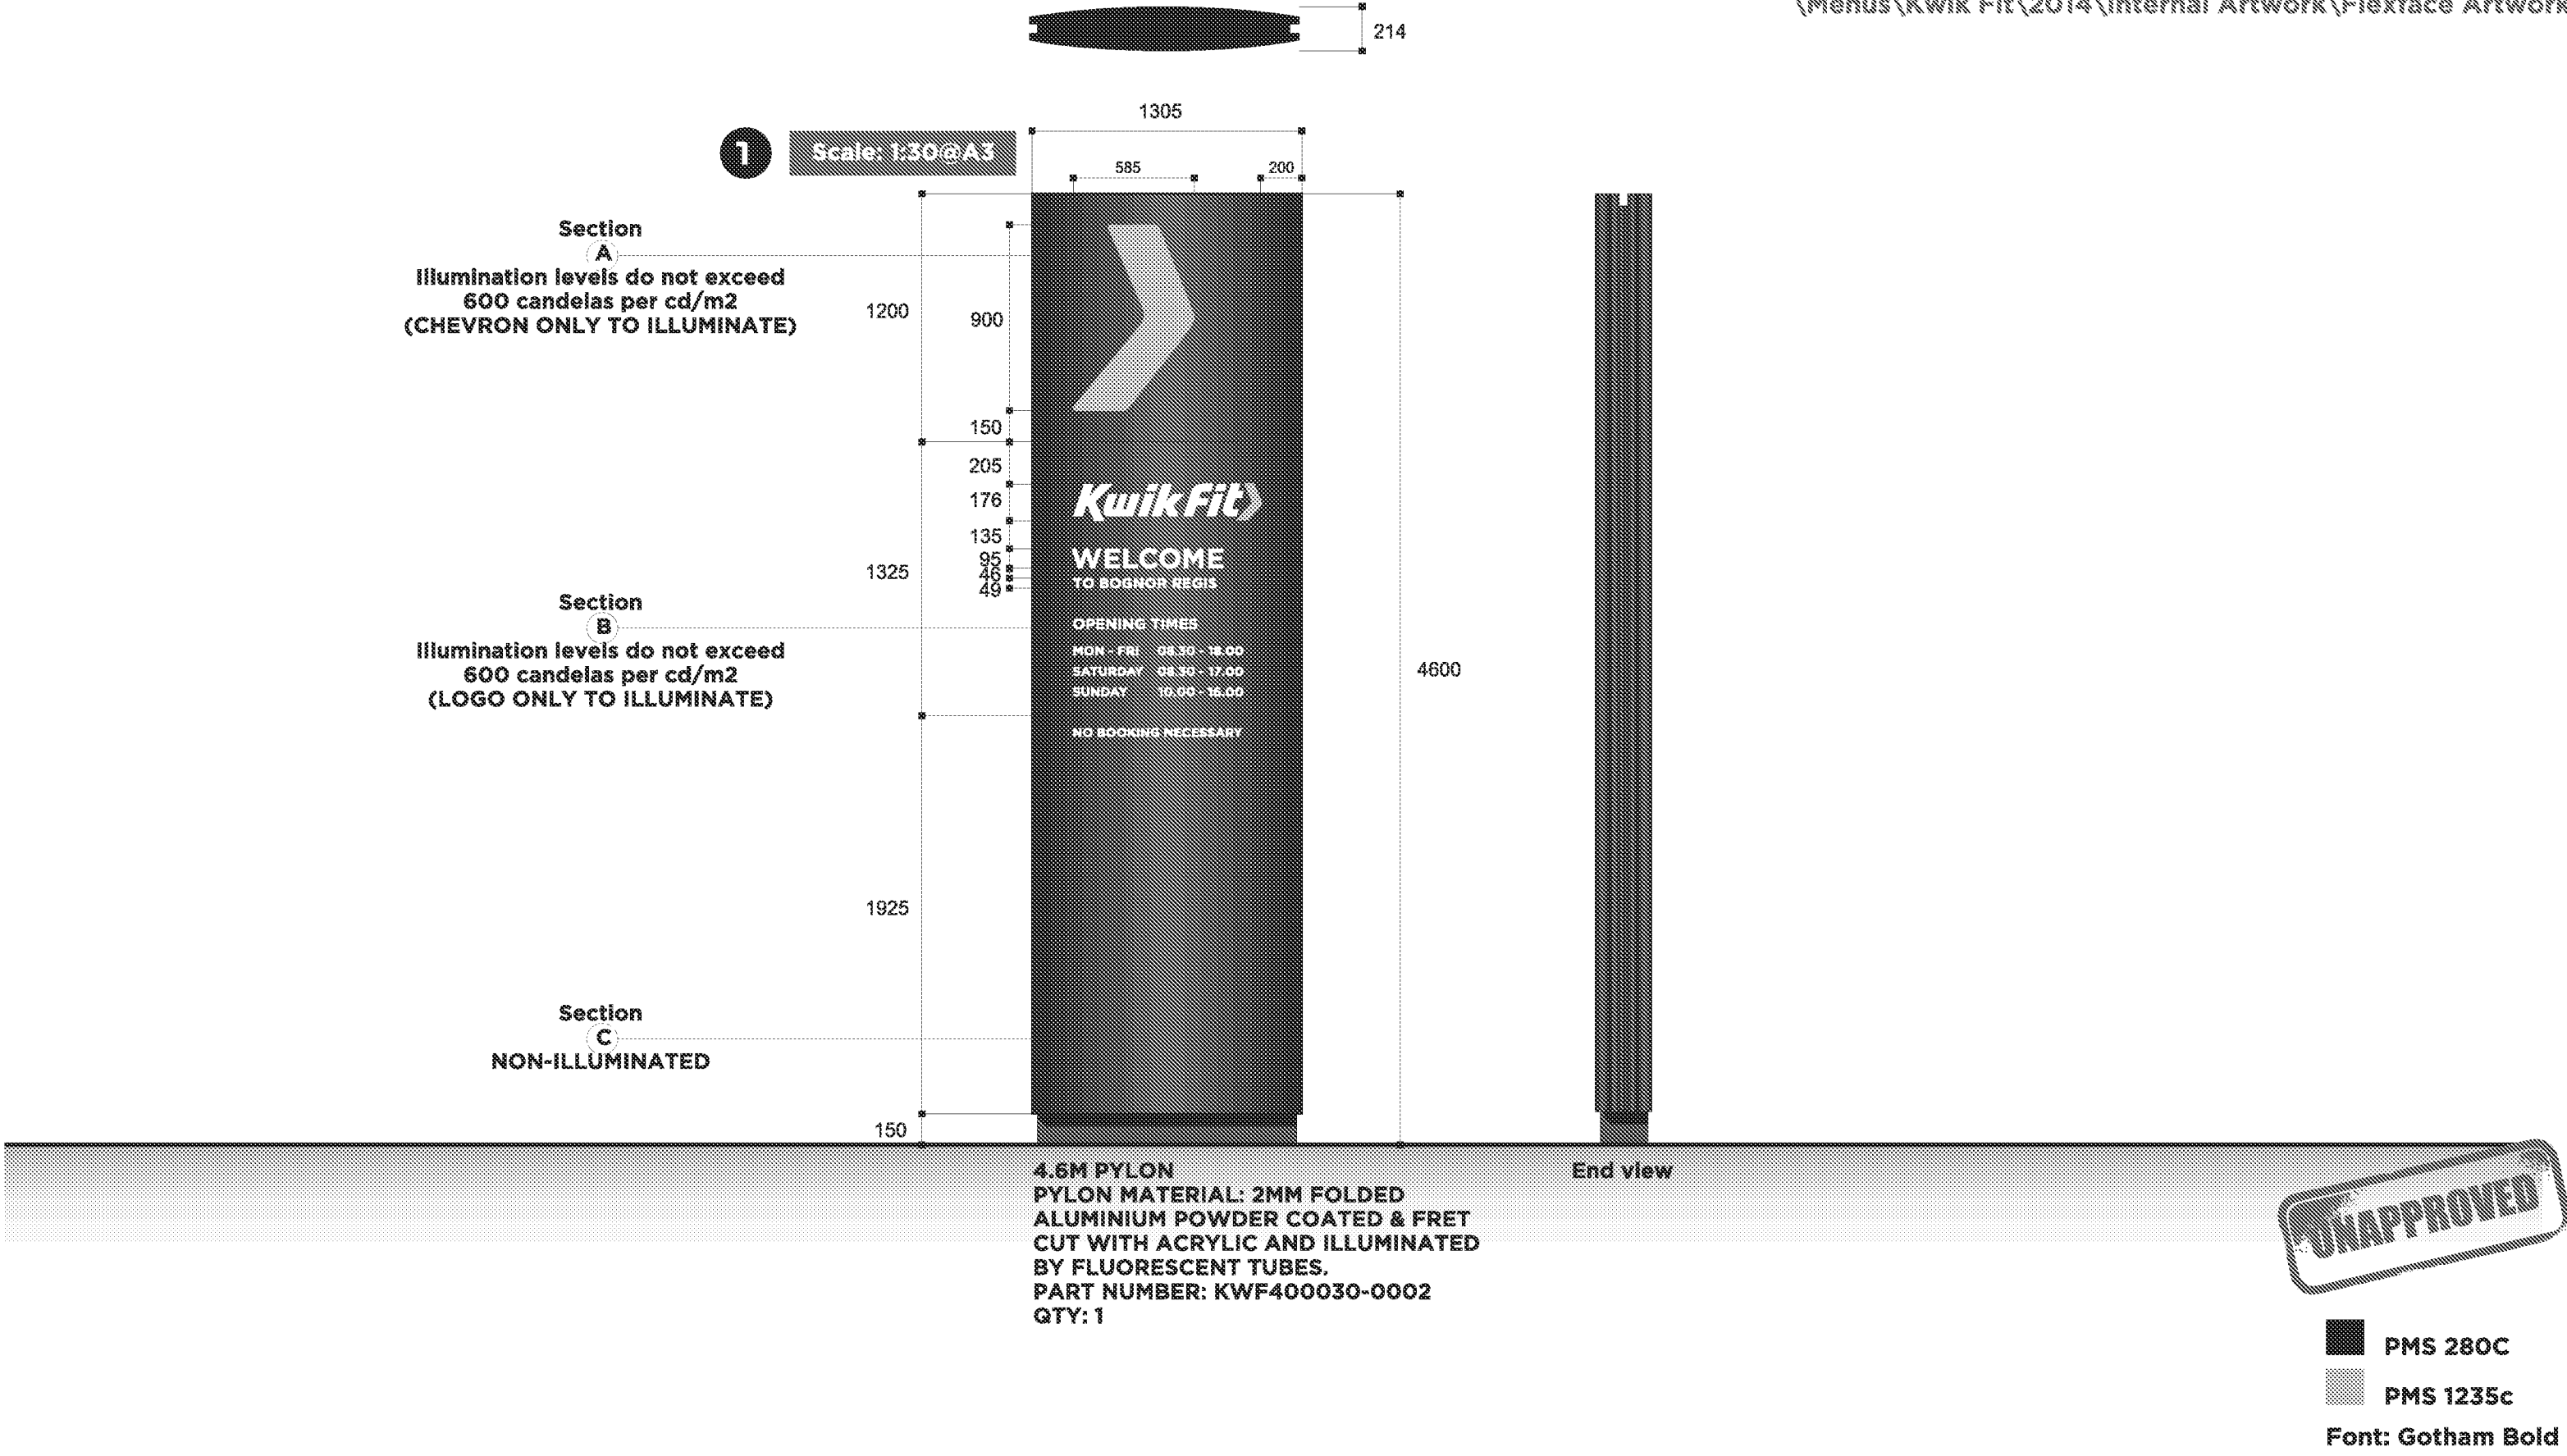

External Signs


MANUFACTURING ARTWORK ON GRAPHICS SERVER IN FOLLOWING LOCATION
\\Menus\Kwik Fit\2014\Internal Artwork\Flexface Artwork

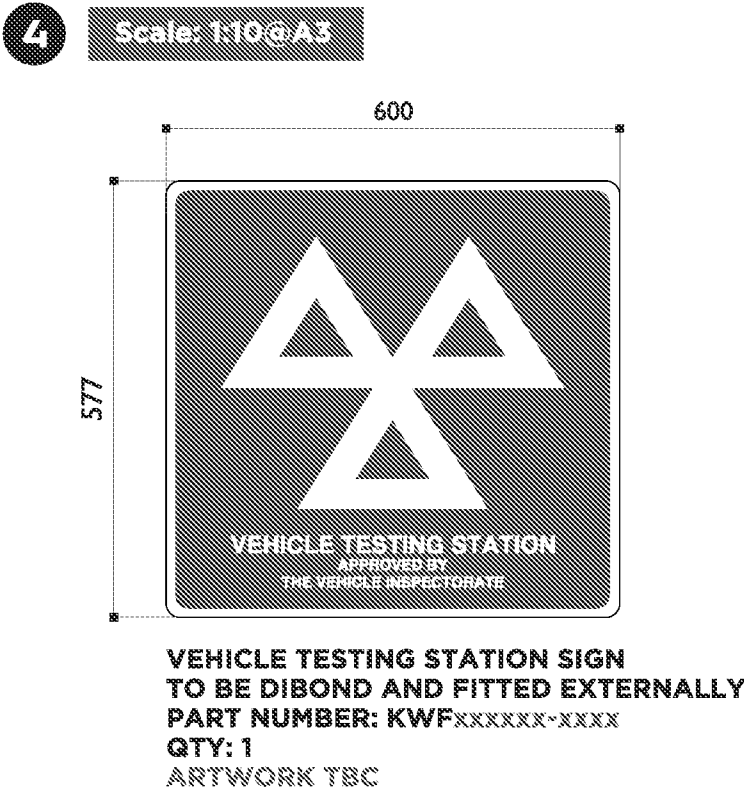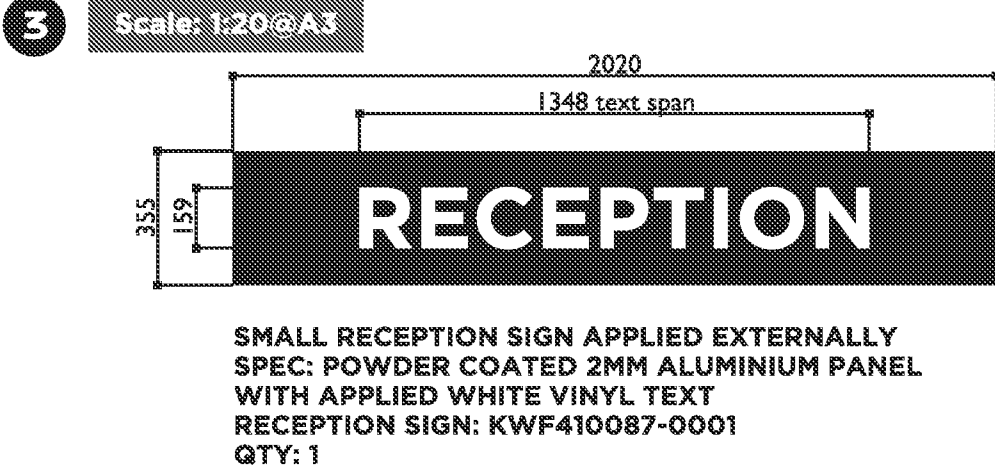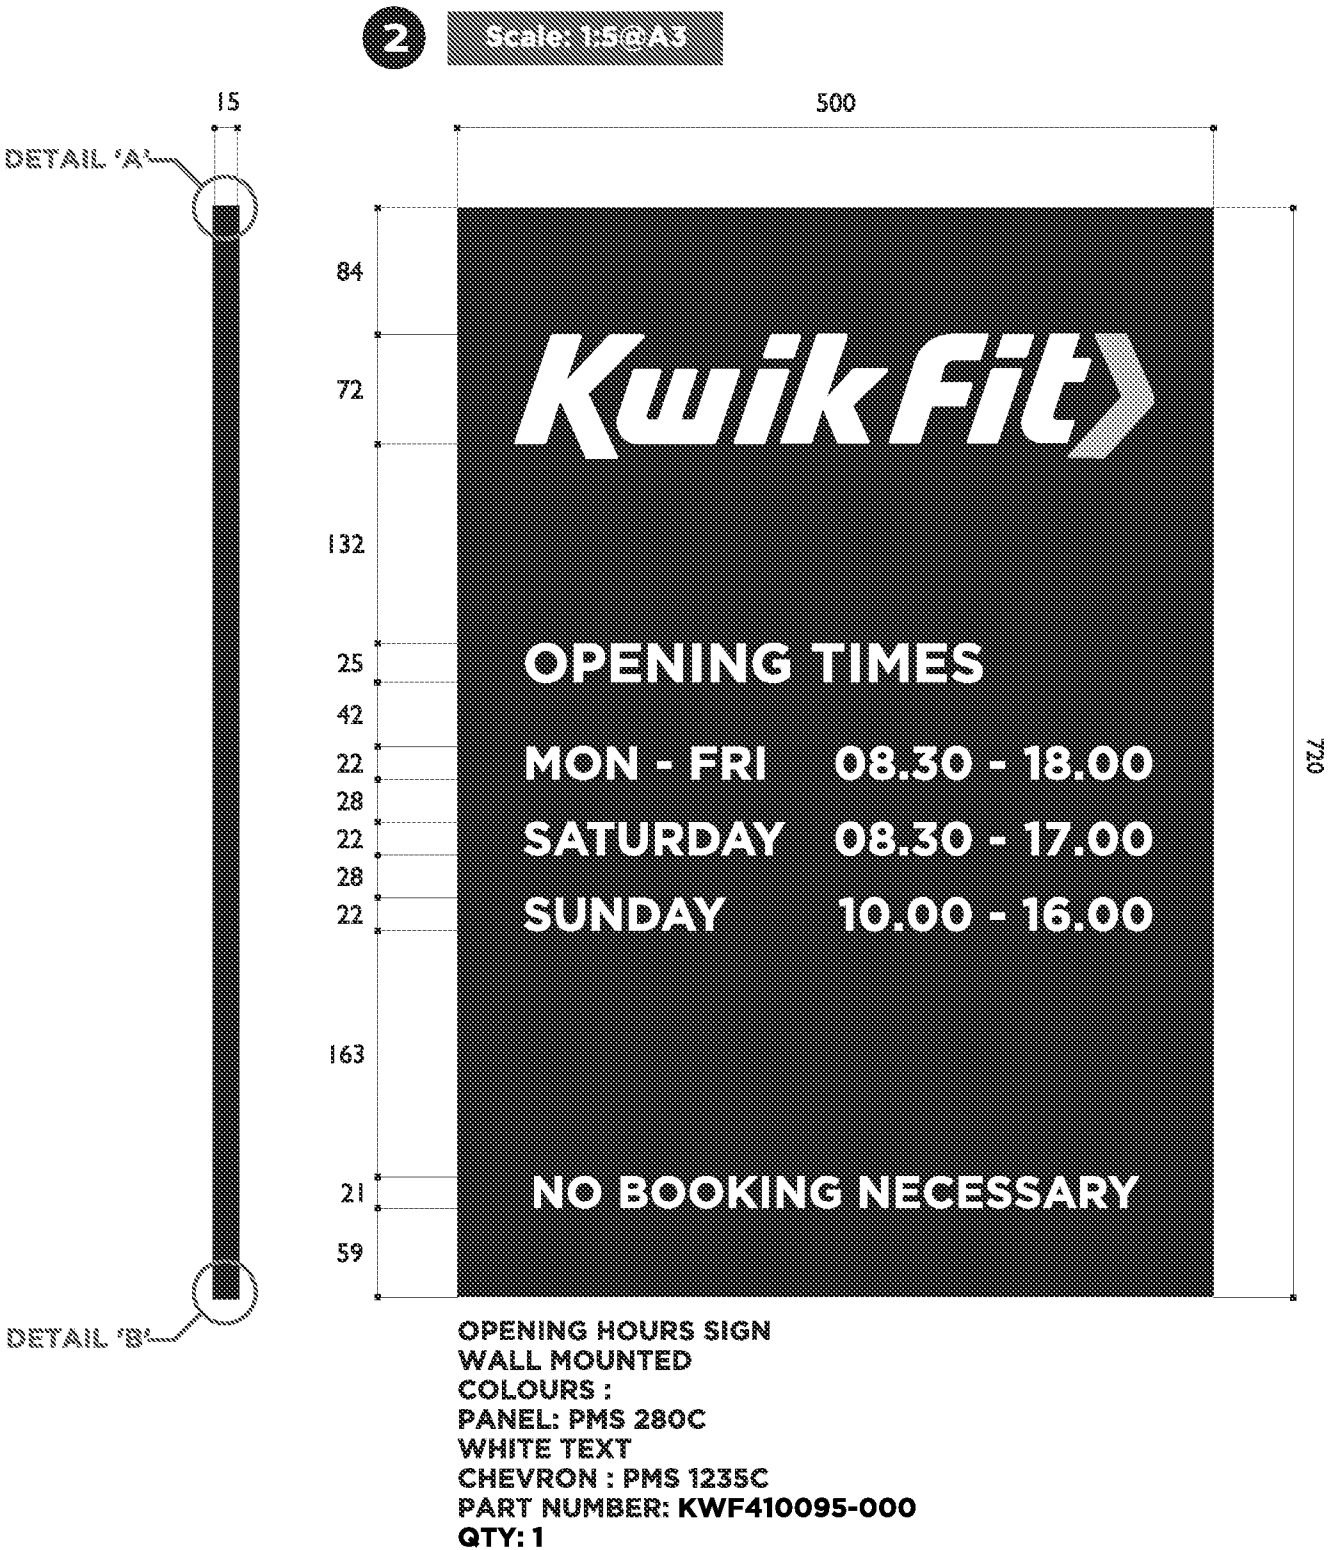

PMS 280C
PMS 1235c
Font: Gotham Bold

Internal Signs

MANUFACTURING ARTWORK ON GRAPHICS SERVER IN FOLLOWING LOCATION
\\Menus\Kwik Fit\2014\Internal Artwork\Flexface Artwork

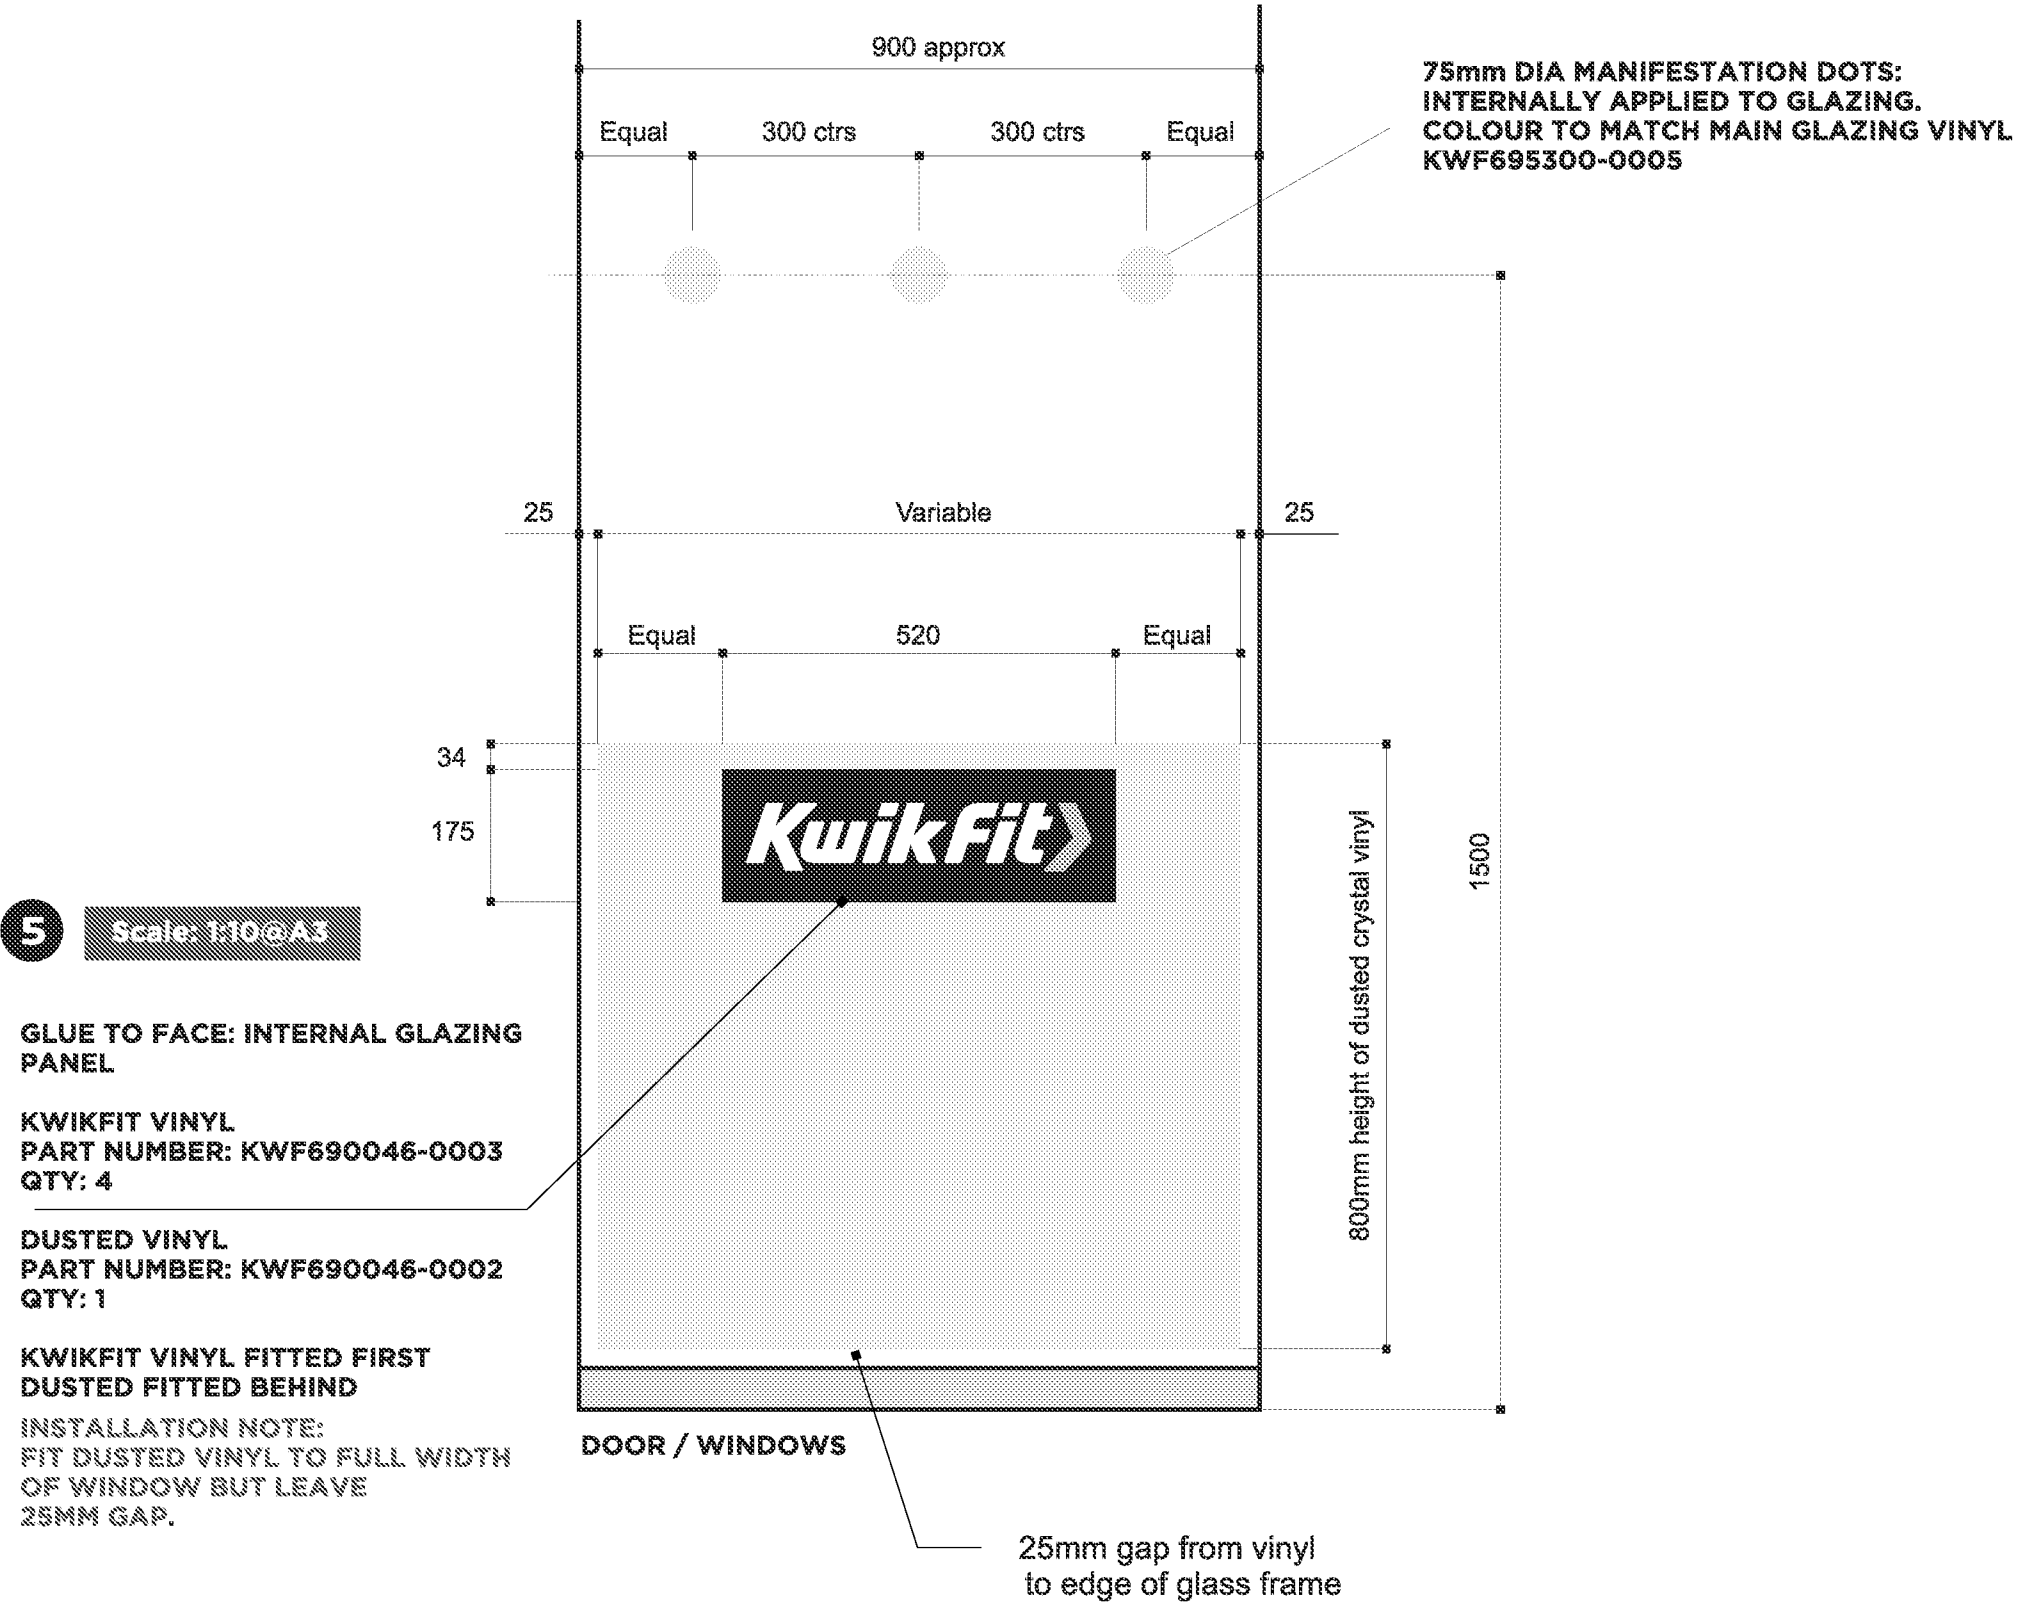

PMS 280C
PMS 1235c
Font: Gotham Bold

Internal Signs

MANUFACTURING ARTWORK ON GRAPHICS SERVER IN FOLLOWING LOCATION
\\Menus\Kwik Fit\2014\Internal Artwork\Flexface Artwork

- 6

Scale: 1:10 @ A3
- GLUE TO REAR: INTERNAL GLAZING PANEL
- KWIKFIT VINYL


PART NUMBER: KWF690046-0001

QTY: 15
- DUSTED VINYL

PART NUMBER: KWF690046-0002

QTY: 1
- DUSTED VINYL FITTED FIRST
- INSTALLATION NOTE:

FIT DUSTED VINYL TO FULL WIDTH OF WINDOW BUT LEAVE 25MM GAP.

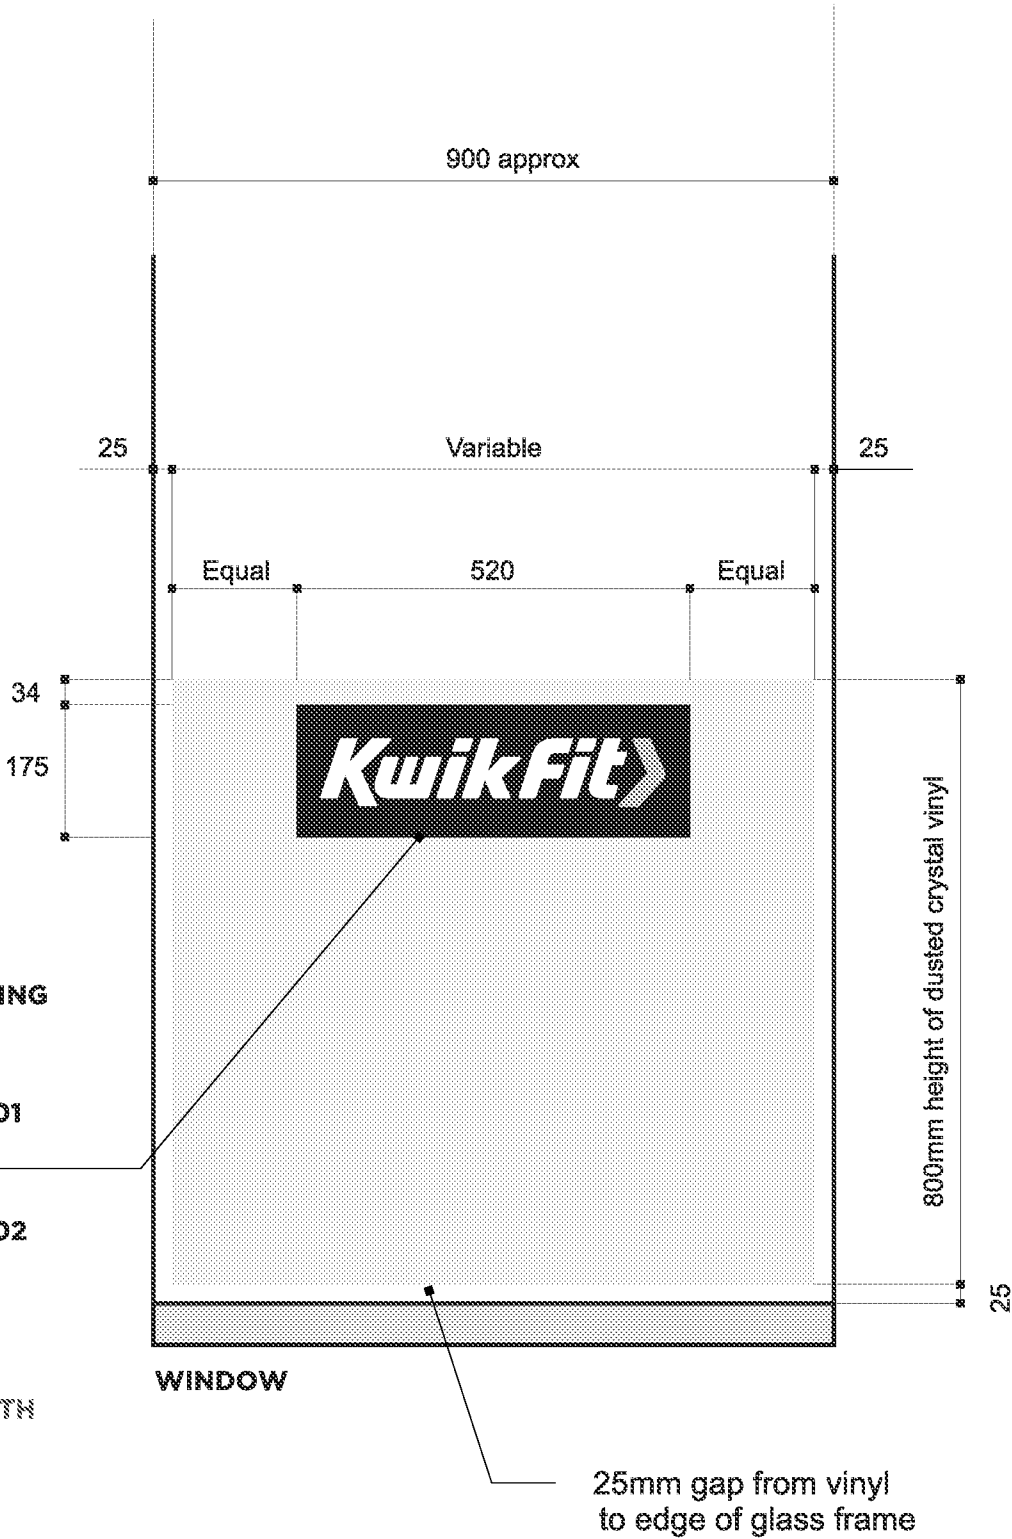


PMS 280C

PMS 1235c

Font: Gotham Bold


Internal Signs

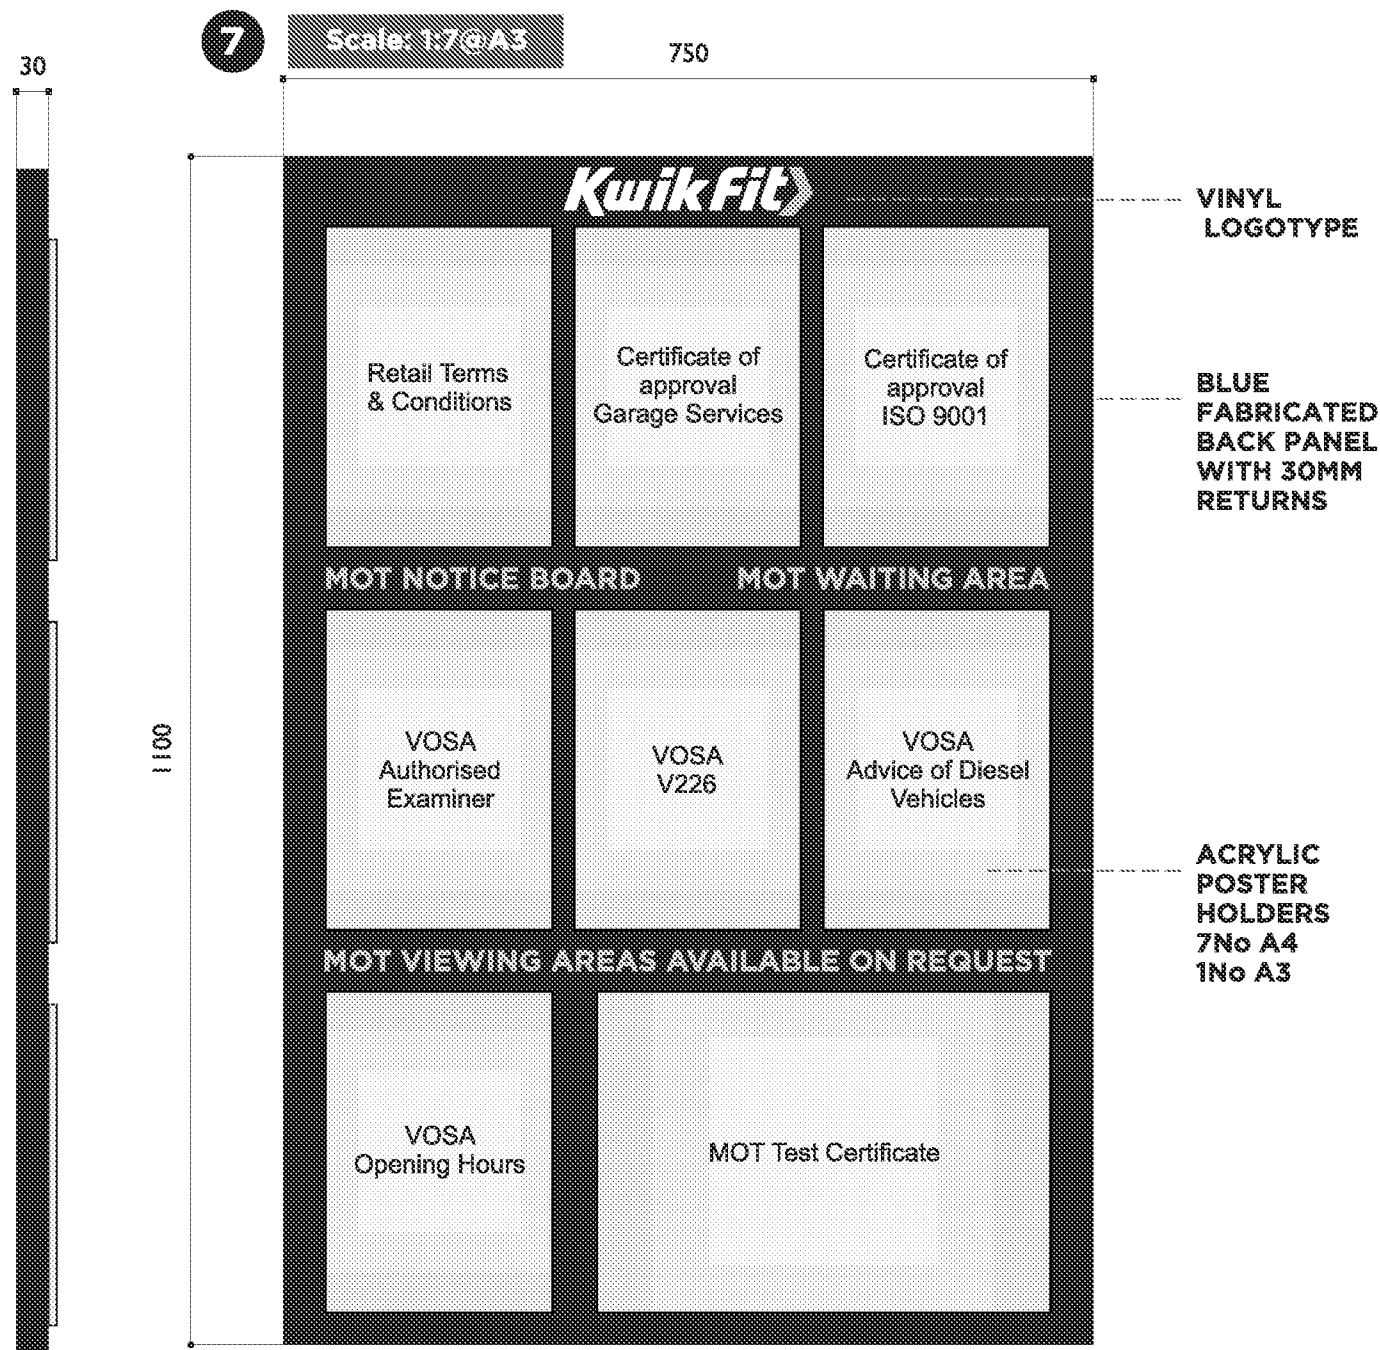MANUFACTURING ARTWORK ON GRAPHICS SERVER IN FOLLOWING LOCATION
\\Menus\Kwik Fit\2014\Internal Artwork\Flexface Artwork

CERTIFICATE WALL SIGN FOLDED ALUMINIUM PANEL C/W 30MM RETURNS
CLEAR ACRYLIC POSTER HOLDERS EQUALLY SPACED APART
PART NUMBER: KWF460029-0001
QTY: 1

VINYL REFS:-
BLUE = MACAL 8938-13 (ROYAL BLUE)
YELLOW = I/P M3519 (MUSTARD)

MANUFACTURING NOTES
ACRYLIC LEAFLET HOLDERS BOLTED TO PANEL. EACH LEAFLET HOLDER BY
2NO. M4 X 15 PAN HEAD MACHINE SCREWS COMPLETE WITH BLUE PVC SCREW
COVER CAPS. BLUE TO MATCH RAL: 5002

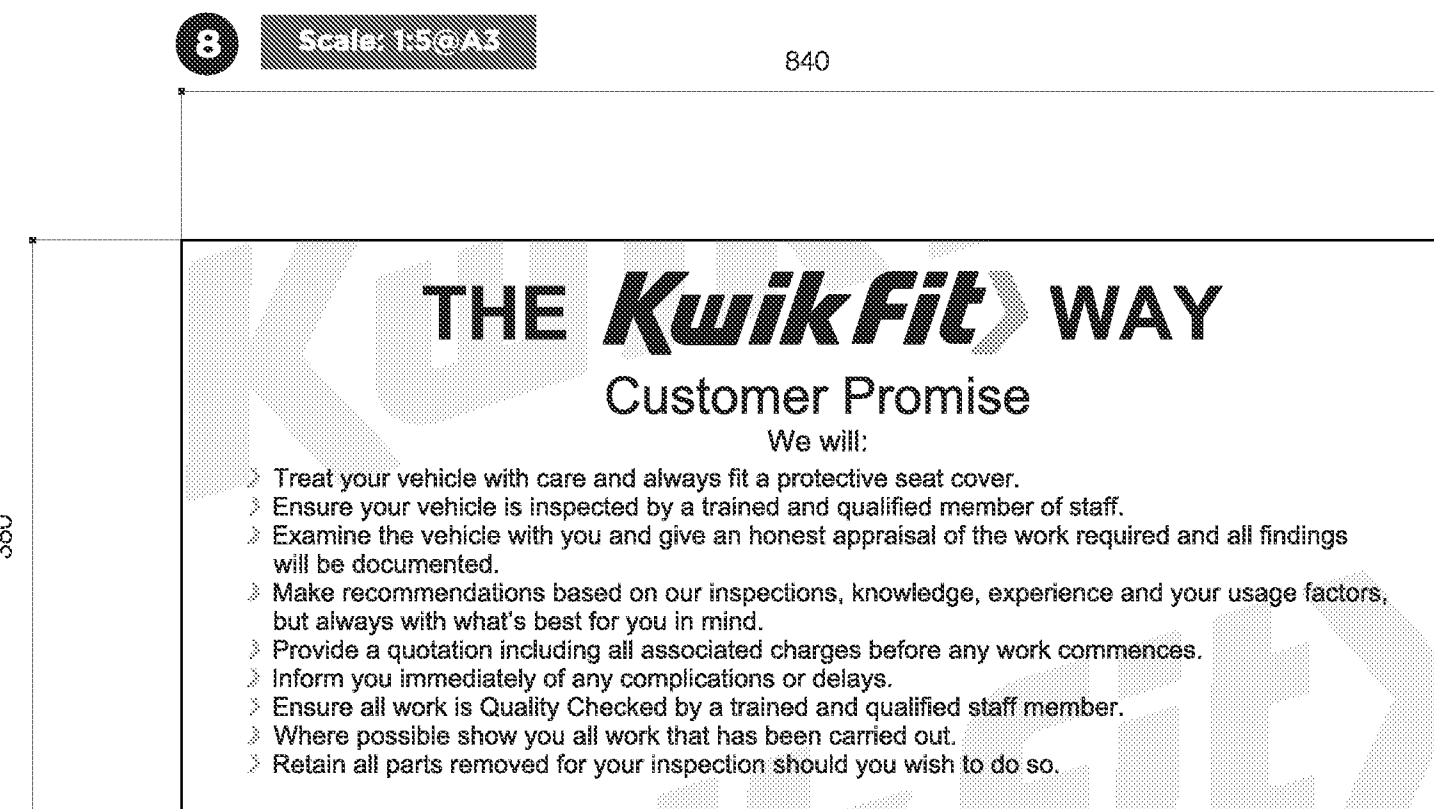

SMM CLEAR ACRYLIC PANEL
REVERSE APPLIED PRINTED VINYL
TRANSPARENT KWIK FIT
PART NUMBER: KWF460024-0001
QTY: 1




■ PMS 280C

■ PMS 1235c


Font: Gotham Bold

Internal Signs


MANUFACTURING ARTWORK ON GRAPHICS SERVER IN FOLLOWING LOCATION
\\Menus\Kwik Fit\2014\Internal Artwork\Flexface Artwork

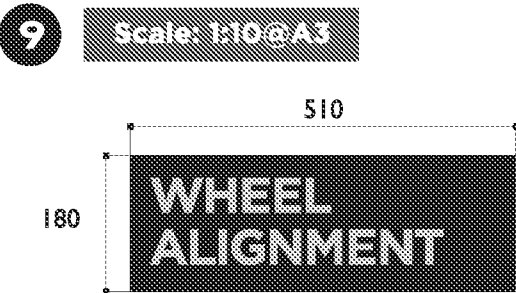

EXTERIOR BAY SIGN - WHEEL ALIGNMENT
3MM KWIK FIT BLUE FOAM PVC
DTM PRINTED GRAPHICS TO FACES &
DOUBLE SIDED TAPE TO REAR
PART NUMBER: KWF460031-0001
QTY: 1

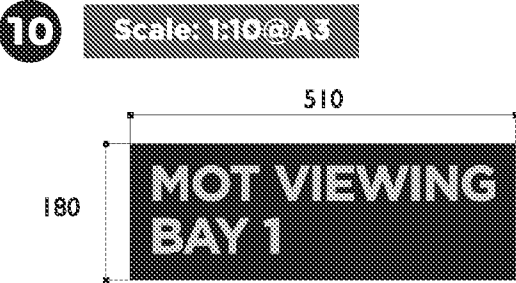


EXTERIOR BAY SIGN - MOT VIEWING BAY 1
3MM KWIK FIT BLUE FOAM PVC
DTM PRINTED GRAPHICS TO FACES &
DOUBLE SIDED TAPE TO REAR
PART NUMBER: KWF460031-0002
QTY: 1

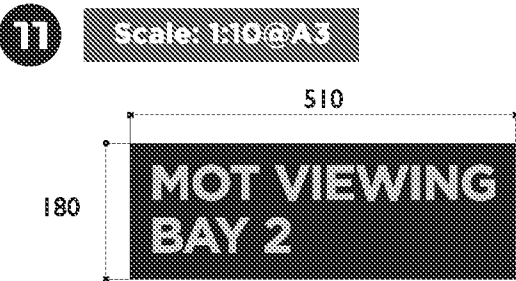

EXTERIOR BAY SIGN - MOT VIEWING BAY 2
3MM KWIK FIT BLUE FOAM PVC
DTM PRINTED GRAPHICS TO FACES &
DOUBLE SIDED TAPE TO REAR
PART NUMBER: KWF460031-0003
QTY: 1



3MM KWIK FIT BLUE FOAM PVC
DTM PRINTED GRAPHIC TO FACE
DOUBLE SIDED TAPE TO REAR
PART NUMBER: KWF460025-0002
QTY: 1

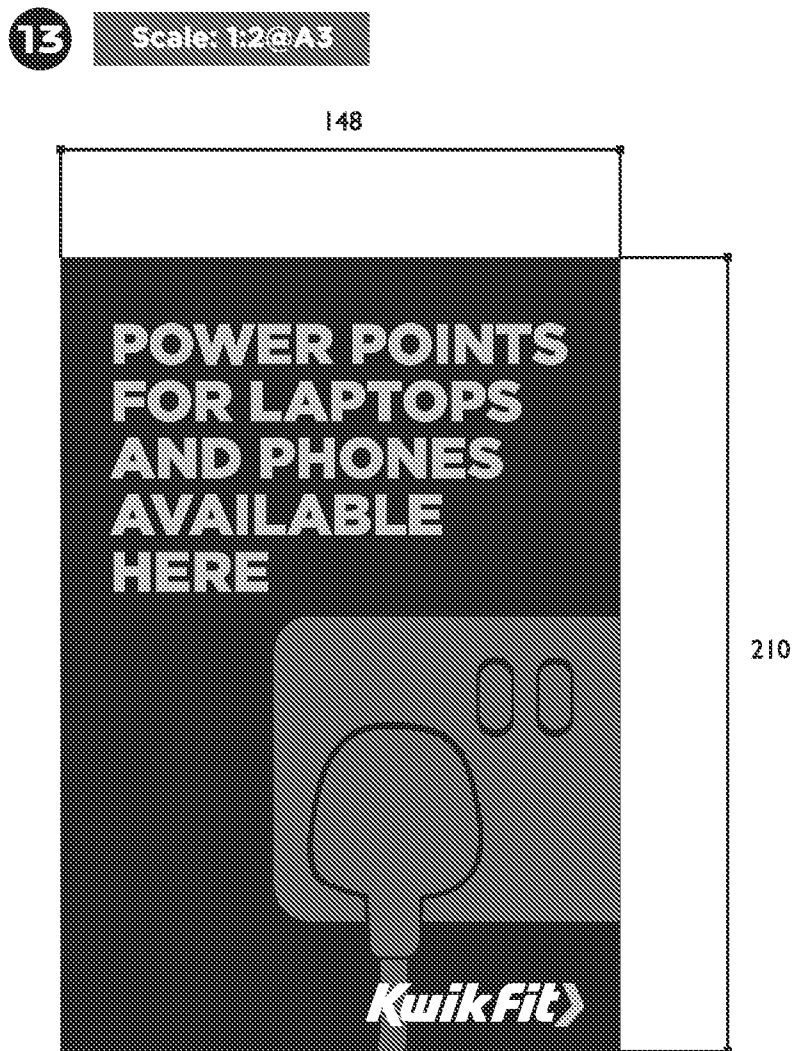

3MM KWIK FIT BLUE FOAM PVC
DTM PRINTED GRAPHIC TO FACE
DOUBLE SIDED TAPE TO REAR
PART NUMBER: KWF460025-0005
QTY: 1



■ PMS 280C
■ PMS 1235c
Font: Gotham Bold

Internal Signs

MANUFACTURING ARTWORK ON GRAPHICS SERVER IN FOLLOWING LOCATION
\\Menus\Kwik Fit\2014\Internal Artwork\Flexface Artwork

14

Scale: 1:10 @ A3

300

200


SUNDAY
CASINGS

SSP - 01
PART No:
KWF460028-0001



DANGER
Electric shock

SSP - 02
PART No:
KWF460028-0002



Warning
Substitute Acid

SSP - 03
PART No:
KWF460028-0003



No parking
No loading
No unloading

SSP - 04
PART No:
KWF460028-0004


WARRANTY
AREA

SSP - 05
PART No:
KWF460028-0005


SATURDAY
CASINGS

SSP - 06
PART No:
KWF460028-0006


CUSTOMER TOILET




SSP - 30
PART No:
KWF460028-0030


MONDAY
CASINGS

SSP - 07
PART No:
KWF460028-0007


TUESDAY
CASINGS

SSP - 08
PART No:
KWF460028-0008


WEDNESDAY
CASINGS

SSP - 08
PART No:
KWF460028-0009


THURSDAY
CASINGS

SSP - 10
PART No:
KWF460028-0010


FRIDAY
CASINGS

SSP - 11
PART No:
KWF460028-0011


STAFF
ONLY

SSP - 12
PART No:
KWF460028-0012


OIL
DRAINER

SSP - 13
PART No:
KWF460028-0013


WASTE
AREA

SSP - 14
PART No:
KWF460028-0014


28 DAYS
CASINGS

SSP - 15
PART No:
KWF460028-0015


OIL AND FUEL
FILTER WASTE BIN

SSP - 16
PART No:
KWF460028-0016


MOT VIEWING
AREA

SSP - 17
PART No:
KWF460028-0017


RTS AREA

SSP - 18
PART No:
KWF460028-0018


OIL DRUMS

SSP - 21
PART No:
KWF460028-0021


STAFF TOILET


SSP - 22
PART No:
KWF460028-0022


FLEET
CASINGS

SSP - 26
PART No:
KWF460028-0026


TOOL BOX
AREA

SSP - 27
PART No:
KWF460028-0027


NON LOAD BEARING
ROOF
NOT FOR STORAGE

SSP - 28
PART No:
KWF460028-0028

FLAT 3MM THICK CLEAR
PERSPEX PANEL C/W FACE
DIGITALLY PRINTED GRAPHICS.
PANEL TO HAVE 6-OFF
19 X 19MM PIECES OF CLEAR
D/SIDED TAPE TO REAR
CORNERS AND CENTRE LINE
TOP AND BOTTOM

- PMS REFLEX BLUE C
- PMS 1235C
- GOTHAM BOLD



FLAT 3MM THICK BLUE FOAMEX PANELS C/W FACE DIGITALLY PRINTED GRAPHICS.
PANELS TO HAVE 4941 VHB DOUBLE SIDED TAPE STRIPS (TOP, MIDDLE AND BOTTOM) APPLIED TO REAR

FULL INTERNAL STATUTORY SIGN PACK
PART NUMBER: KWF460028-1001
(SET OF 30 INCLUDES SSP-30 - 1 OFF EACH)