
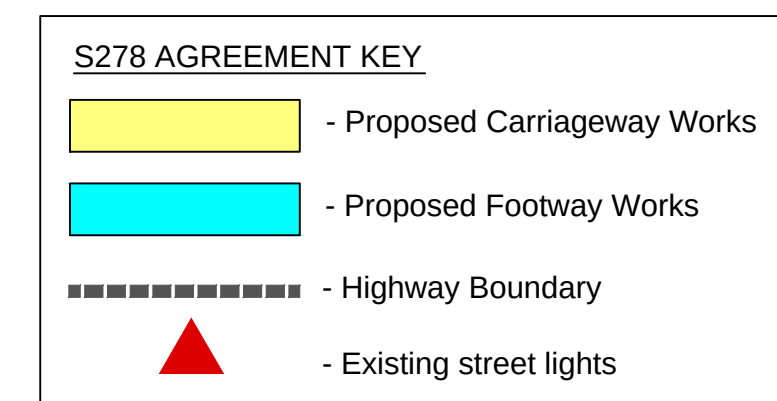



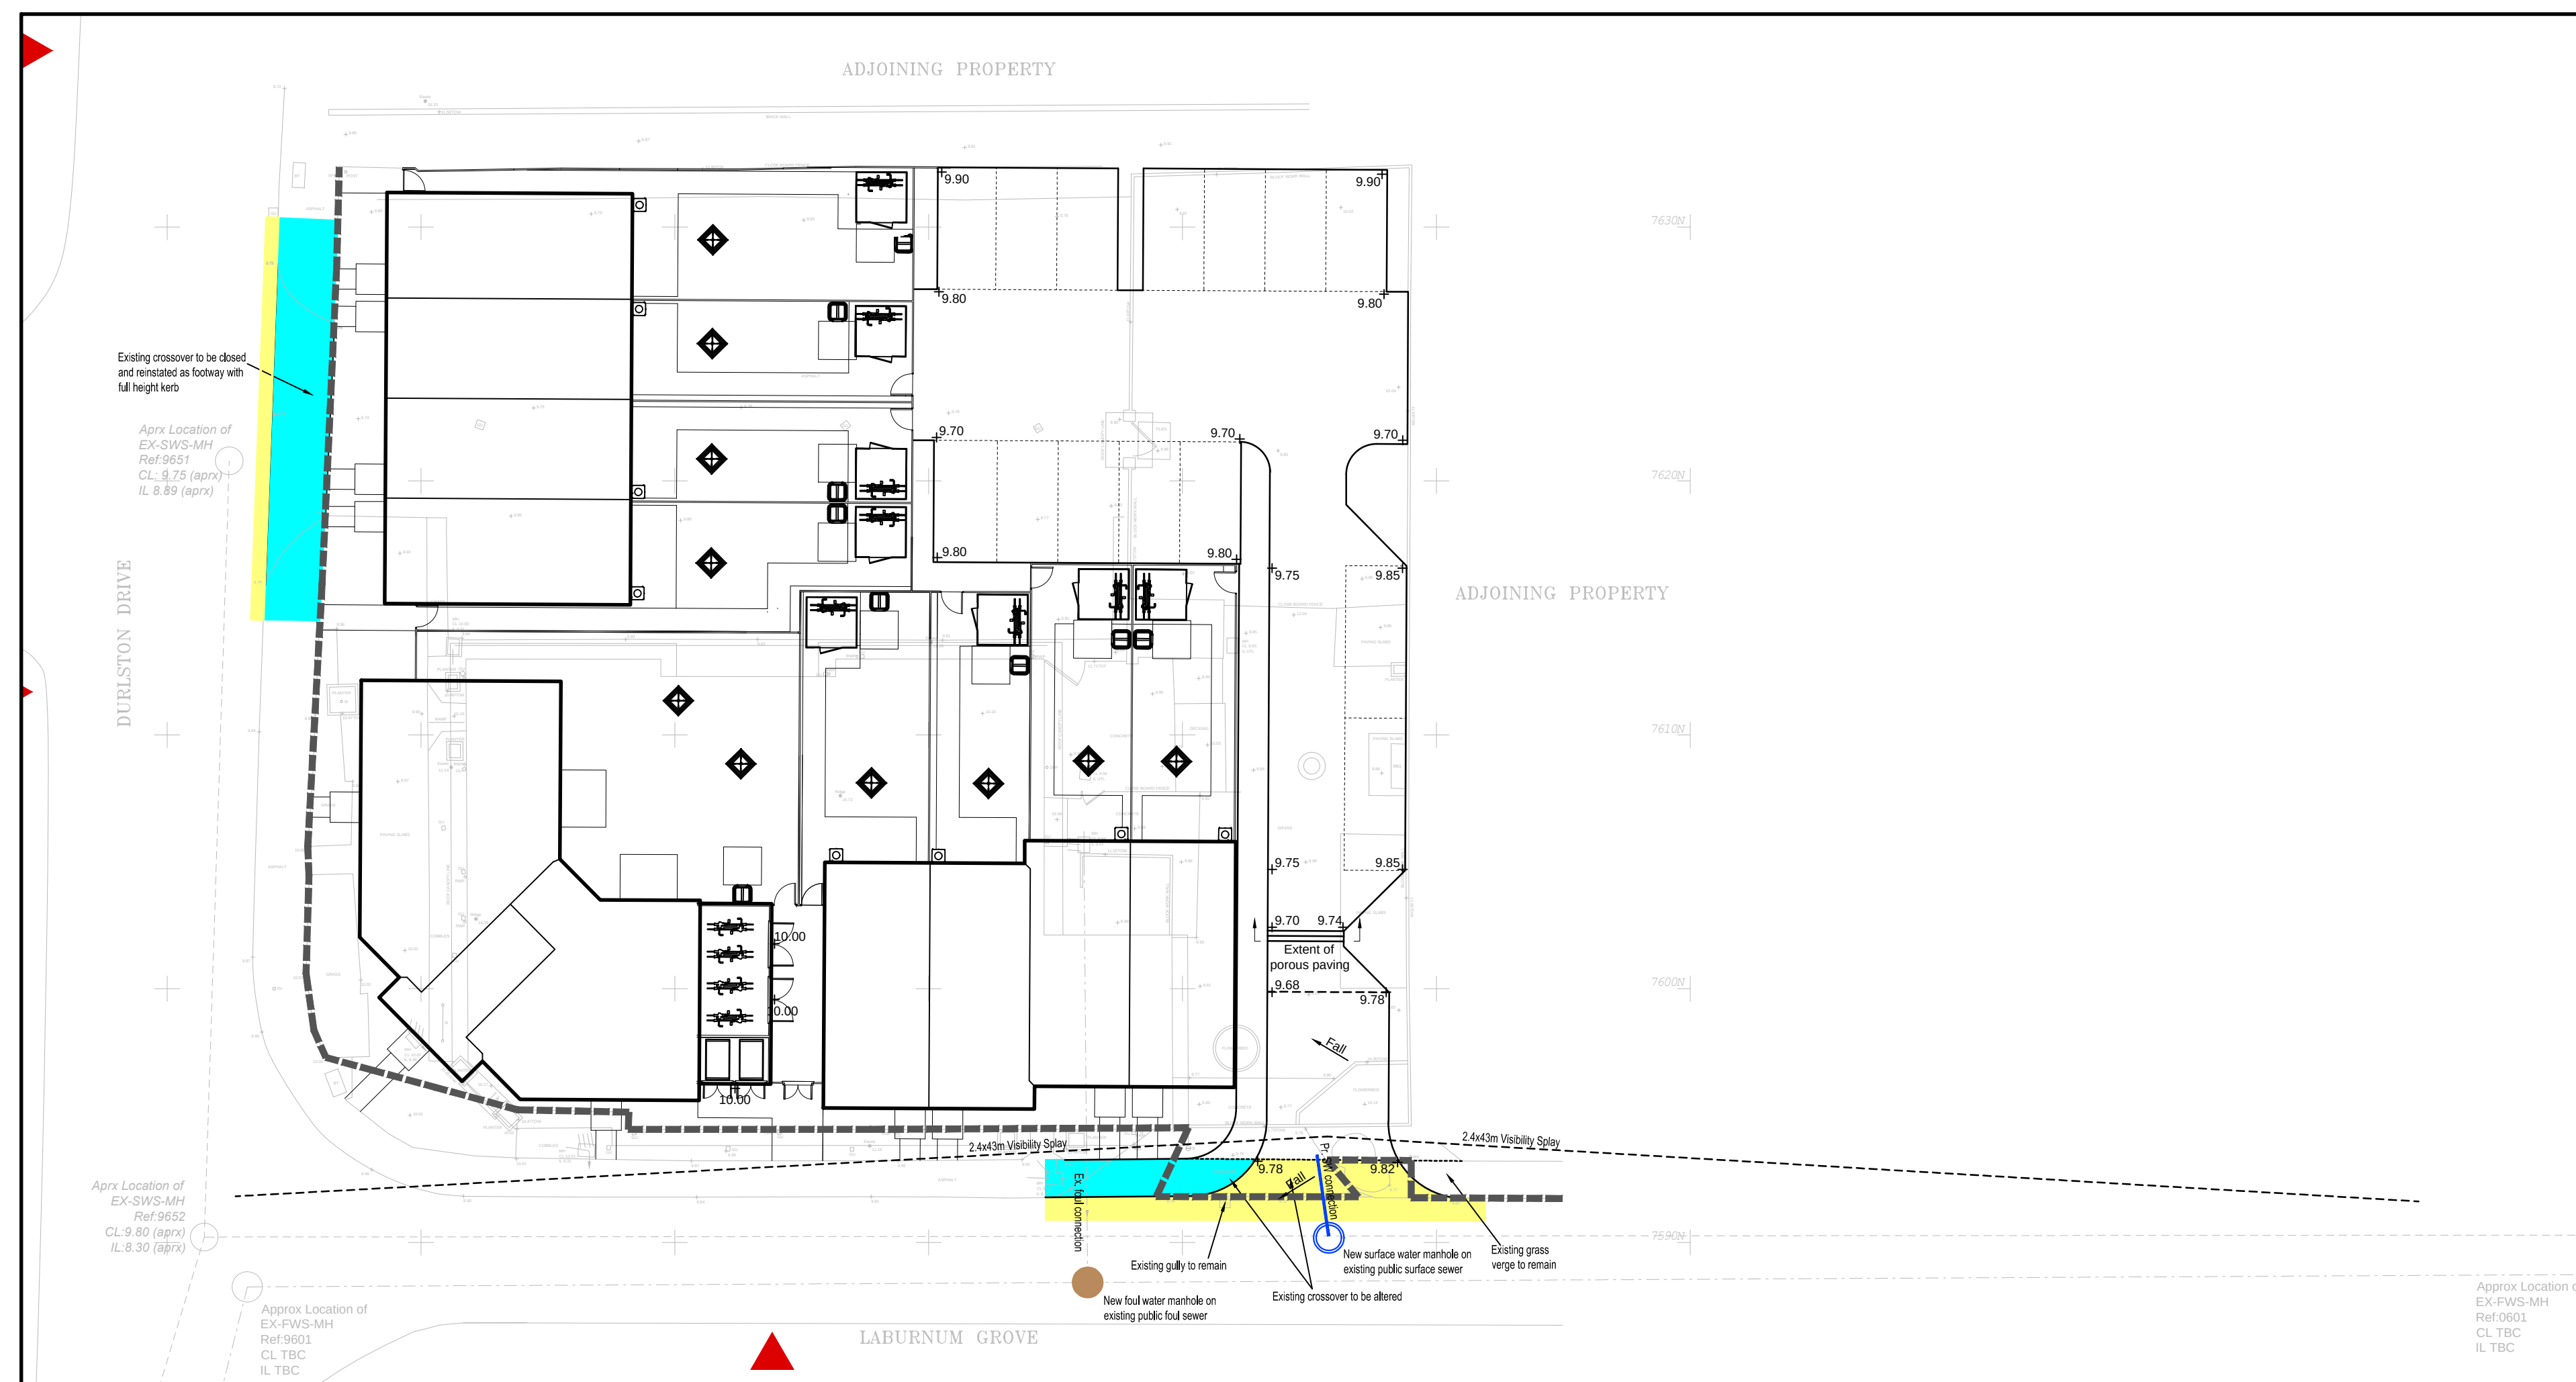


SUPPORTING DRAWINGS:

WSSC S278/S38 STANDARD DETAILS (SEPTEMBER 2013 EDITION)

S278/38/00 - DRAWING INDEX SHEET
S278/38/02 - APPROVED KERB TYPE SELECTION SHEET 1
S278/38/03 - APPROVED KERB TYPE SELECTION SHEET 2
S278/38/04 - FOOTWAY/CYCLEWAY TYPE 1&2
S278/38/07 - FOOTWAY CROSSOVER TYPE 1 RESIDENTIAL
S278/38/09 - SERVICE MARGINS

OTHER SUPPORTING DRAWINGS
E5634/201 - SITE LAYOUT DRAINAGE AND LEVELS

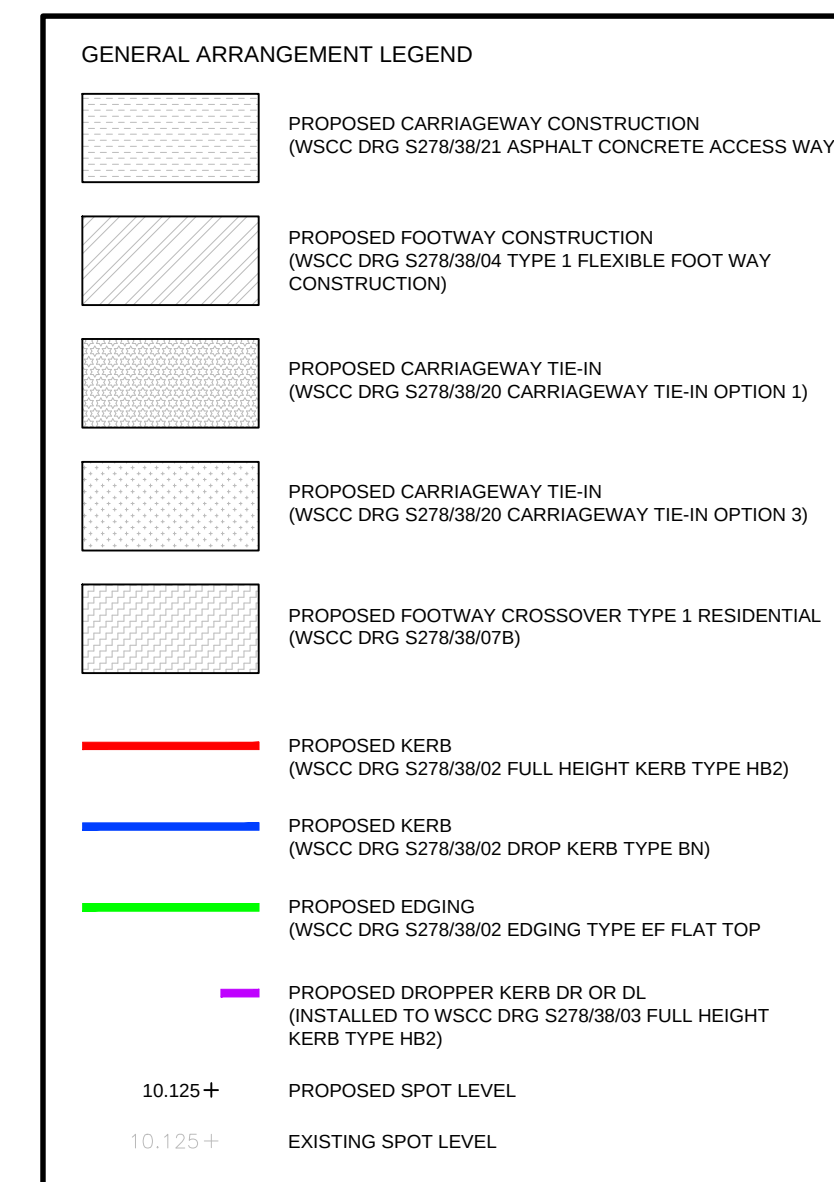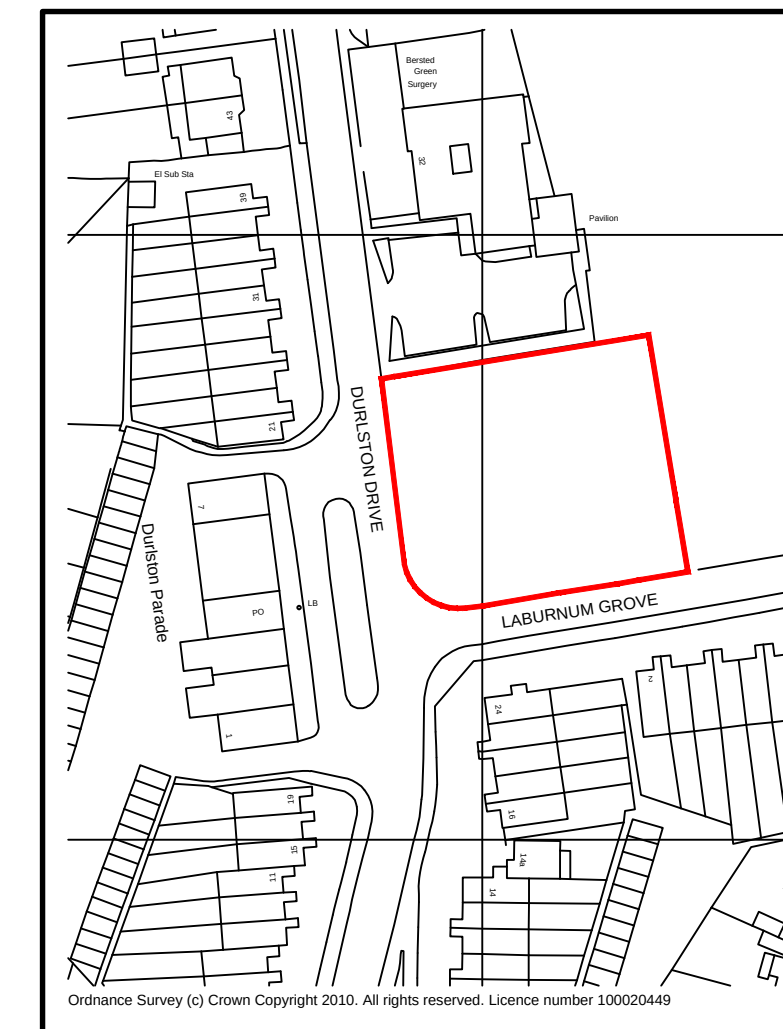

PRELIMINARY

PRELIMINARY						
				REV.	DATE	DESCRIPTION
CLIENT PMC CONSTRUCTION				SWP STEPHEN WILSON PARTNERSHIP LTD. CONSULTING STRUCTURAL & CIVIL ENGINEERS 99, South Street, Eastbourne, Sussex, BN21 4LU Telephone: 01323 412020. Facsimile: 01323 432129 E-Mail: info@swpseast.co.uk		
ARCHITECT RBA						
JOB TITLE LABURNUM GROVE BOGNOR REGIS						
DRAWING TITLE S278 MINOR WORKS AGREEMENT PLAN						
SCALE AT A1 AS SHOWN	DATE MAR 13	DRAWN FS	JOB No. E5634			
ENG. LF	CHECKED -	DRAWING No. 278				
			REV. -			