

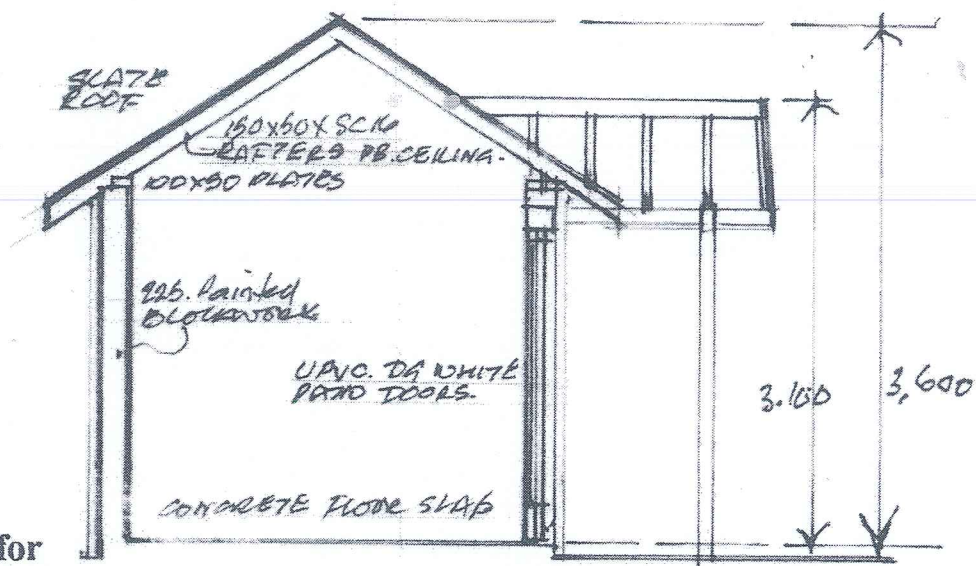


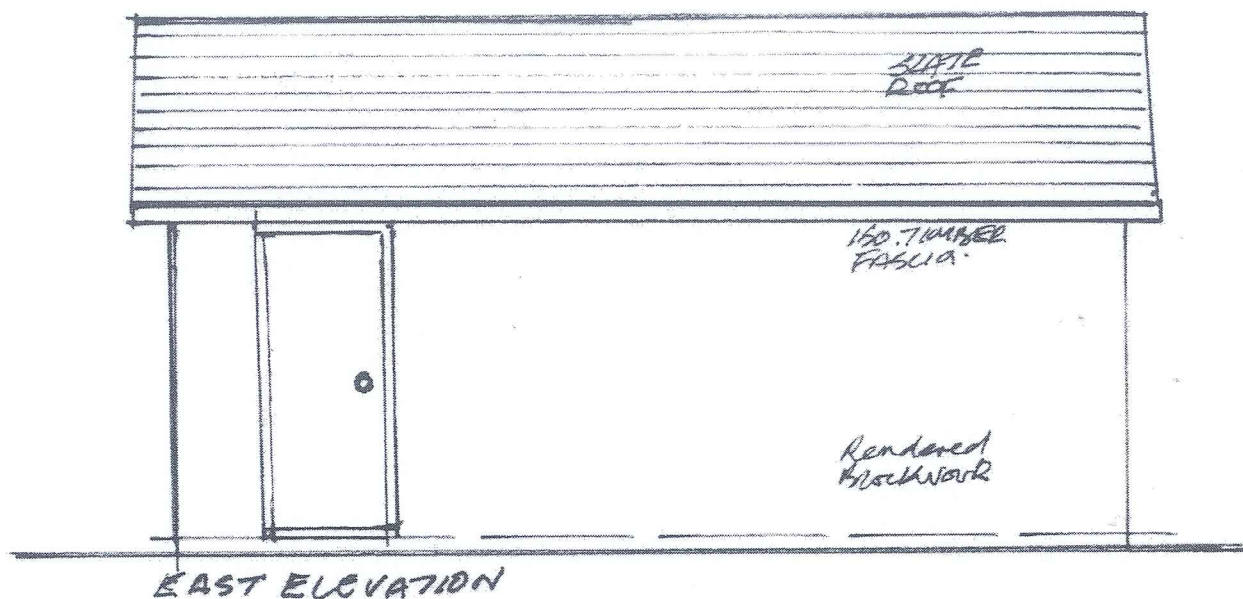

Proposed Store Building for
The memorial Stone company
Shripney Road, Bognor Regis

scale 1/50.

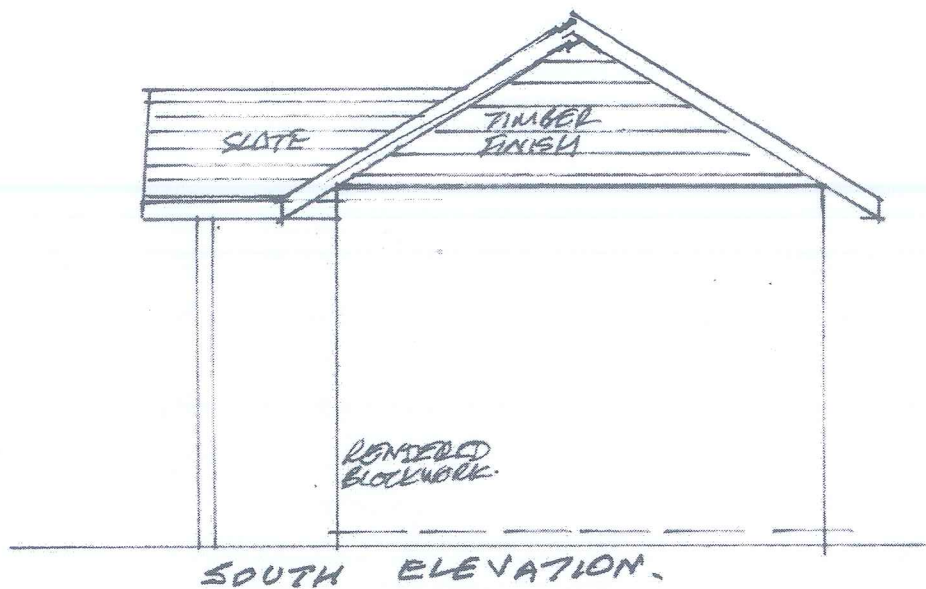

D.J.Broadhurst. Dip.Arch. AIPD.
Ballykehlina Studio, Killeatin,
Clogheen, Cahir, Tipperary, Ireland.
Telephone 00353 (0) 861931002.
e-mail. djbroadhurst@gmail.com