



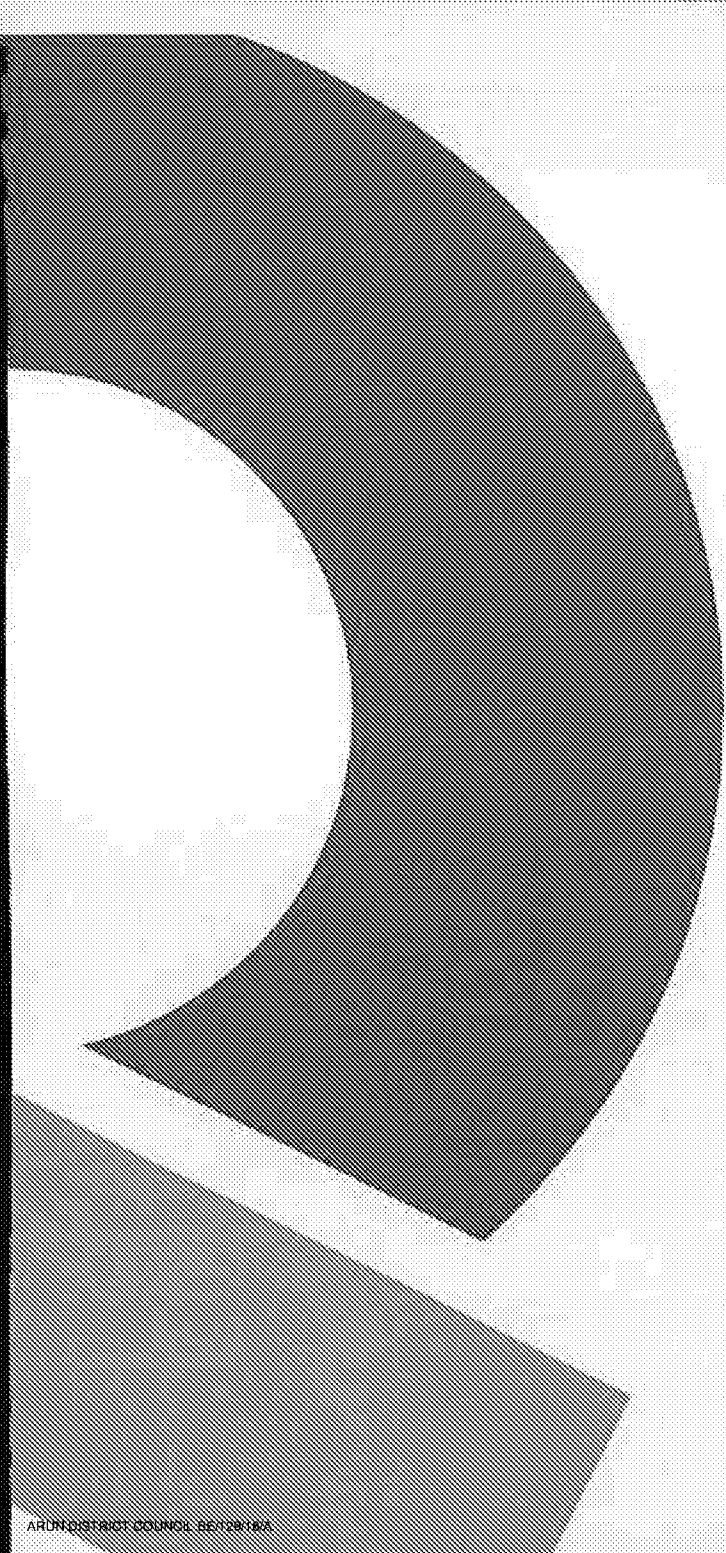

Readesigns

Berkeley Homes
Bersted Park

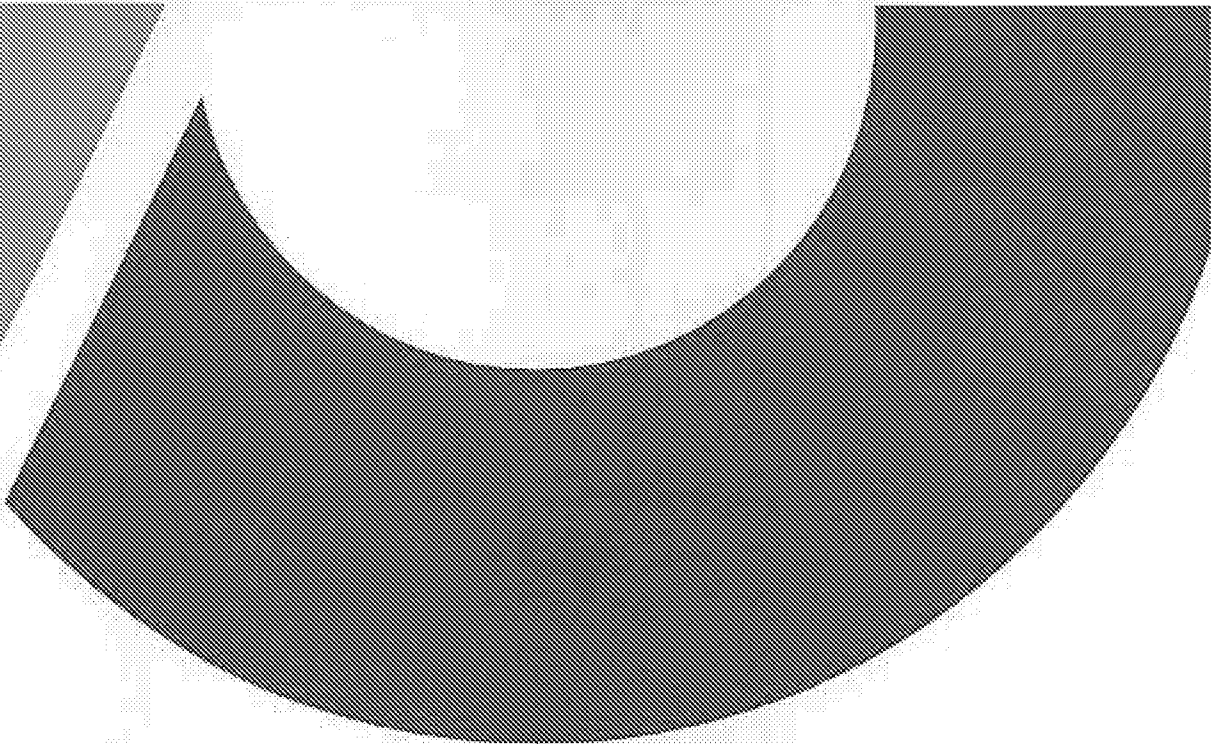

INDEX

01 Gantry

..... Scales & Dimensions

02 Visual

01. Gantry

Scale 1:20

Size:

3000mm wide x 1600mm high

Colour:

Blue = C:100 M:85 Y:44 K:45

Red = C:5 M:100 Y:85 K:10

Brown = C:35 M:46 Y:53 K:6

Grey = C:0 M:0 Y:0 K:80



131mm Cap Height

88.5mm Cap Height

57.5mm Cap Height



01. Scales & Dimensions

Scale 1:20

Size:
3000mm wide x 1600mm high


Material:
ACM Double sided aluminium
folded tray signs with aluminium
internal posts all powder
coated to blue.



02. Visual

Concept



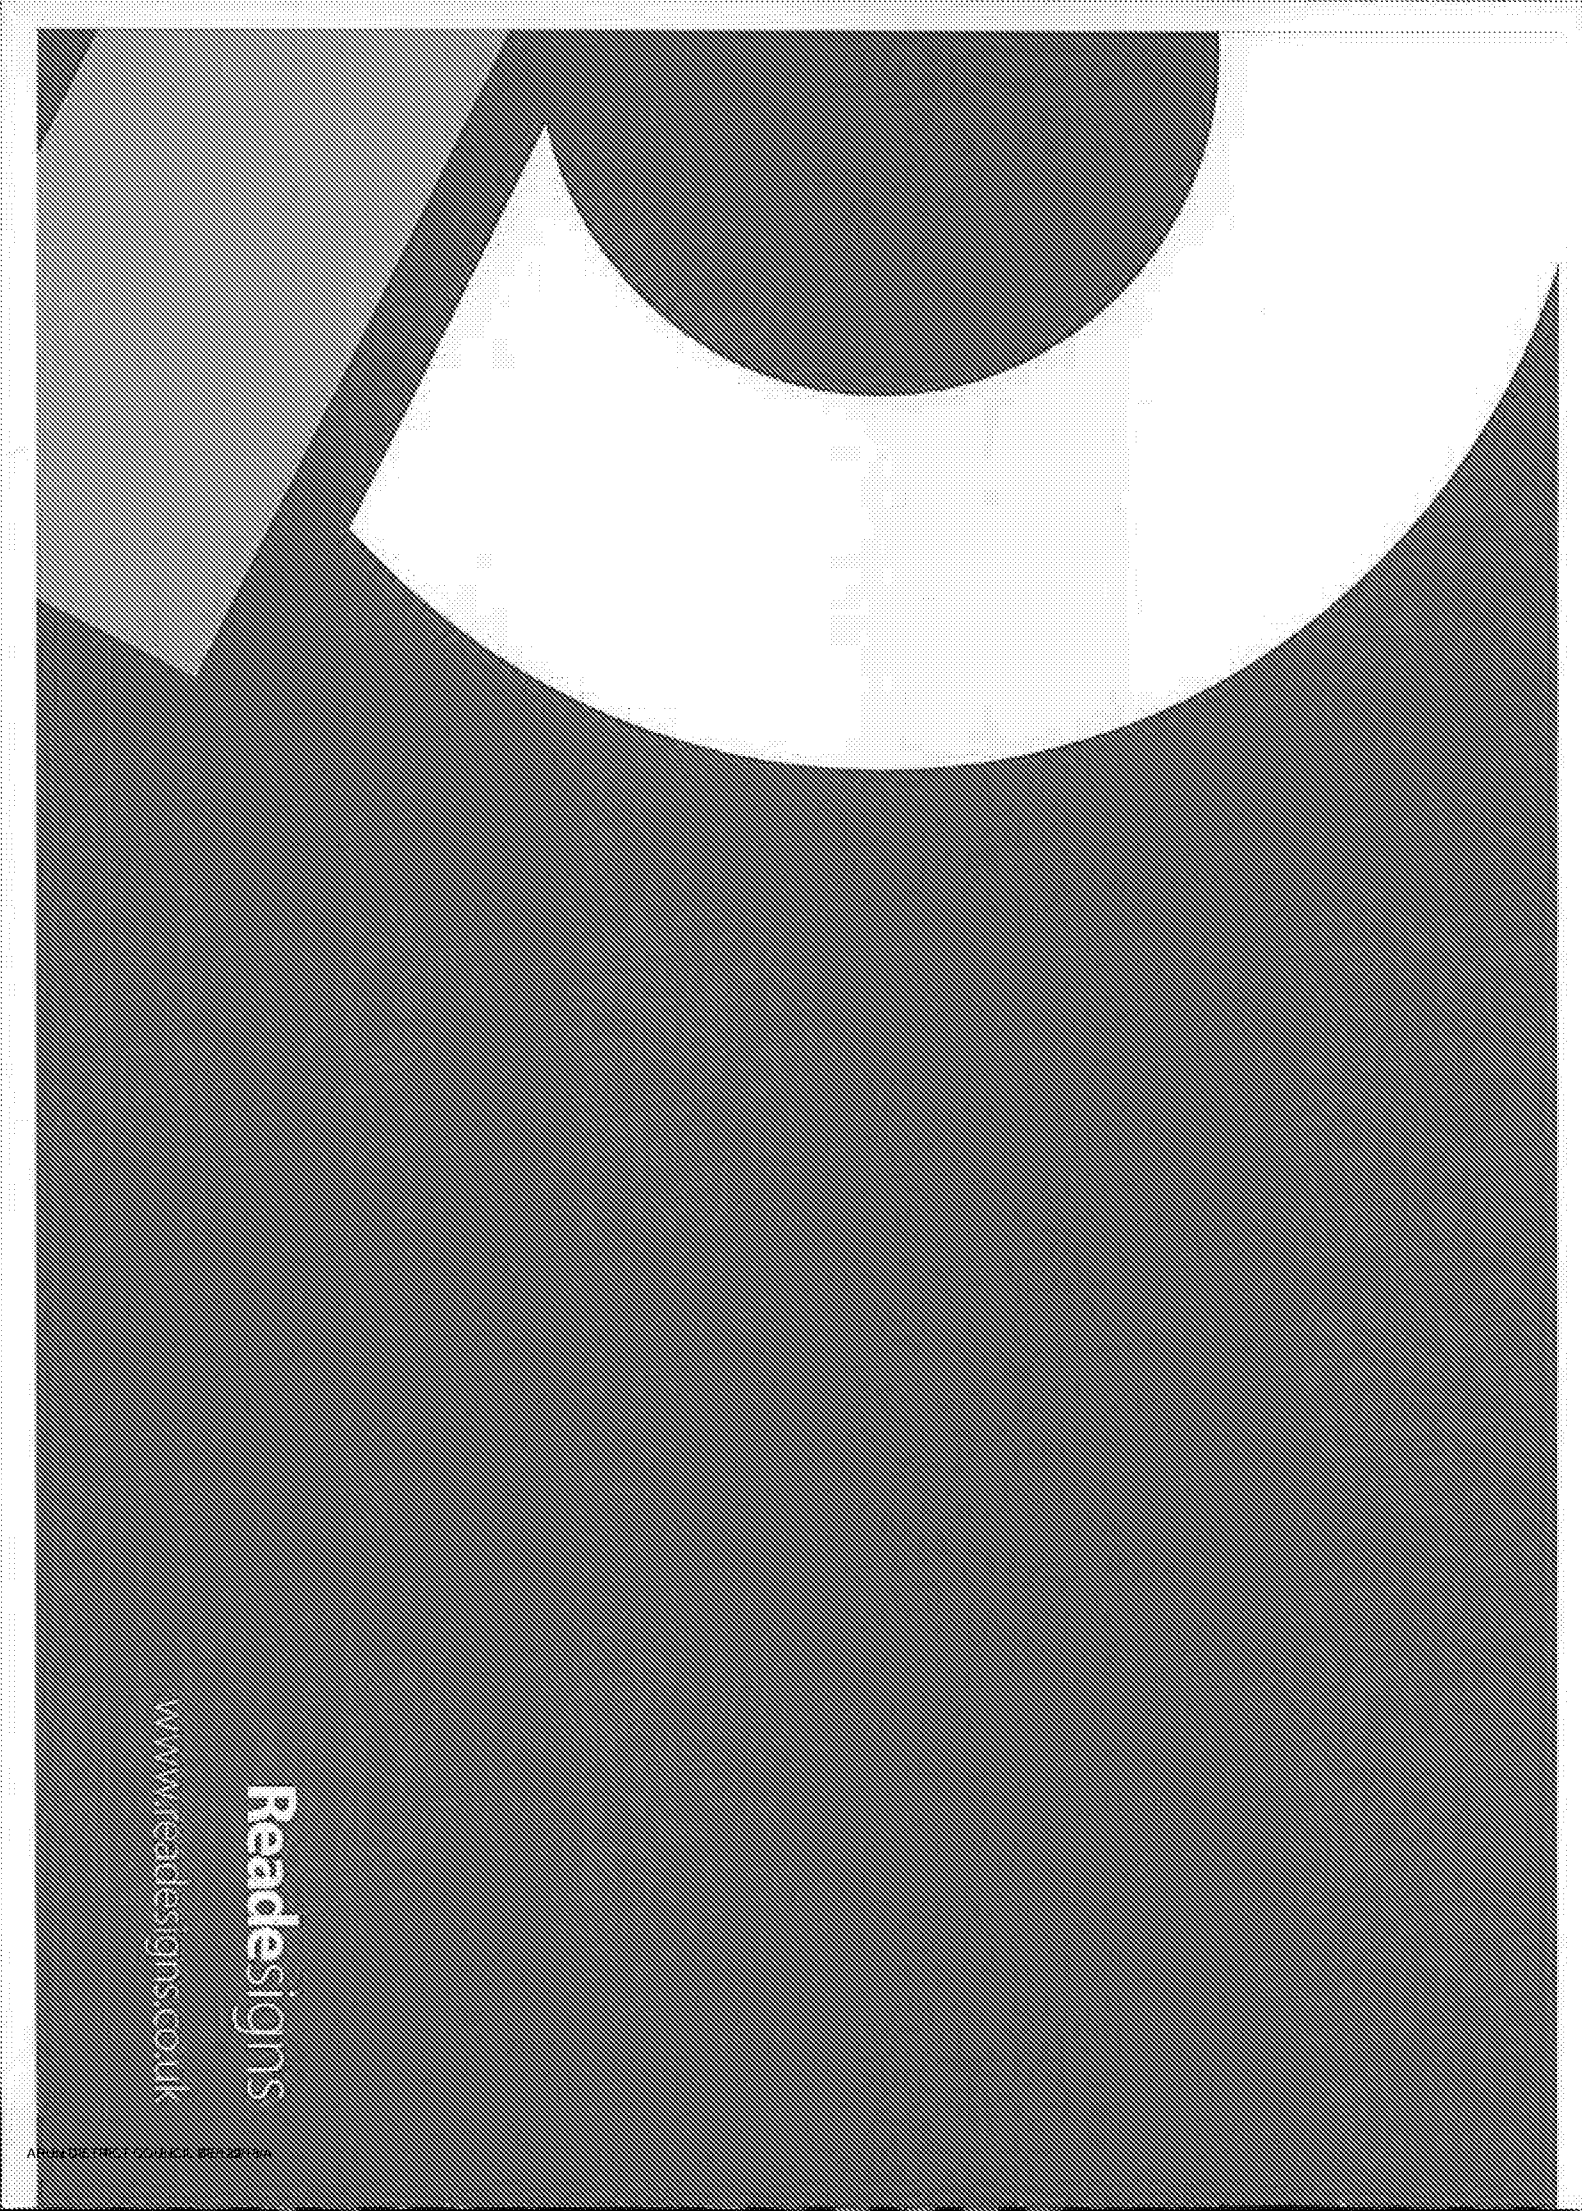

Readesigns

www.readesigns.co.uk