


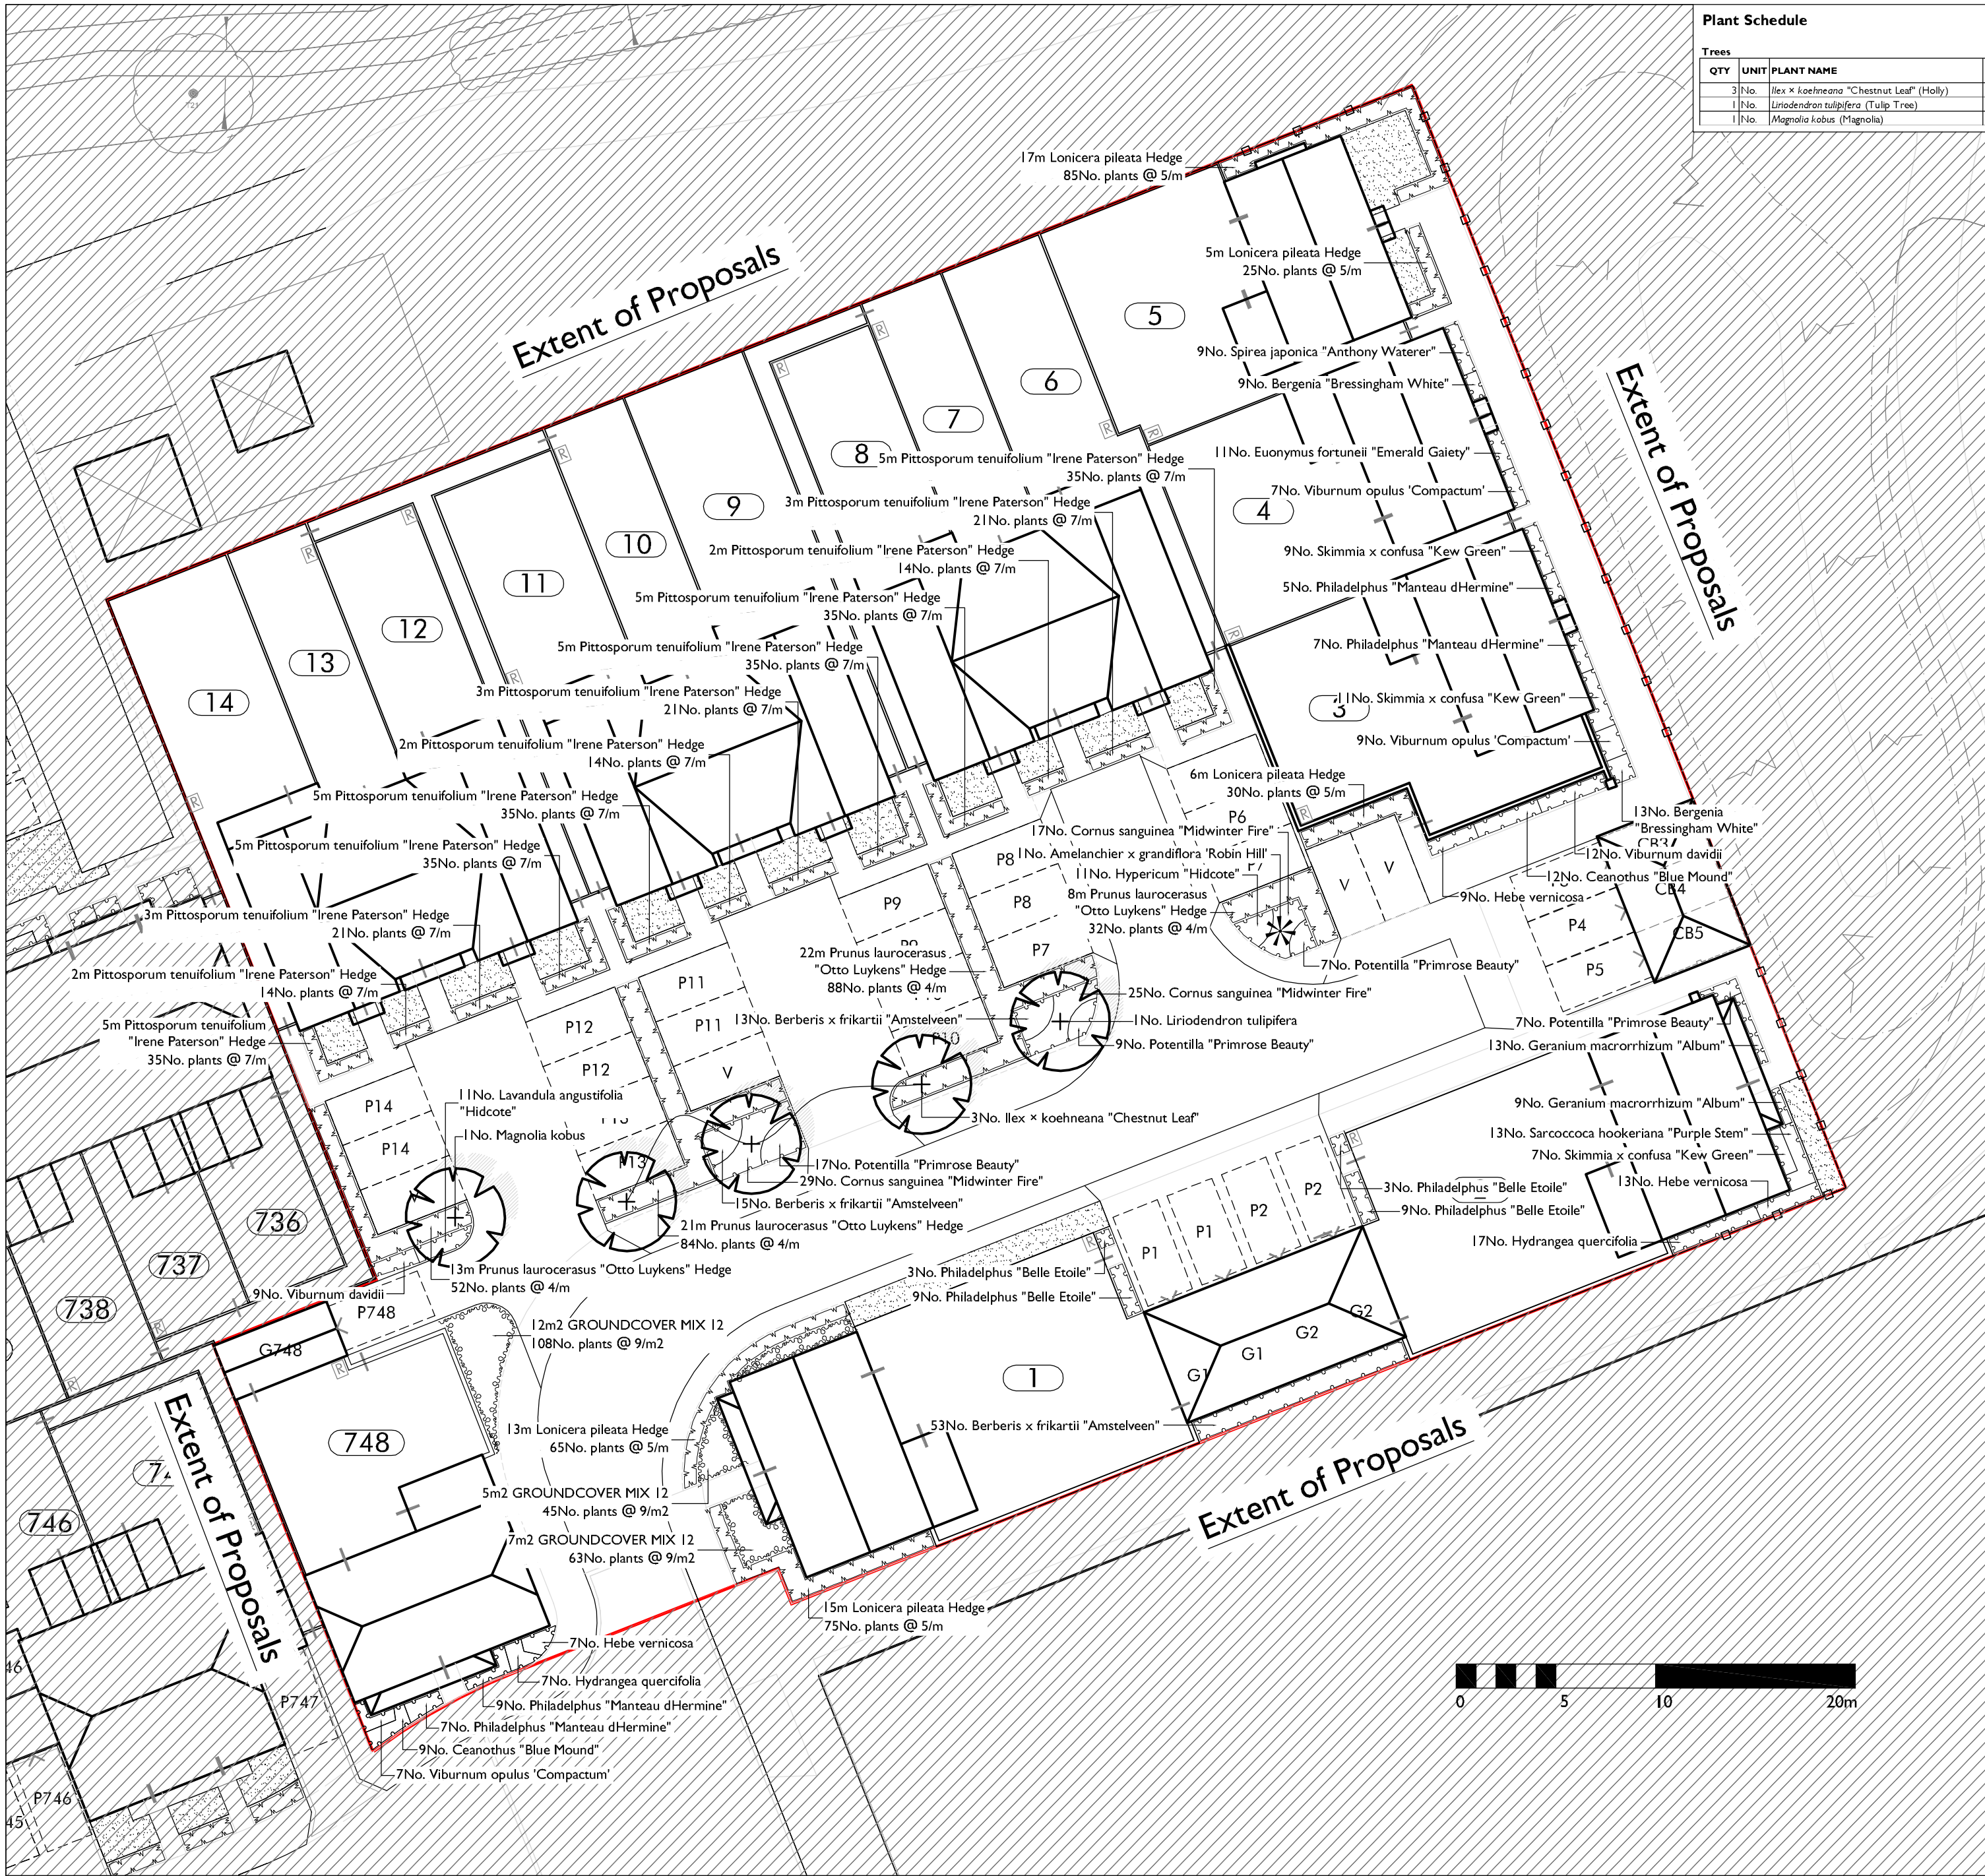

Plant Schedule

Trees					
QTY	UNIT	PLANT NAME	STOCK	GIRTH	HEIGHT
3	No.	Ilex x koeheana "Chestnut Leaf" (Holly)	C	18-20cm	Min 4.5m
1	No.	Liriodendron tulipifera (Tulip Tree)	C	18-20cm	Min 4.5m
1	No.	Magnolia kobus (Magnolia)	C	18-20cm	Min 4.5m
NOTES + HEIGHT AFTER 25YRS					
2m clear stem, extra heavy standard - mature height 12m					
2m clear stem, extra heavy standard - mature height 20m					
2m clear stem, extra heavy standard - mature height 9m					

Shrubs					
QTY	UNIT	PLANT NAME	STOCK	SIZE	SPACING
1	No.	Amelanchier x grandiflora "Robin Hill"	C	15L	125-150cm
8	No.	Berberis x frikartii "Amstelveen"	C	5L	30-40cm
2	No.	Ceanothus "Blue Mound"	C	5L	40-60cm
7	No.	Cornus sanguinea "Midwinter Fire"	C	5L	40-60cm
1	No.	Euonymus fortunei "Emerald Gaiety"	C	3L	20-30cm
2	No.	Hebe vernicosa	C	5L	40-50cm
2	No.	Hydrangea quercifolia	C	5L	40-60cm
1	No.	Hypericum "Hidcote"	C	5L	40-60cm
1	No.	Lavandula angustifolia "Hidcote"	C	5L	30-40cm
2	No.	Philadelphus "Belle Etoile"	C	5L	40-60cm
2	No.	Philadelphus "Manteau d'Hermine"	C	5L	40-60cm
4	No.	Potentilla "Primrose Beauty"	C	5L	40-60cm
1	No.	Sarcococca hookeriana "Purple Stem"	C	5L	40-60cm
2	No.	Skimmia x confusa "Kew Green"	C	5L	40-60cm
9	No.	Spirea japonica "Anthony Waterer"	C	5L	40-60cm
2	No.	Viburnum davidii	C	5L	30-40cm
2	No.	Viburnum opulus 'Compactum'	C	5L	40-50cm

Herbaceous plants		
QTY	UNIT	PLANT NAME
2	No.	Bergenia "Bressingham White"
2	No.	Geranium macrorrhizum "Album"

Plant Mixes		
24m2 GROUNDCOVER MIX 12 planted @ 9/m2		
Individual varieties to be planted in groups of approximately 3-9:		
%	QTY	PLANT NAME
15%	32No.	Ajuga reptans "Catkins Giant"
10%	22No.	Ceanothus thyrsiflorus var. repens
15%	32No.	Euonymus fortunei "Emerald Gaiety"
20%	43No.	Rosa "Grouse"
10%	22No.	Rosa "Kent"
10%	22No.	Geranium macrorrhizum "Album"
20%	43No.	Vinca minor

Hedges		
QTY	UNIT	PLANT NAME
56	m	Lonicera pileata
280	No.	Plants spaced @ 5/m in a Double Staggered Row
45	m	Pittosporum tenuifolium "Irene Paterson"
315	No.	Plants spaced @ 7/m in a Double Staggered Row
64	m	Prunus laurocerasus "Otto Luykens"
256	No.	Plants spaced @ 4/m in a Single Row

Notes and Abbreviations

C = Container (or pot) grown, followed by size of the container (or pot).

QTY = Quantity

RB = Rootballed (balled and wrapped).

SIZE = Height or Spread of juvenile plant.

STOCK = Root condition/protection method eg Bare root.

- All plants to be completely hardened off

- Substitutions to be agreed with Landscape Architect.

APAL FILE REFERENCE
2115-PP-28-Healthcare Site

Notes

This drawing is subject to copyright.
Do not scale from this drawing.

Based on drawing by Berkeley Homes
Drawing number S783/HC rev F

LEGEND

- Site boundary
- Proposed Tree Planting
- Proposed Specimen Shrub
- Proposed Shrub Planting
- Proposed Hedge Planting
- Proposed Groundcover Planting
- Proposed Amenity Grass

P2	Amendments to units 3-5 and associated parking	02/03/16	BB	LB
Rev	Description	Date	Drawn	Checked

Planning

Allen Pyke Associates

Landscape architecture Urban design Environmental planning

The Factory, 2 Acre Road,
Kingston upon Thames,
Surrey KT2 6EF

T 020 8549 3434 F 020 8547 1075
www.allenpyke.co.uk
KINGSTON UPON THAMES • CAMBRIDGE

A registered practice of the Landscape Institute

Client: Berkeley Homes	Scale: 1:250@A2
Project: North Bersted	By/Chk: BB/LB
Drawing Title: Healthcare Site Detailed Planting Plan	Date: 21/01/16
Drawing Number: 2115-PP-28	Revision: P2

Reproduced from the Ordnance Survey Map with the permission of the Controller of Her Majesty's Stationary Office. Crown Copyright. Allen Pyke Associates Ltd. Licence No. AL1000289