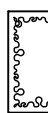


NOTES

This drawing is subject to copyright.
Do not scale from this drawing.

Based on drawing by Berkeley Homes
Drawing number: 5783/HC rev F

LEGEND

-  Site boundary
-  Proposed Tree Planting
-  Proposed Specimen Shrub
-  Proposed Shrub Planting
-  Proposed Hedge Planting
-  Proposed Groundcover Planting
-  Proposed Amenity Grass
-  Tree root barrier -
GreenBlue Urban ReRoot
2000 or similar -agreed

Plant Schedule				
Trees				
QTY	U/M	PLANT NAME (Common Name)	STOCK	HEIGHT
1	No.	<i>Betula nana</i> (River Birch)	RB	18-20cm
2	No.	<i>Corylus colurna</i> (Turkish Hazel)	RB	18-20cm
1	No.	<i>Lindodendron tulipifera</i> (Tulip Tree)	RB	18-20cm
1	No.	<i>Magnolia kobus</i> (Magnolia)	RB	18-20cm

Shrubs				
QTY	U/M	PLANT NAME	STOCK	SPACING
1	No.	<i>Amelanchier x grandiflora</i> Robin Hill	C 15L 125-150cm	1/m2
8	No.	<i>Berberis x frikartii</i> 'Amstelveen'	C 5L 30-40cm	5/m2
2	No.	<i>Ceanothus</i> 'Blue Mount'	C 5L 40-60cm	5/m2
7	No.	<i>Cornus stolonifera</i> 'Kelsey'	C 5L 30-40cm	5/m2
15	No.	<i>Euonymus fortunei</i> 'Emerald Gaiety'	C 3L 20-30cm	5/m2
16	No.	<i>Hebe vernicosa</i>	C 3L 40-50cm	5/m2
2	No.	<i>Hydrangea quercifolia</i>	C 5L 40-60cm	5/m2
3	No.	<i>Lavandula angustifolia</i> 'Hidcote'	C 5L 30-40cm	5/m2
3	No.	<i>Philadelphus 'Belle Etoile'</i>	C 5L 30-40cm	5/m2
28	No.	<i>Philadelphus 'Vanteau d'Herminie'</i>	C 5L 40-60cm	5/m2
42	No.	<i>Skimmia x confusa</i> 'Kew Green'	C 5L 40-60cm	5/m2
2	No.	<i>Skimmia x confusa</i> 'Kew Green'	C 5L 30-40cm	5/m2
43	No.	<i>Viburnum opulus</i> 'Compactum'	C 5L 40-50cm	5/m2

Herbaceous plants			
QTY	U/M	PLANT NAME	STOCK
20	No.	<i>Bergenia</i> 'Bressingham White'	C 3L 9/m2
18	No.	<i>Geranium macrochitum</i> 'Album'	C 2L 8/m2

Plant Mixes


23m2 GROUND COVER MIX 12 planted @ 9/m2			
PERCENT	QTY	PLANT NAME	STOCK
15%	31No.	<i>Allyea reptans</i> Collins Giant	C 3L 20-30cm
10%	21No.	<i>Ceanothus thyrsiflorus</i> var. 'repens	C 5L 40-60cm
15%	31No.	<i>Euonymus fortunei</i> 'Emerald Gaiety'	C 5L 30-40cm
20%	41No.	<i>Ilex</i> 'Boss Grove'	C 5L 30-40cm
10%	21No.	<i>Ilex</i> 'Boss Kent'	C 5L 40-60cm
10%	21No.	<i>Geranium macrochitum</i> 'Album'	C 3L 20-30cm
20%	41No.	<i>Vivina minor</i>	C 3L 20-30cm

Individual varieties to be planted in groups of approximately 3-9.

Hedges			
QTY	U/M	PLANT NAME	STOCK
54	m	<i>Conifera plicata</i>	C 5L 40-60cm
270	No.	Plants spaced @ 5/m in a Double Staggered Row	
44	m	<i>Pitosporum tenuifolium</i> 'Irene Paterson'	C 5L 30-40cm
308	No.	Plants spaced @ 7/m in a Double Staggered Row	
64	m	<i>Prunus laurocerasus</i> 'Otto Luykens'	C 10L 60-80cm
256	No.	Plants spaced @ 4/m in a single row	

Notes and Abbreviations

- QTY = Quantity (or pot) grown, followed by size of the container (or pot).
- U/M = Unit
- RB = Rootballed (balled and wrapped)
- SIZE = Height or spread of juvenile plant
- STOCK = Root condition/protection method eg Bare root.
- All plants to be completely hardened off
- Substitutions to be agreed with landscape Architects.

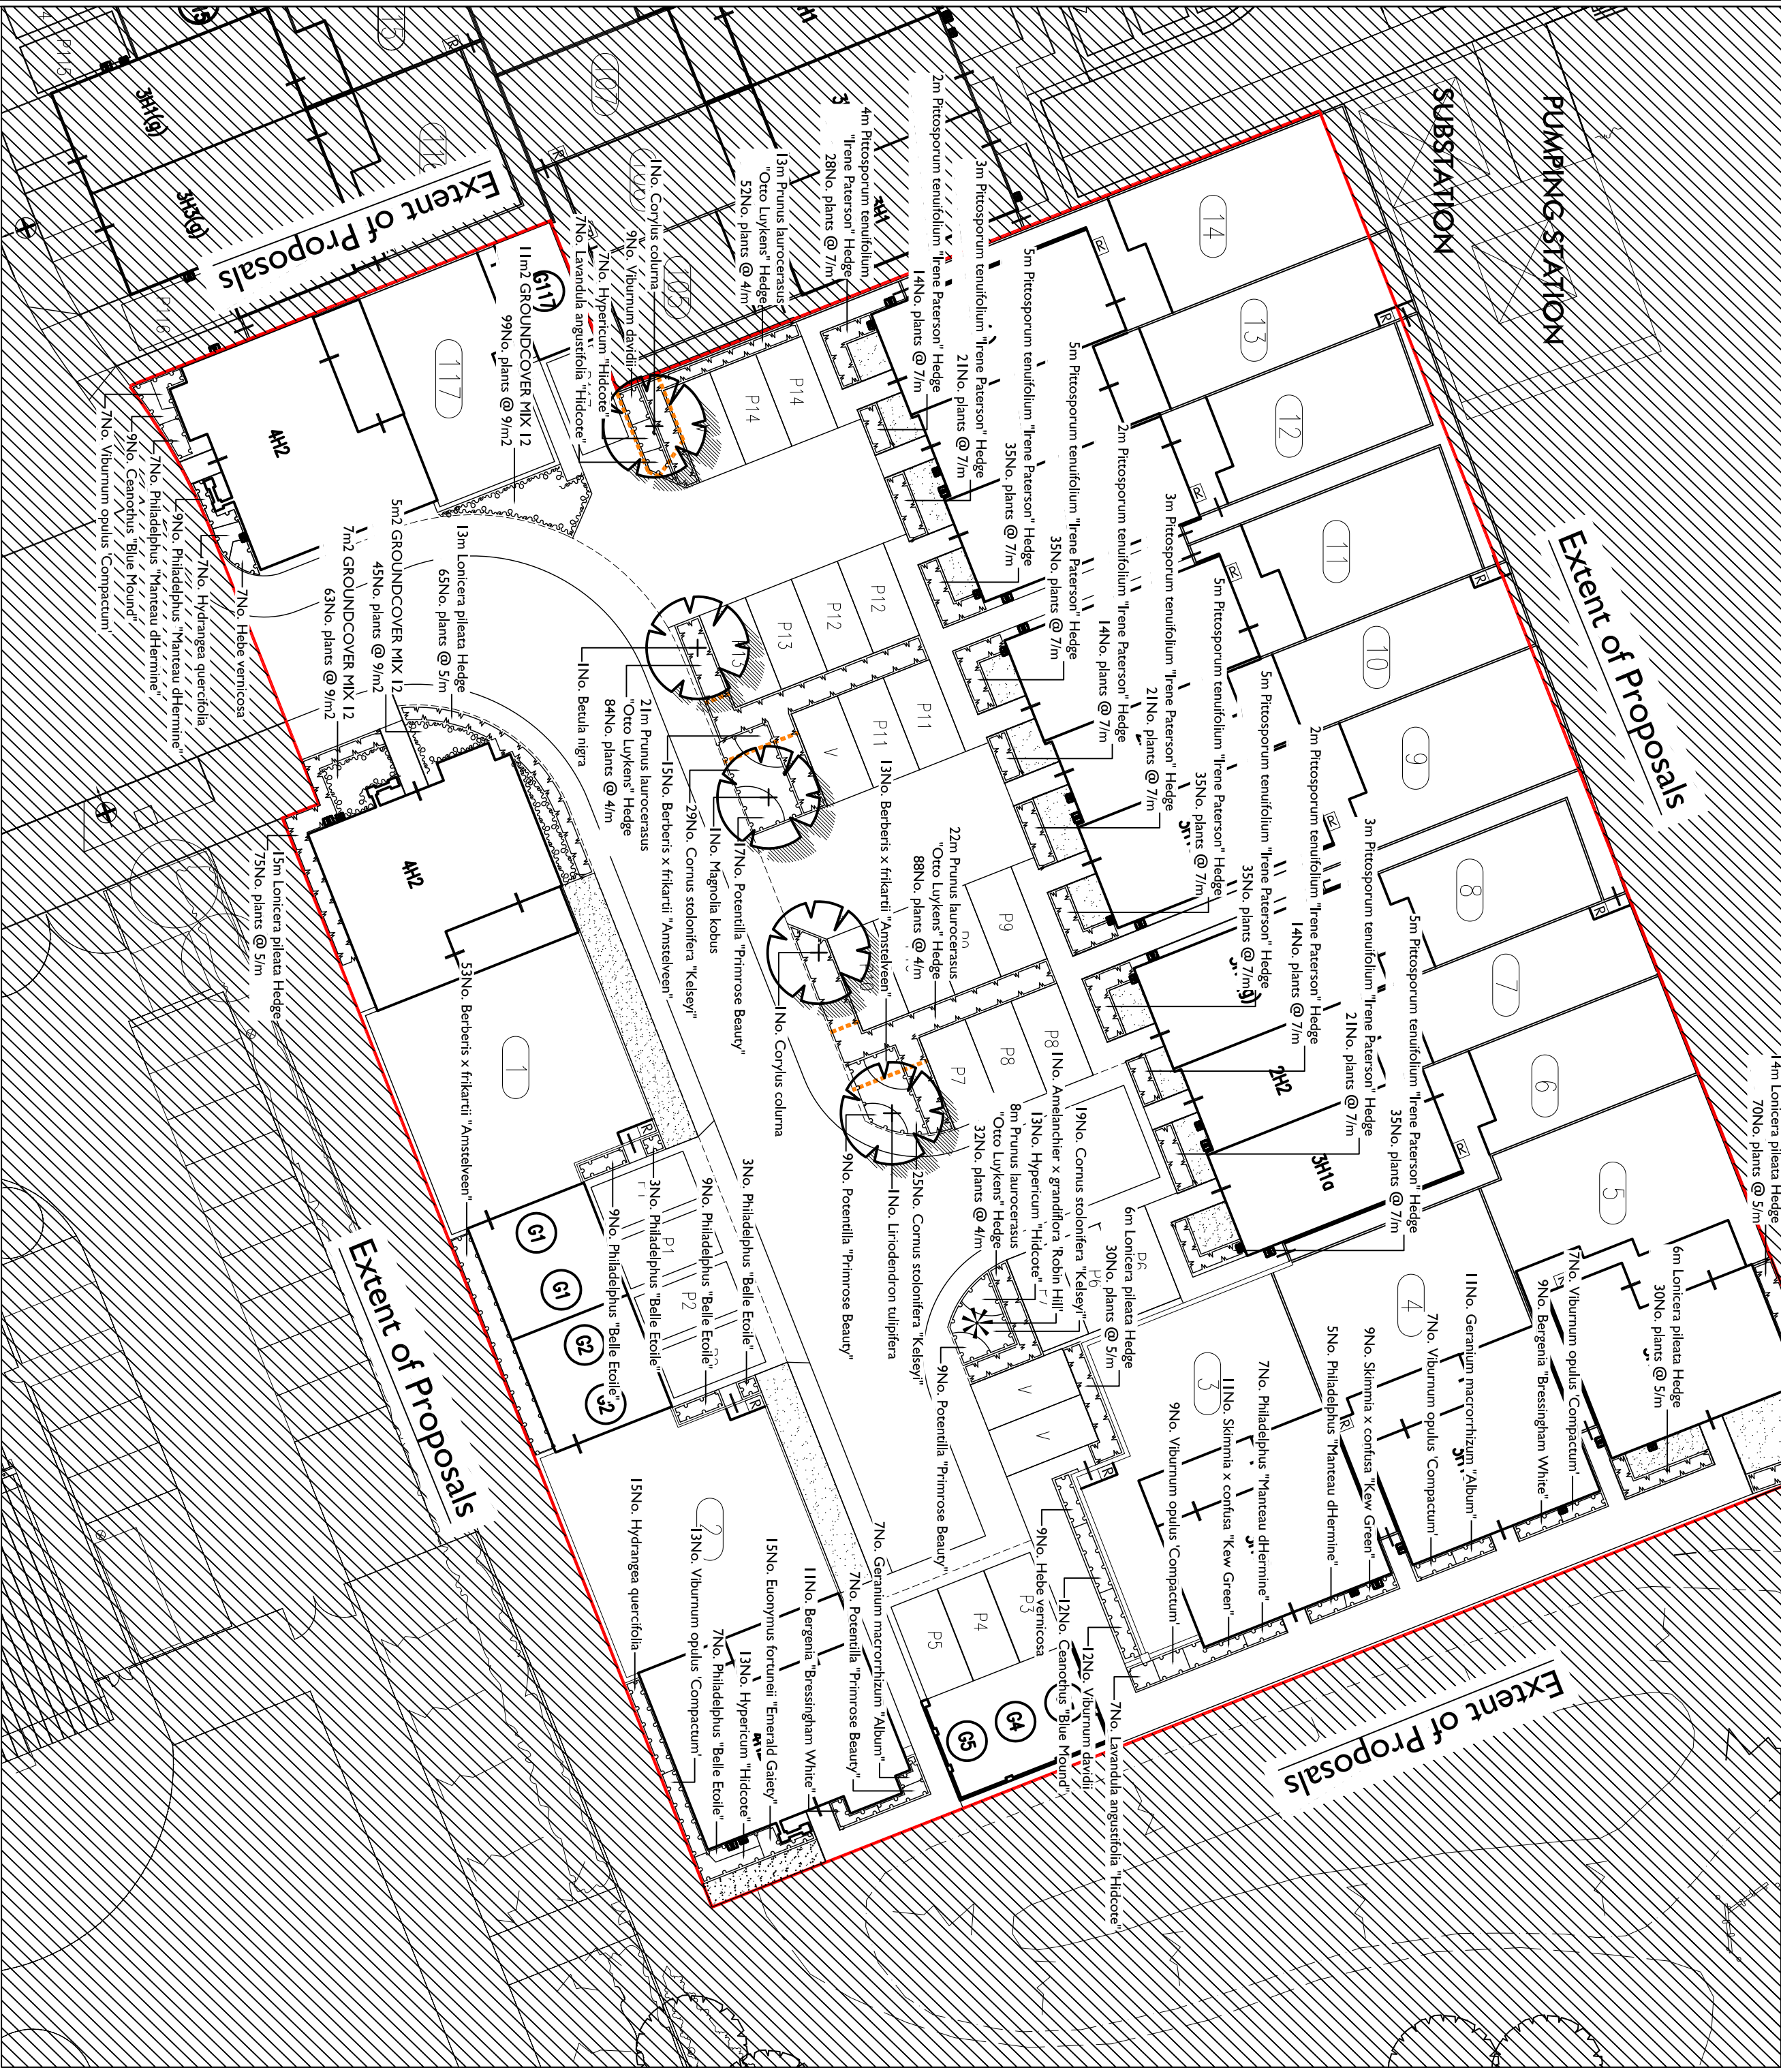

Rev	Description	Date	Drawn	Checked
P4	Root Barriers added	06/03/17	BB	BB
P3	Amendments in-line with latest layout	02/03/17	BB	BB
P2	Amendments to units 3,5 and associated parking	02/03/16	BB	LB

PLANNING

Allen Pyke Associates

Landscape architecture Urban design Environmental planning
The Factory, 2 Acre Road,
Kingston upon Thames,
Surrey KT2 6EF
T 020 8549 3434 F 020 8547 1075
www.allenpyke.co.uk
KINGSTON UPON THAMES • CAMBRIDGE



Client: Berkeley Homes
Scale: 1:250@A2

Project: North Bersted
B6/7N
B6/LB

Drawing Title: Healthcare Site Detailed Planning Plan
Date: 21/01/16

Drawing Number: 21.15-PP-28
Revision: P4