
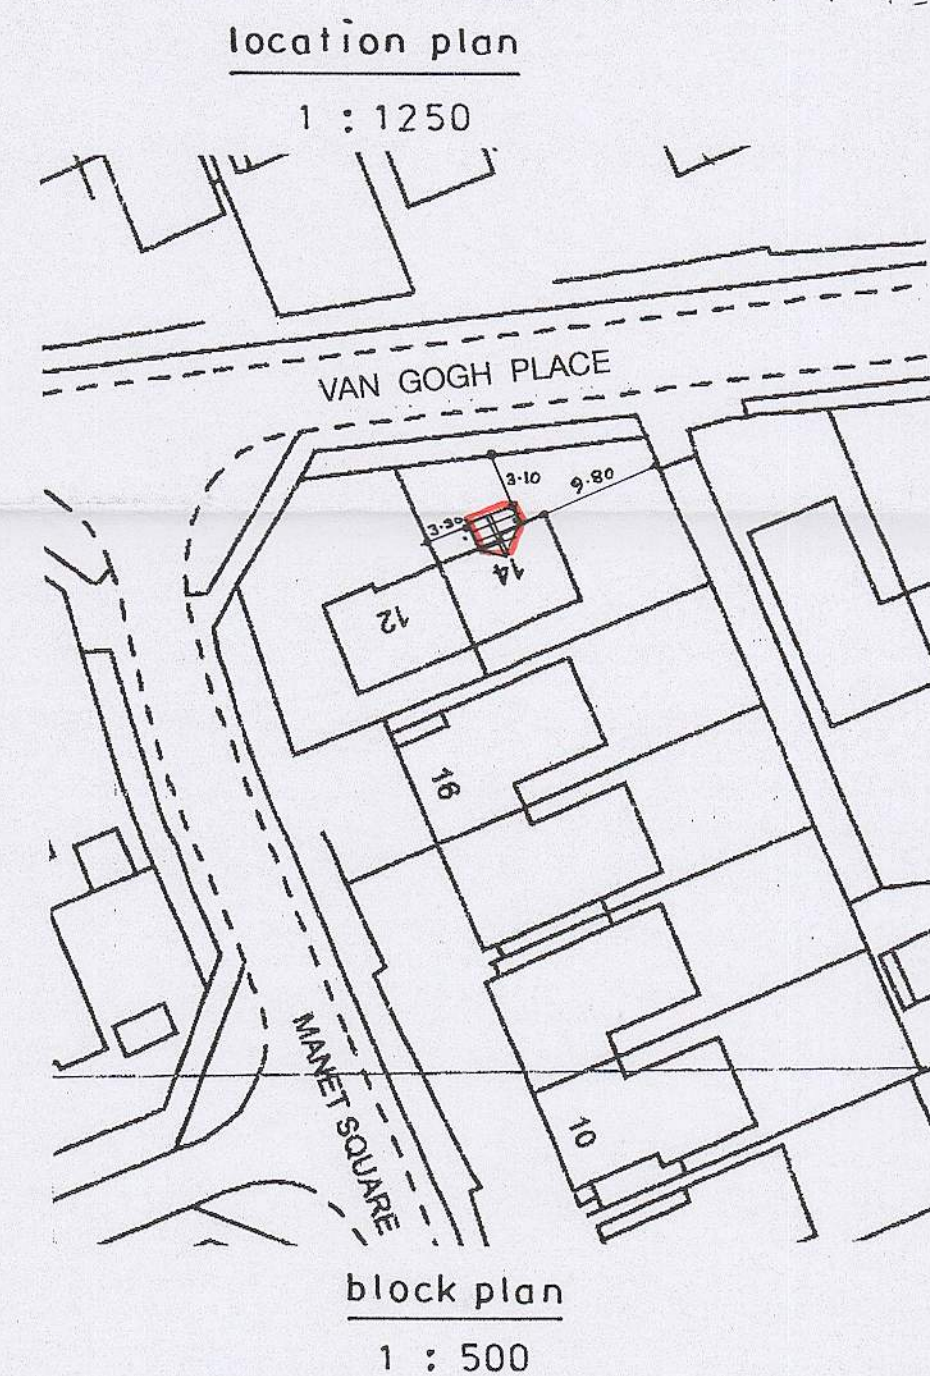
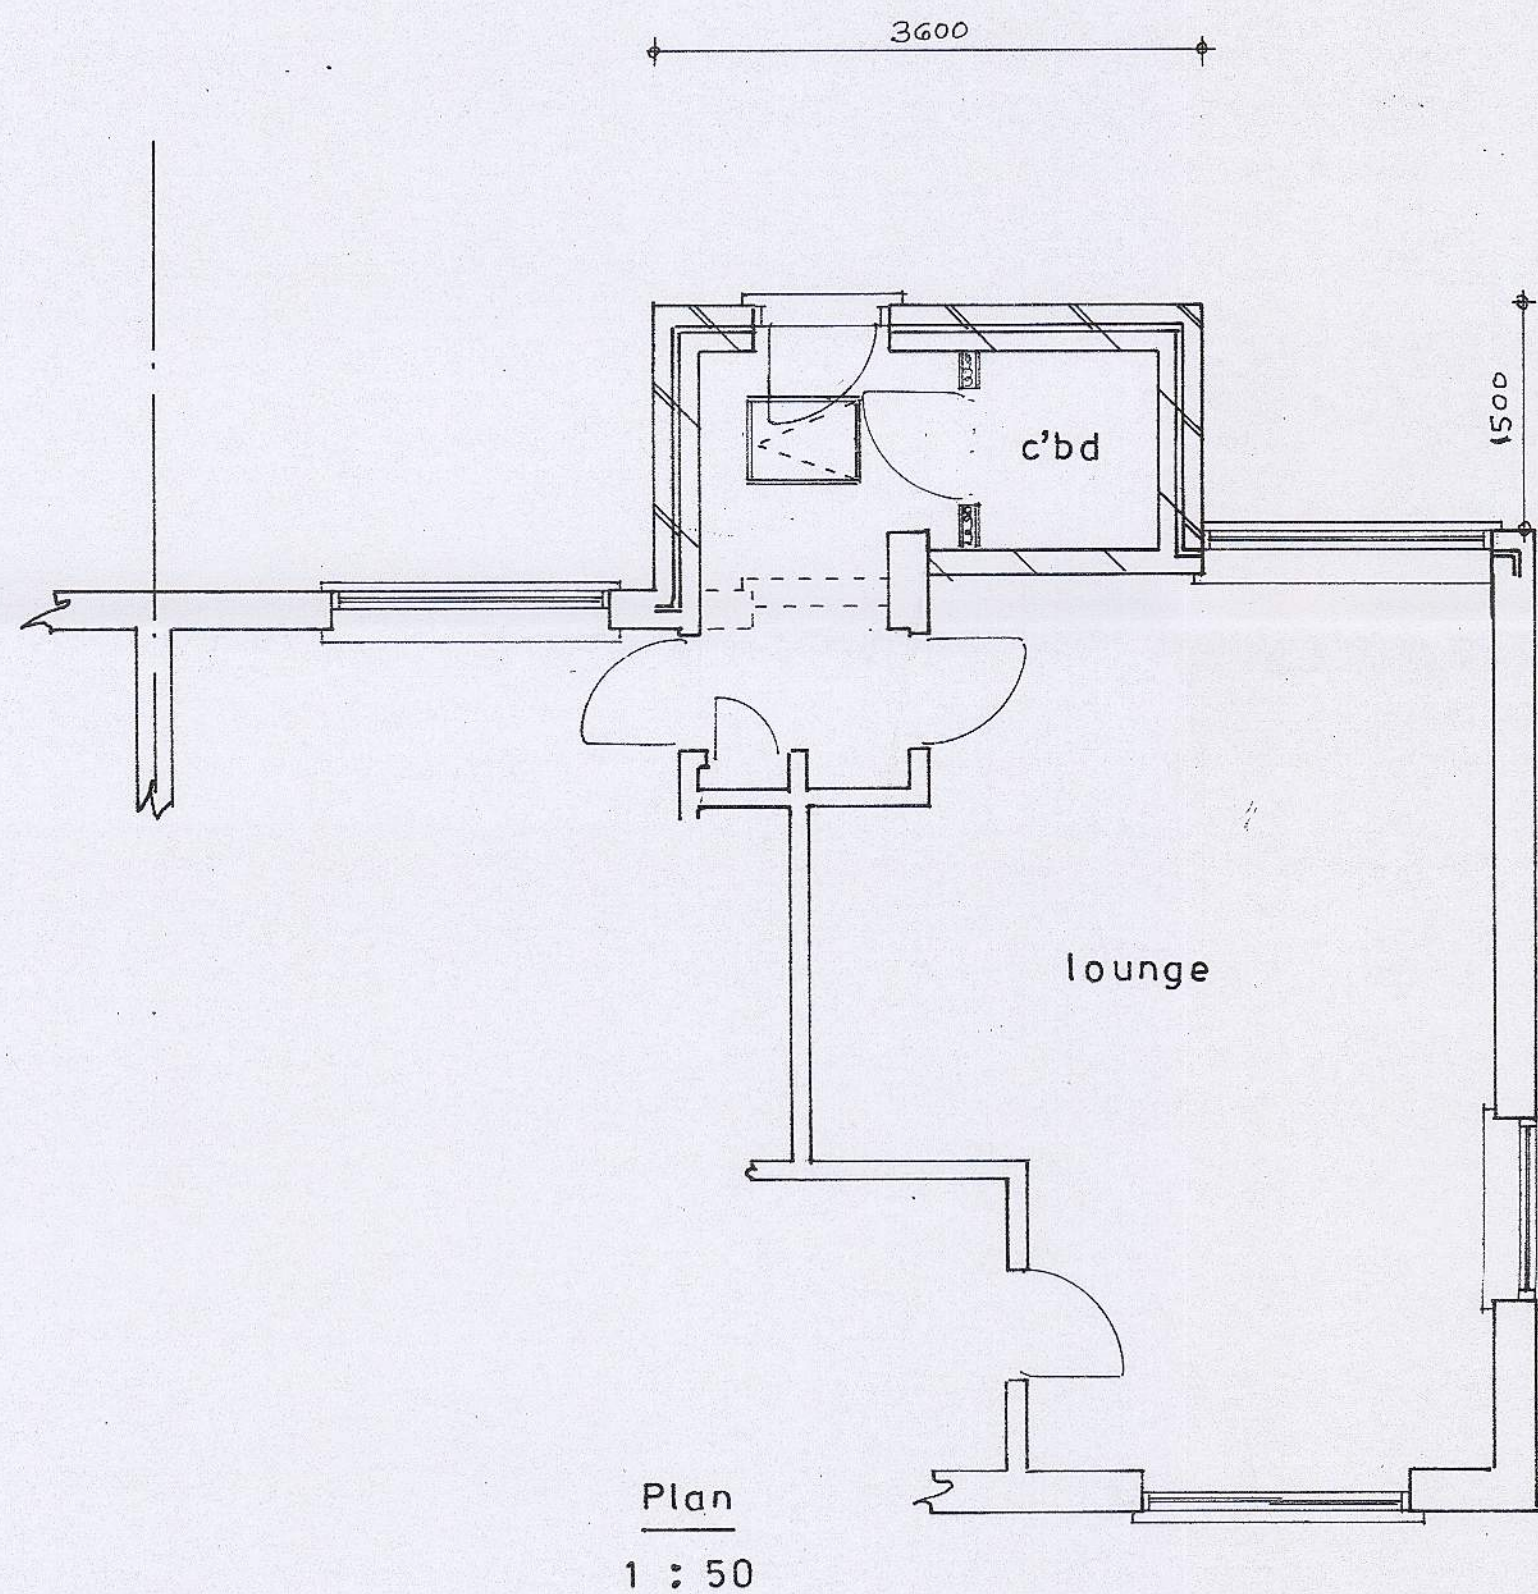


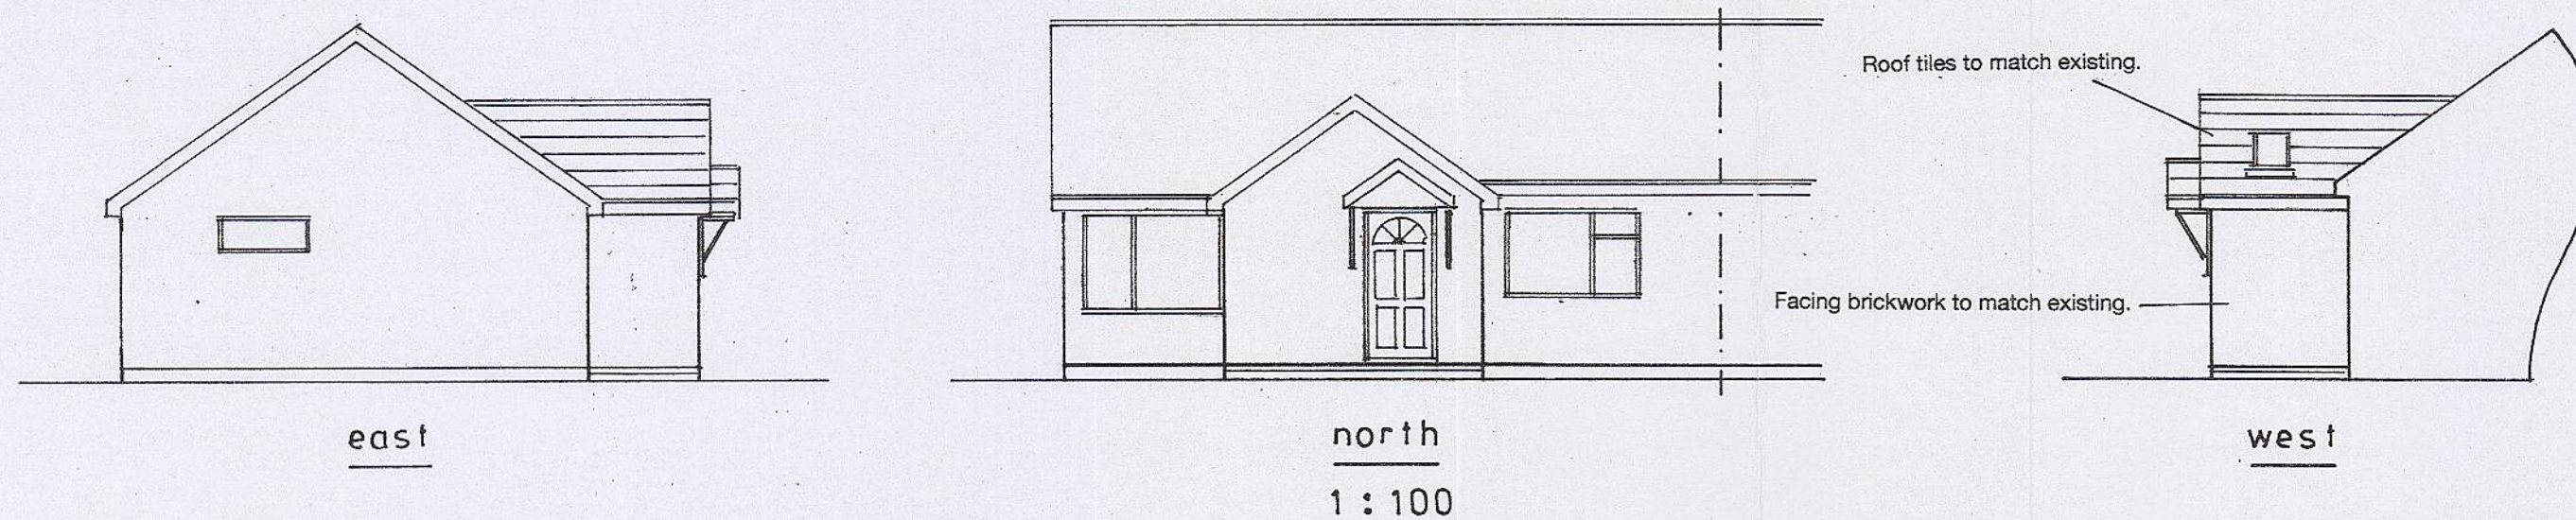

sheet 1 of 2

Proposed

PROPOSED SINGLE STOREY EXTENSION AT 14, VAN GOGH PLACE, BERSTED
FOR MRS. S. DARLING.

Bryan Butcher
Rainbow Cottage
Nyetimber Lane
Bognor Regis PO21 3JX
01243 266871
07973 233442
bryan.butcher@btinternet.com
www.bryanbutcher.com