
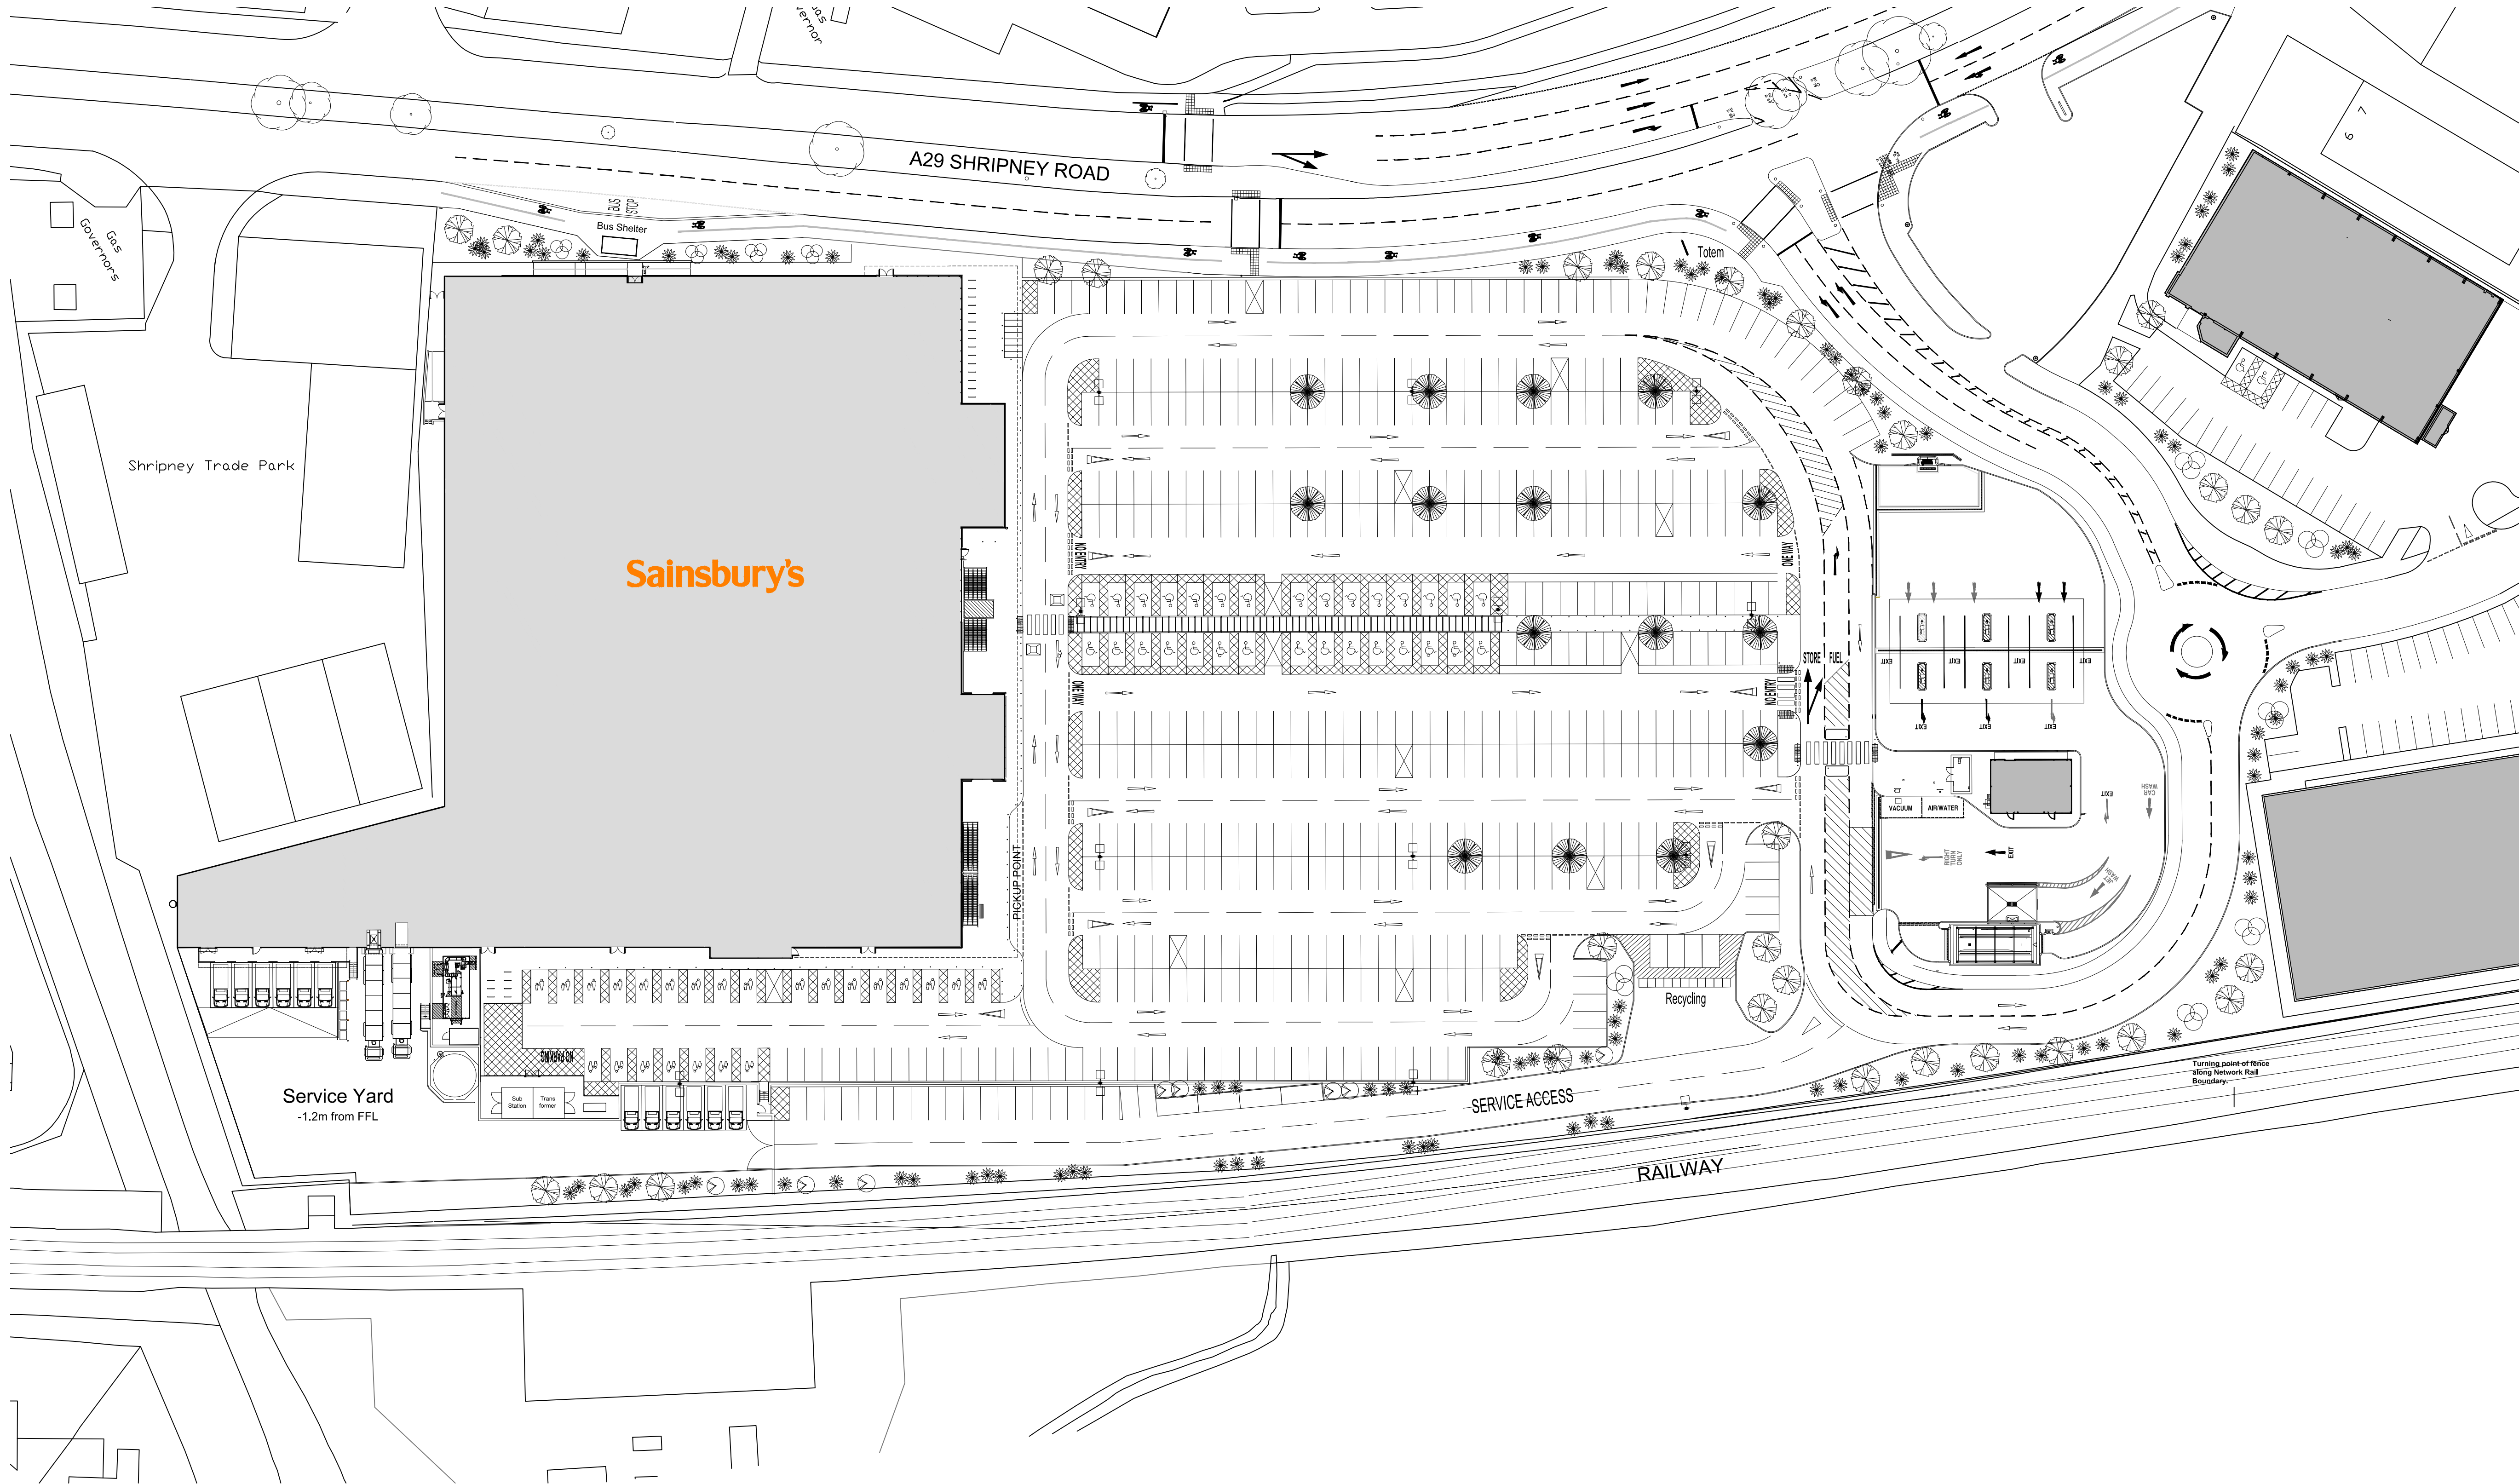


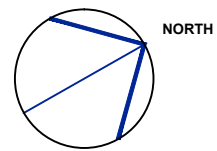

REV	DATE	BY
CLIENT		

Sainsbury's

PROJECT

Shripney Road
BOGNOR REGIS
PO22 9FB

DRAWING

Existing Site Plan

CHQ

PARTNERSHIP

Architects • Building Surveyors

CHQ Partnership Ltd.

Tannery House, 23 High Street

Baldock, Hertfordshire SG7 6BE

Telephone: (01462) 895110

Facsimile: (01462) 895099

Email: design@chq-architects.co.uk

www.chq-architects.co.uk

DATE	Sept. 2014	DRAWN	JW
SCALE	1 : 500 @ A1	CHECKED	

CHQ.14.10938 - PL02

